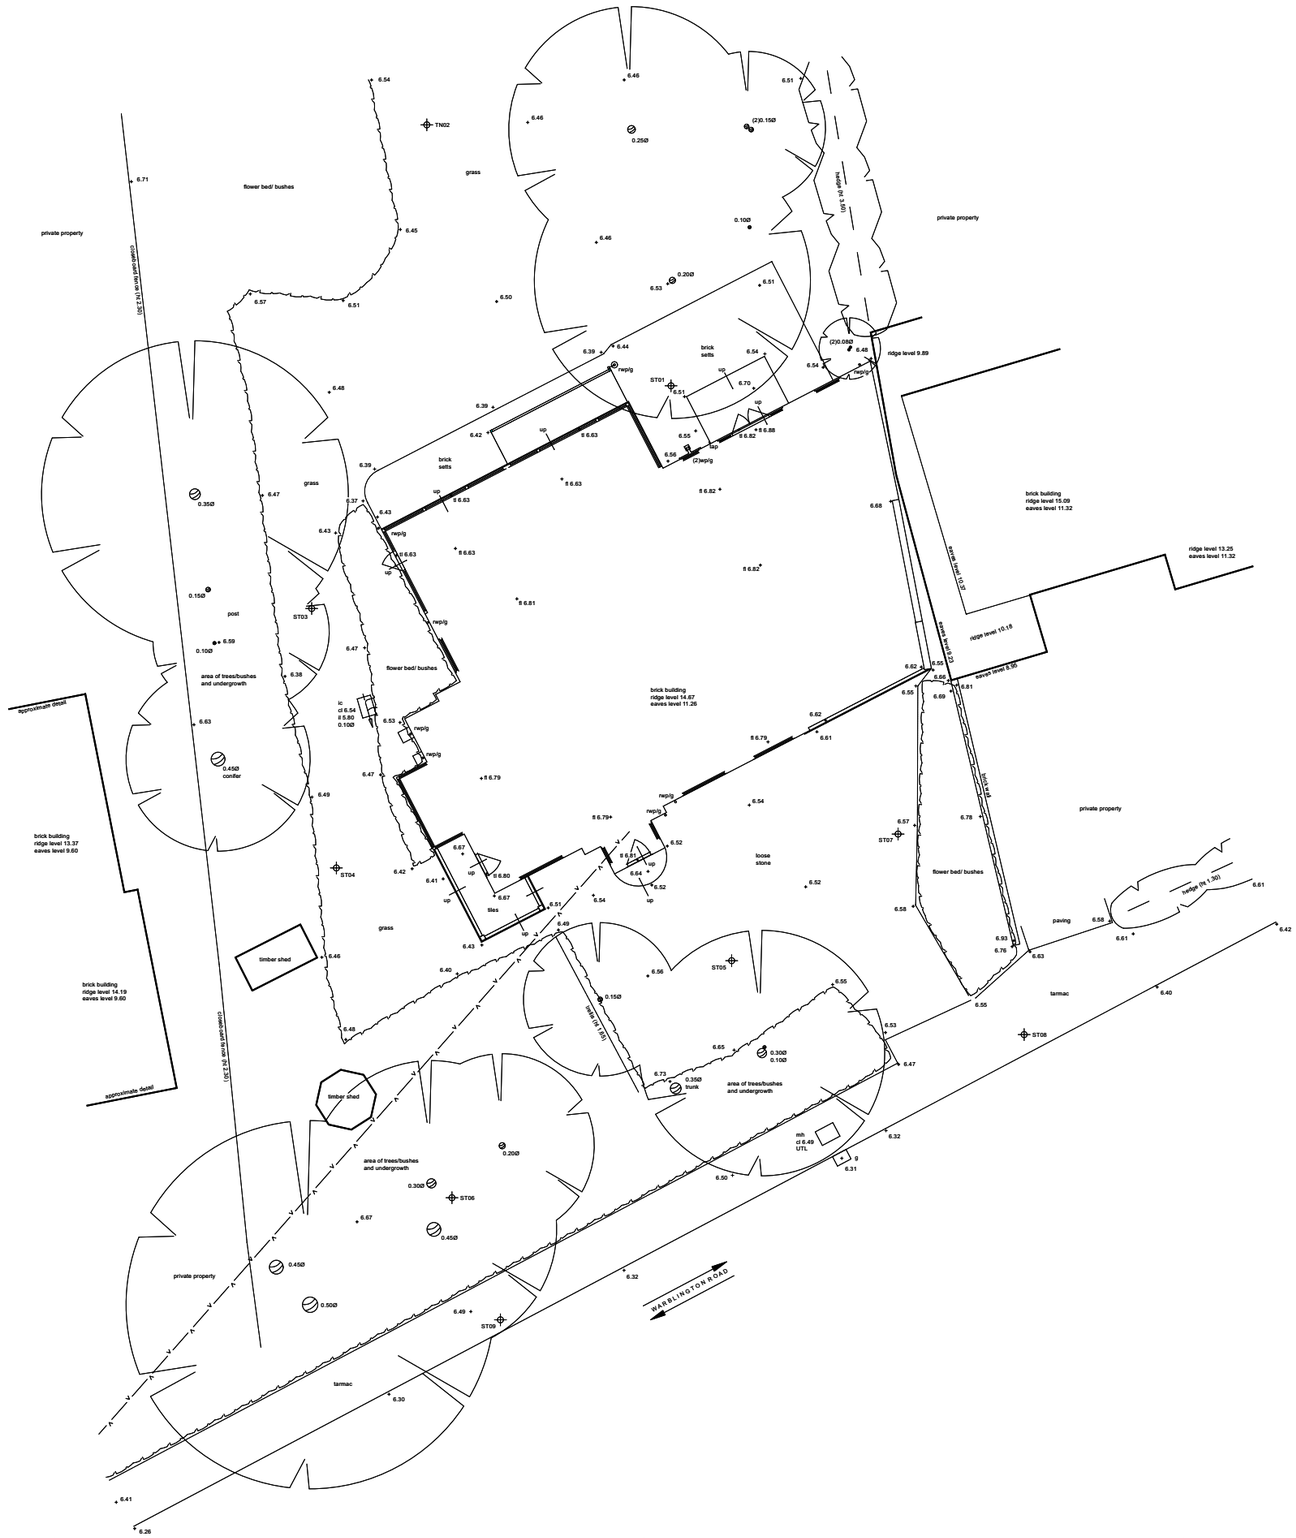


Dwg. No.	E-002
Title:	Existing Site Plan
Address:	45 Warblington Road, Emsworth, PO10 7HG
Client:	Mr J Ward
Scale:	1:200@A3
Stage:	PLANNING
Drawn:	PS
Date:	August 2026

Rev **

N

1:200 0 2m 4m 6m 8m 10m 12m

pete sonntag
ARCHITECT
www.petesonntag.co.uk e:pete@petesonntag.co.uk tel:07879 274409