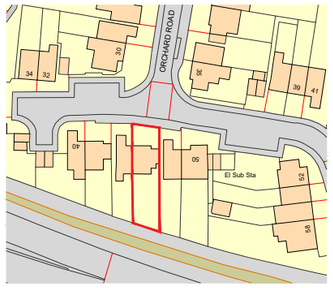

Ordnance Survey, (c) Crown Copyright 2026. All rights reserved. Licence number 100022432

Location Plan

scale A1 at 1:1000 A3 1:2000

0 1:1000 100m

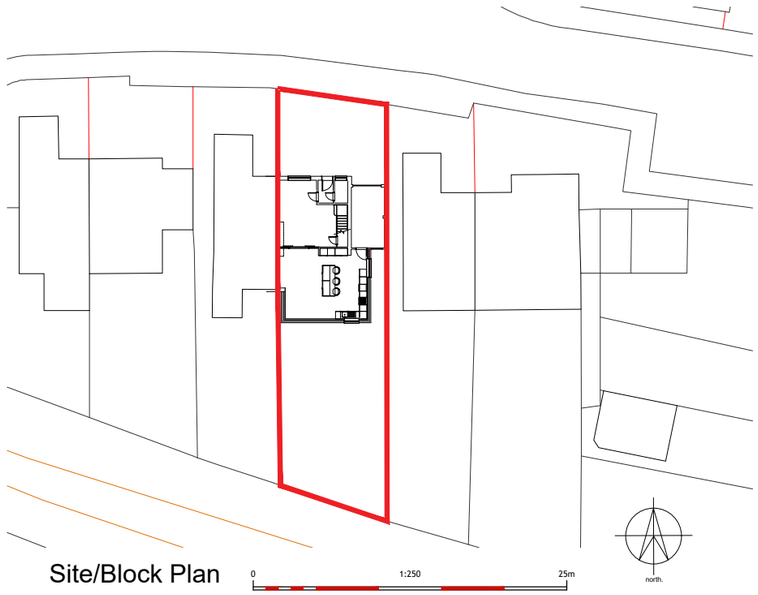

Site/Block Plan

scale A1 1/250, A3 at 1:500

0 1:250 25m

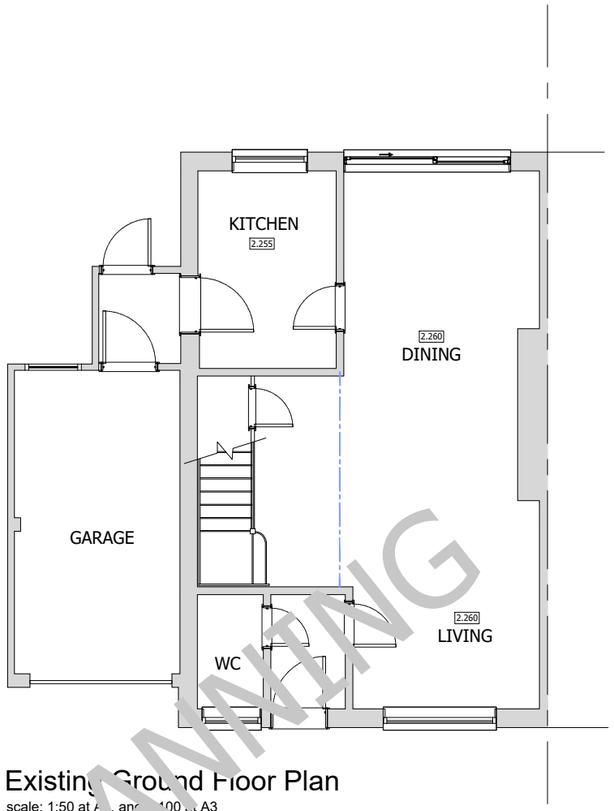

Existing Ground Floor Plan

scale: 1:50 at A1, and 1:100 at A3

0 1:50 5m

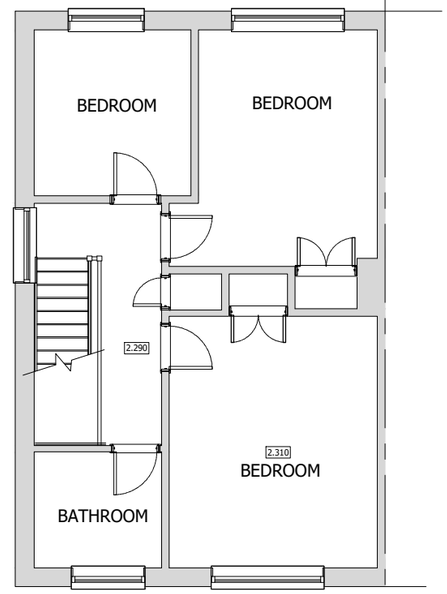

Existing First Floor Plan

scale: 1:50 at A1, and 1:100 at A3

0 1:50 5m

PLANNING

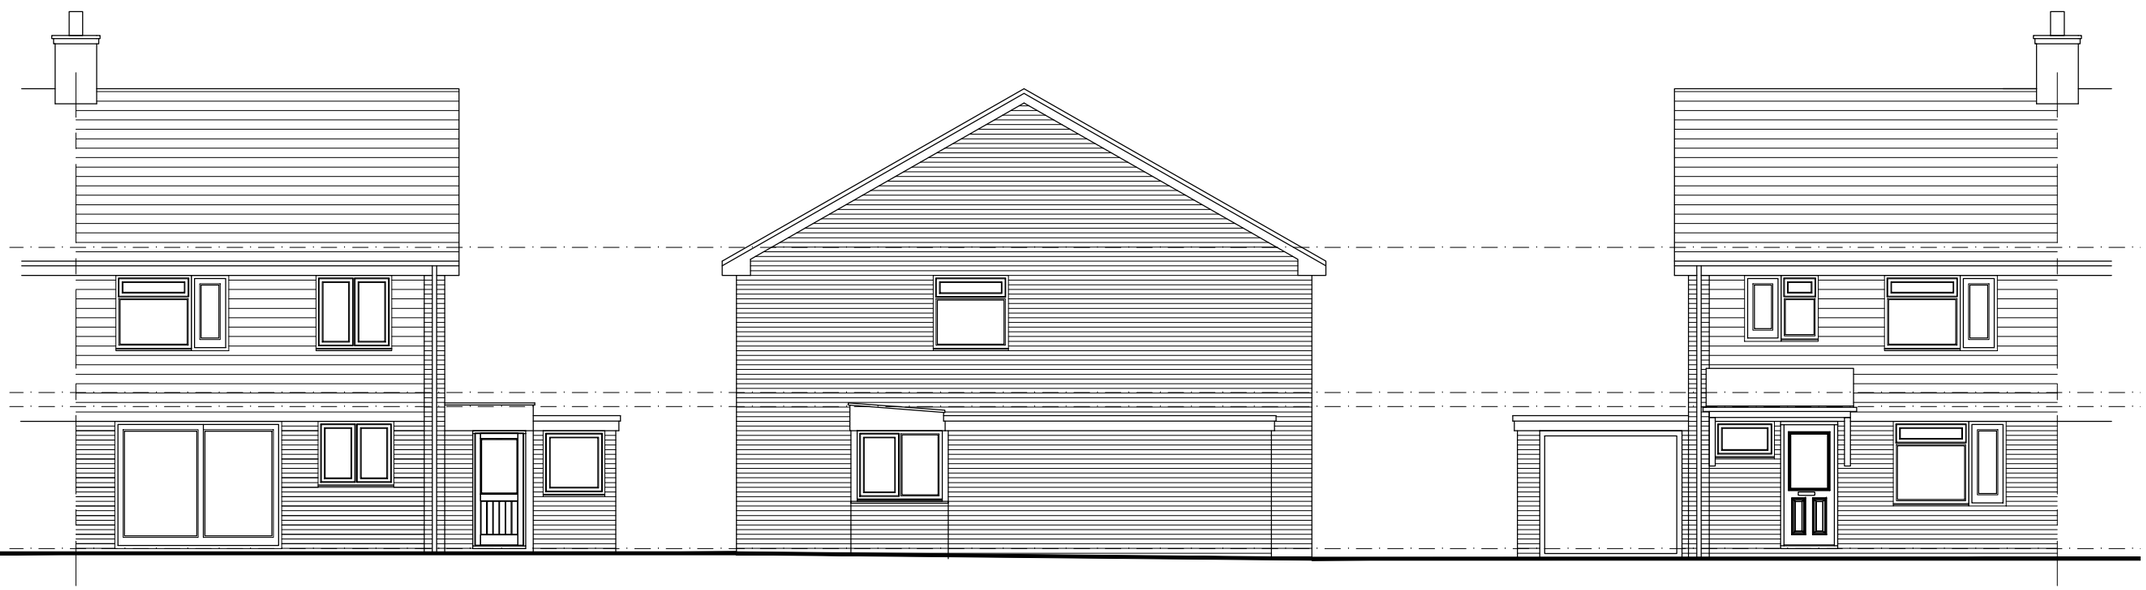

Existing Rear Elevation

scale: 1:50 at A1, and 1:100 at A3

0 1:50 5m

Existing Side Elevation

scale: 1:50 at A1, and 1:100 at A3

0 1:50 5m

Existing Front Elevation

scale: 1:50 at A1, and 1:100 at A3

notes

this drawing is the copyright of the MIURA ARCHITECTURE LTD and must not be reproduced in whole or part or used for the execution of works without their permission.

all dimensions to be checked on site prior to commencement of construction works and the architect notified of any discrepancy.

figured dimensions are to be used in preference to scaled dimensions.

no deviation from this drawing will be permitted without prior consent of the architect.

all drawings are prepared subject to a full measured and structural survey of the buildings and site.

all structural work is subject to the appointment of a structural engineer to confirm and agree the structural proposals.

os promap licence no. 100020449.

scale width 100mm @ a1 - 50mm @ a3

client

revision	notes	date	drawn	check

MIURA Architecture

Miura Architecture ltd

Unit 4, Hedge End Business Centre,
Botley Road, Hedge End SO30 2AU

email: info@miuraarchitecture.co.uk
website: miuraarchitecture.co.uk

project
46 Orchard Road
PO9 1AU

detail
Existing Plans

drawn MMH - MSC
checked

date August 2026
status

a1 scale As Shown
a3 scale

9248 01
rev