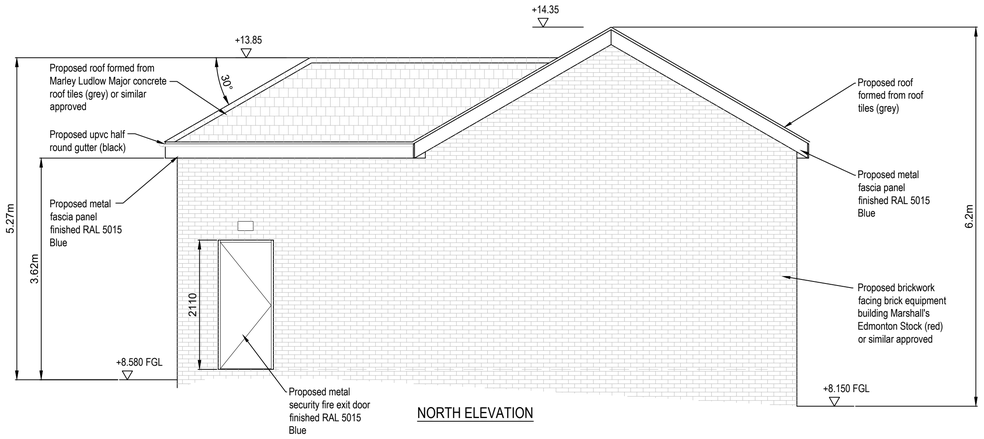

NORTH ELEVATION

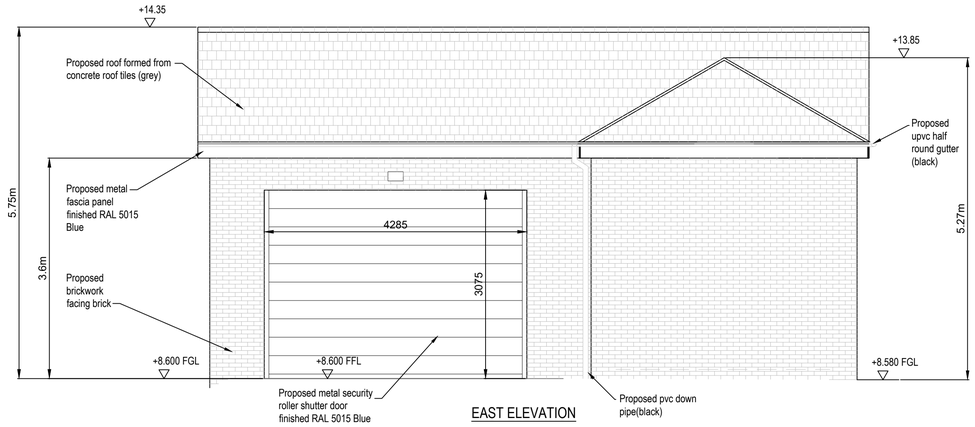

EAST ELEVATION

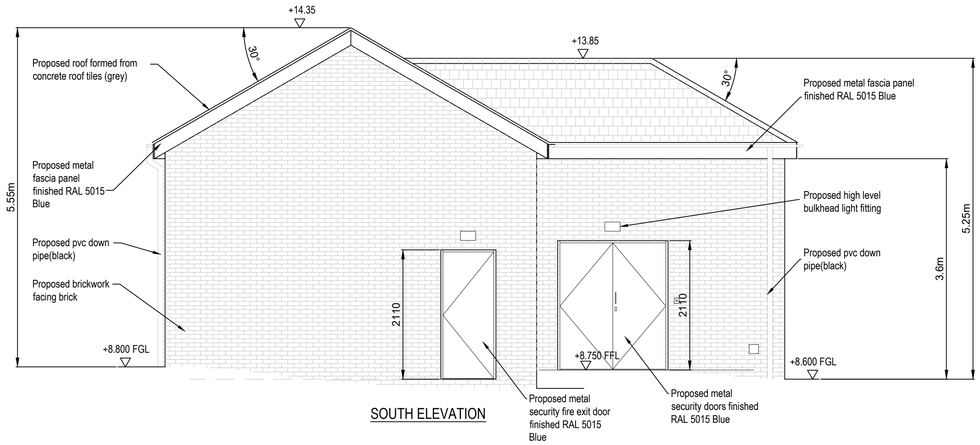

SOUTH ELEVATION

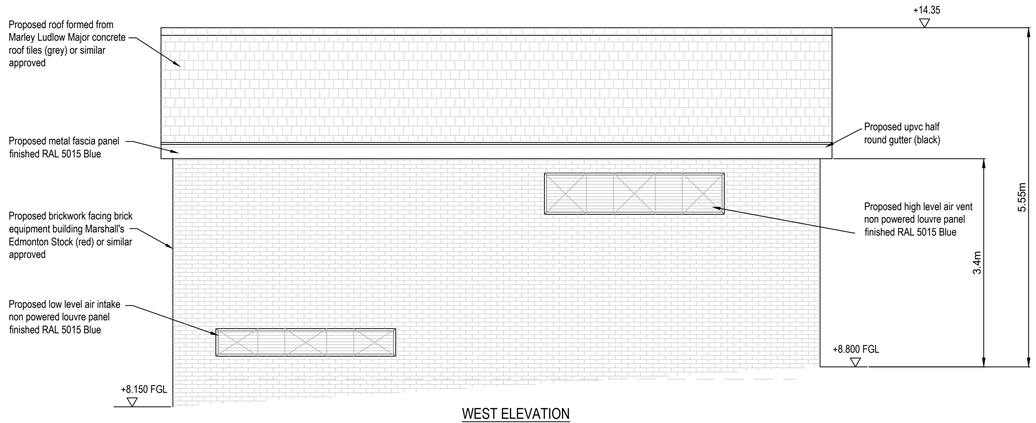

WEST ELEVATION

Notes:

1. ALL DIMENSIONS IN MILLIMETRES & ALL LEVELS IN METRES UNLESS SHOWN OTHERWISE.

DRAWING REFERENCES

S847.11-IDS-PW-RT-DR-C-0010 SITE LOCATION PLAN
S847.11-IDS-PW-RT-DR-C-0011 EXISTING SITE PLAN
S847.11-IDS-PW-RT-DR-C-0012 PROPOSED SITE PLAN
S847.11-IDS-PW-RT-DR-C-0013 PROPOSED EQUIPMENT PLANS
S847.11-IDS-PW-RT-DR-C-0014 PROPOSED ELEVATIONS
S847.11-IDS-PW-RT-DR-C-0016 PROPOSED LGV / SITE ACCESS / EGRESS
S847.11-IDS-PW-RT-DR-C-0017 PROPOSED HGV / SITE ACCESS / EGRESS

1m 0m 1m 2m 3m
Scale 1:50

CURRENT REVISION CHANGES

1. ROOF PITCH SHOWN TO SUIT COMMENTS RECEIVED

Rev	Status Code	Drn By	Des By	Ckd By	Apv By	Description	Date
P02	S3	MJS	KV	RR	POC	FOR REVIEW	19.01.24
P01	S3	MJS	KV	RR	RR	FOR REVIEW	18.12.23

TRANT Engineering Ltd.
Head Office: Rushington House,
Rushington, Southampton
SO40 9LT.

Telephone: (023) 8066 5544
E-Mail: Engineering@trant.co.uk
www.trant.co.uk

Contractors Drawing Number:
S847.11-IDS-PW-RT-DR-C-0015

Telephone: Havant (023) 9249 9888
Fax: Havant (023) 9245 3632
Website: www.portsmouthwater.co.uk
Registered Office: PO Box 8 West Street
Havant Hampshire PO9 1LG
REGISTERED IN ENGLAND No. 2536455

PIN:	Scale:	Sheet Size:
S847.11	1:50	A1

Project Title:
RACTON BOOSTER TRANSFER PUMPING STATION

Drawing Title:
PROPOSED BUILDING ELEVATIONS

Portsmouth Water Drawing Number:

Rev: P02