




East (front) elevation

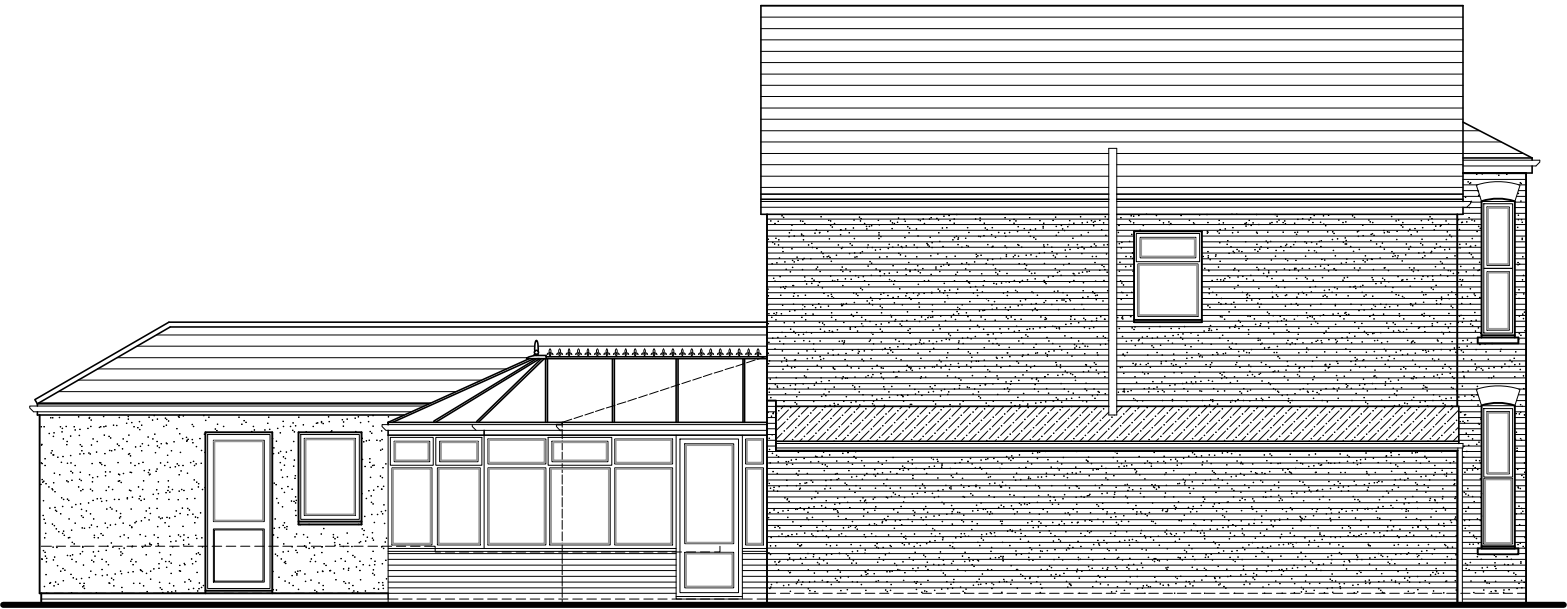

South (side) elevation



West (rear) elevation

Existing elevations scale 1:100



For MR & MRS ARUL-PRAGASAM	Title EXISTING ELEVATIONS	Office Tel: 01243 933732
Project PROPOSED EXTENSION 17 WESTBOURNE AVENUE, EMSWORTH, PO10 7QT	Date FEB 2023 Drawn JB Scale 1:100 @ A3 Checked -	Email: admin@jb-architecturedesign.com Web: www.jb-architecturedesign.com
	Job Number PL.679.23 Drawing Number -03 Revision	