


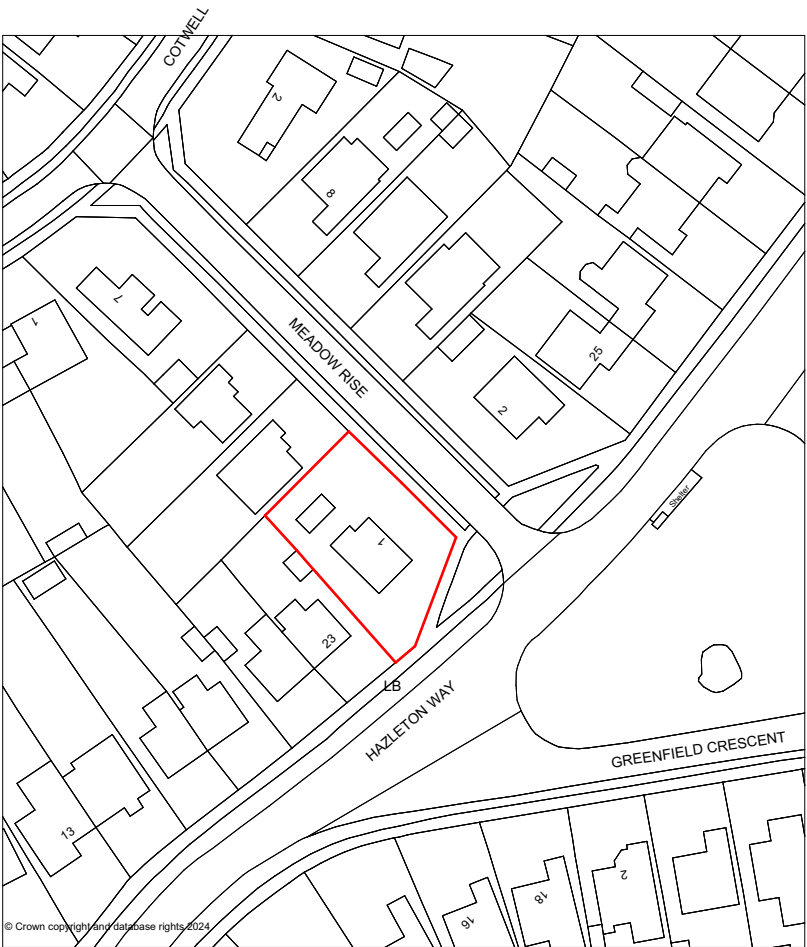


© Crown copyright and database rights 2024

SCALE 1:1250
@A3 0 25 50m

N

Plan Number: TQRQM23334110519163
Map Produced for: E Farmer
OS Licence number: 100042766
Date Produced: 30-11-2023

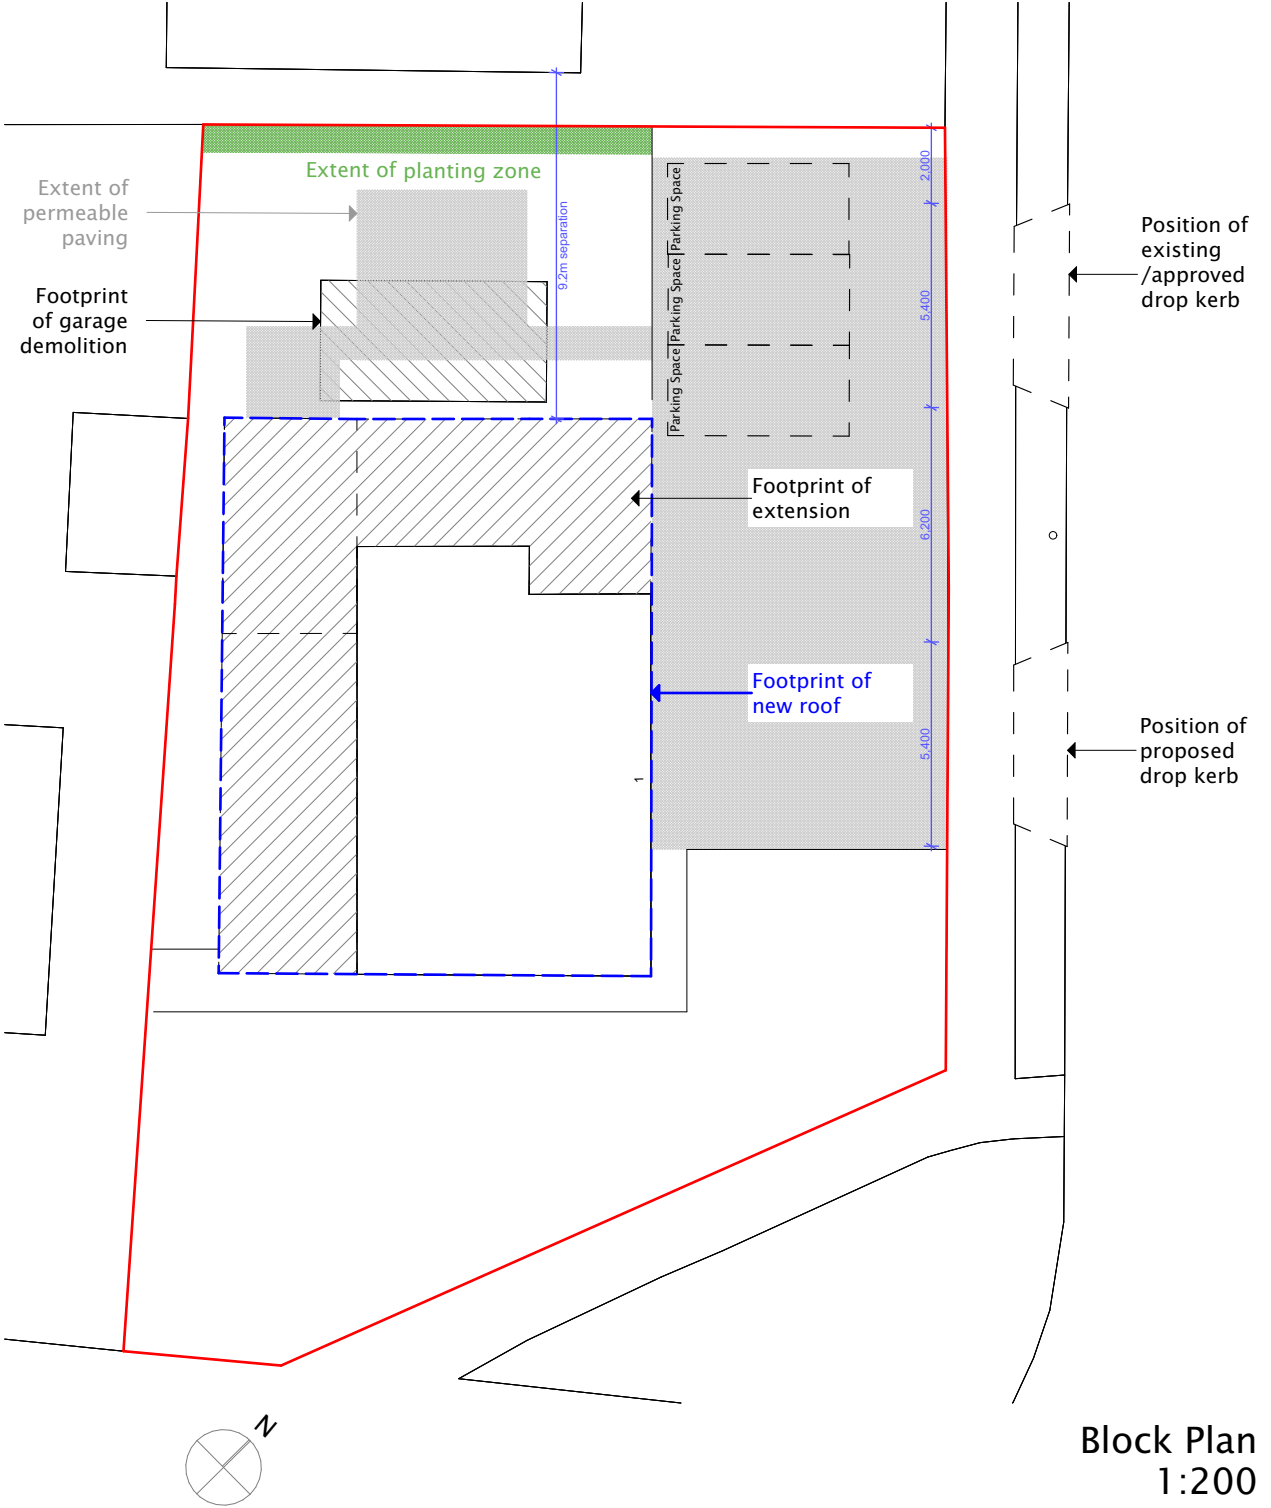

SCALE 1:200
@A3 0 4 8 12m

Design information is work in progress and subject to detail development & Client approval. Accommodation schedules and figures provided are subject to amendments following coordinated input by others in the design team. Dimensions must be checked on site with any discrepancies reported to the Architect for confirmation prior to any construction. Costings should not be finalised until approval /confirmation by relevant authorities and Client. Any topographical / Ordnance Survey information visible has prepared by a third party, no responsibility will be accepted for accuracy or completeness of the survey.

Rev	Date	Description	CLIENT E Farmer PROJECT 1 Meadow Rise TITLE	DRAWN BY RW DATE 11.02.25 SCALE @A3 1:1250, 1:200	jlrw ARCHITECTURE jlrw.co.uk PLANNING
E	08.07.25	Planting zone and permeable paving areas shown			
(c) JLRW Architecture 2025			Location and Block Plans		PROJECT 24016 DRAWING 100 REVISION E