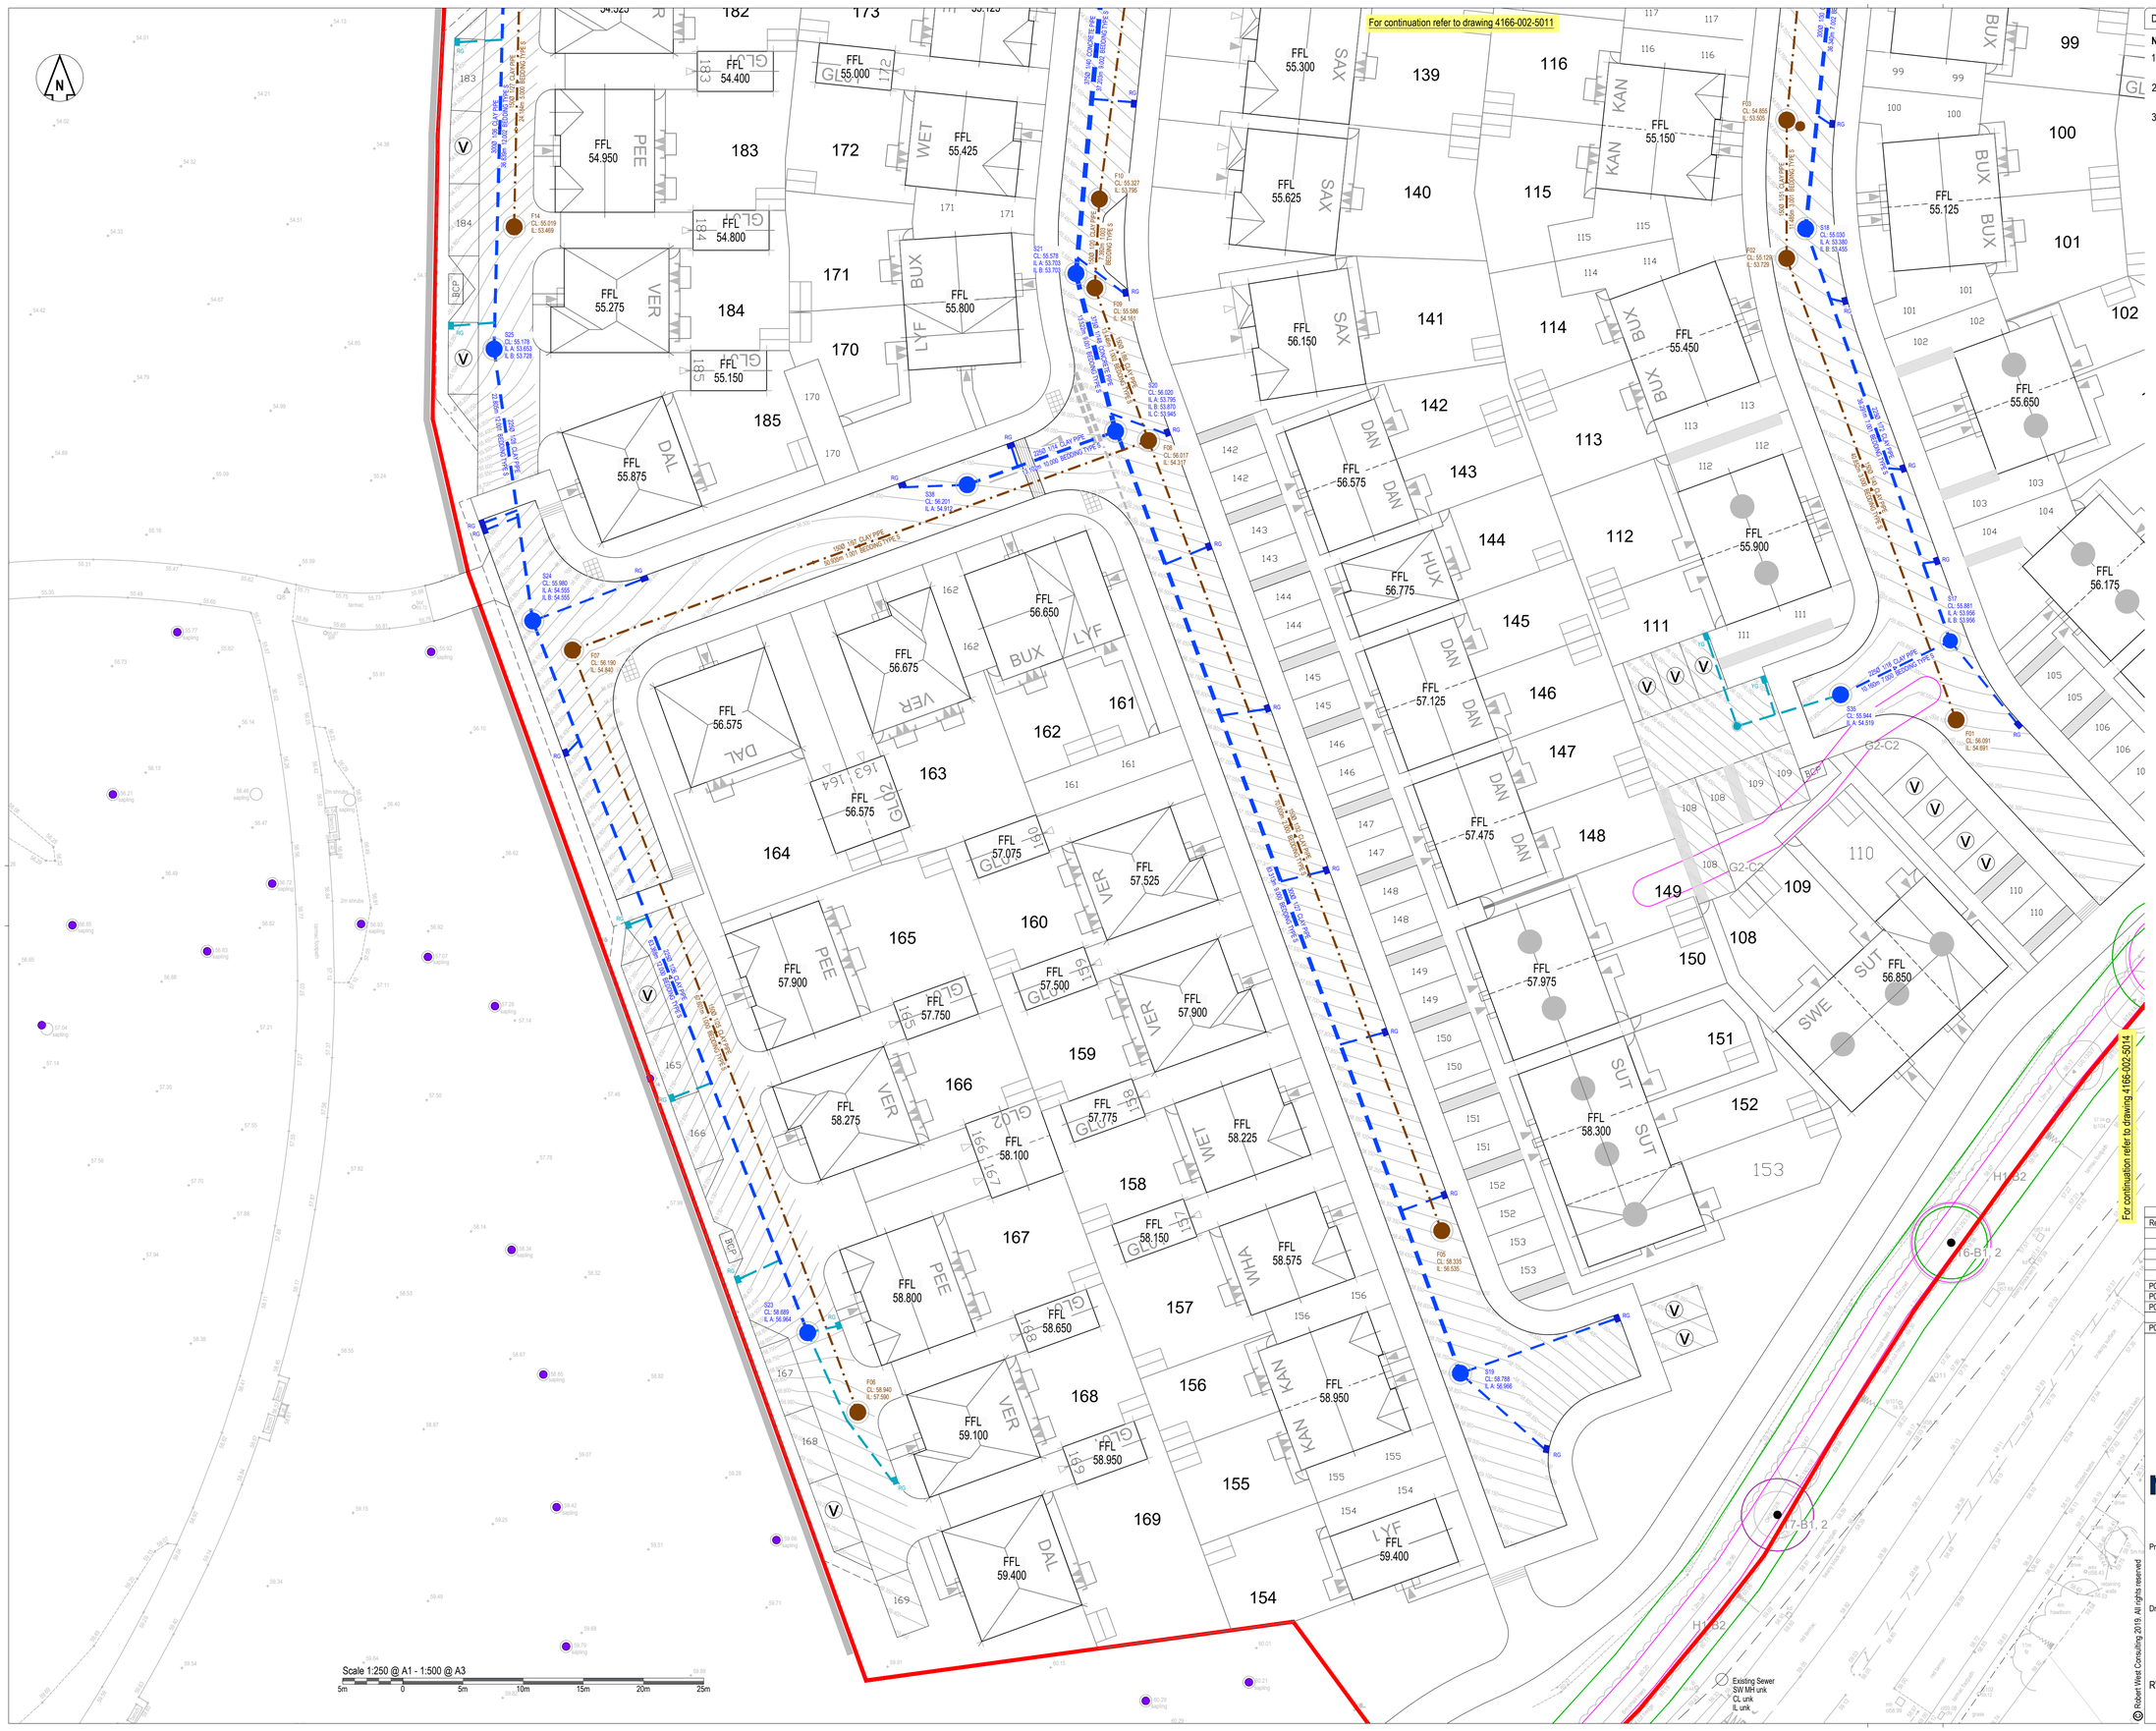

DO NOT SCALE OFF THIS DRAWING

NOTES

1. The contractor is responsible for verifying all site & setting out dimensions before commencing work.
2. This drawing is to be read in conjunction with all relevant Architectural and M&E drawings.
3. All dimensions in millimeters unless stated otherwise.

Key:

- Site Boundary
- Existing Foul Water Drainage
- Existing Surface Water Drainage
- Adoptable Foul Water Manhole & Pipe — Refer to schedule for size/ types and cover details
- Adoptable Surface Water Manhole & Pipe — Refer to schedule for size/ types and cover details
- RG — Adoptable Surface Water Road Gully
- YG — Private Surface Water Gully
- Existing Drainage not required and to be removed / capped off
- Private / Management Company Foul Water Drainage
- Private / Management Company Surface Water Drainage
- ACO — Private / Management Company Surface Drainage Channel
- Cut-off connecting Drain and Manhole
- Cut-off Drainage with perforated pipe
- Existing Tree / Hedge Root Protection Area (Purple)
- Existing Tree / Hedge Canopy Extent (Green)

Revision History

Rev	Comment	By	Chkd	Appr	Date
P03	LATEST SITE LAYOUT ADDED. DRAINAGE UPDATED	PR	SB	SB	22/04/2025
P02	ISSUED FOR APPROVAL	PR	SB	SB	06/11/2024
P01	PRELIMINARY ISSUE	PR	SB	SB	23/09/2024
Current Revision					
P04	SITE LAYOUT UPDATED. CUT OFF DRAIN ADDED.	PR	SB	SB	13/06/2025

FOR APPROVAL

BLOOR HOMES

robert west. procesgroup
1 Paris Garden
London
SE1 8ND
t: 0203 773 7880
www.robertwest.co.uk

Project
WATERLOOVILLE - BEREWOOD
PHASE 8a

Drawing Title
PROPOSED DRAINAGE
SHEET 3 of 4

RWCL Internal Register reference: 4166 -002

Scales @ A1

5013 -P04

© Robert West Consulting 2019. All rights reserved