SCALE 1:1250
@A3
0 25 50m

N

Plan Number: TQRQM23334110519163
Map Produced for: E Farmer
OS Licence number: 100042766
Date Produced: 30-11-2023

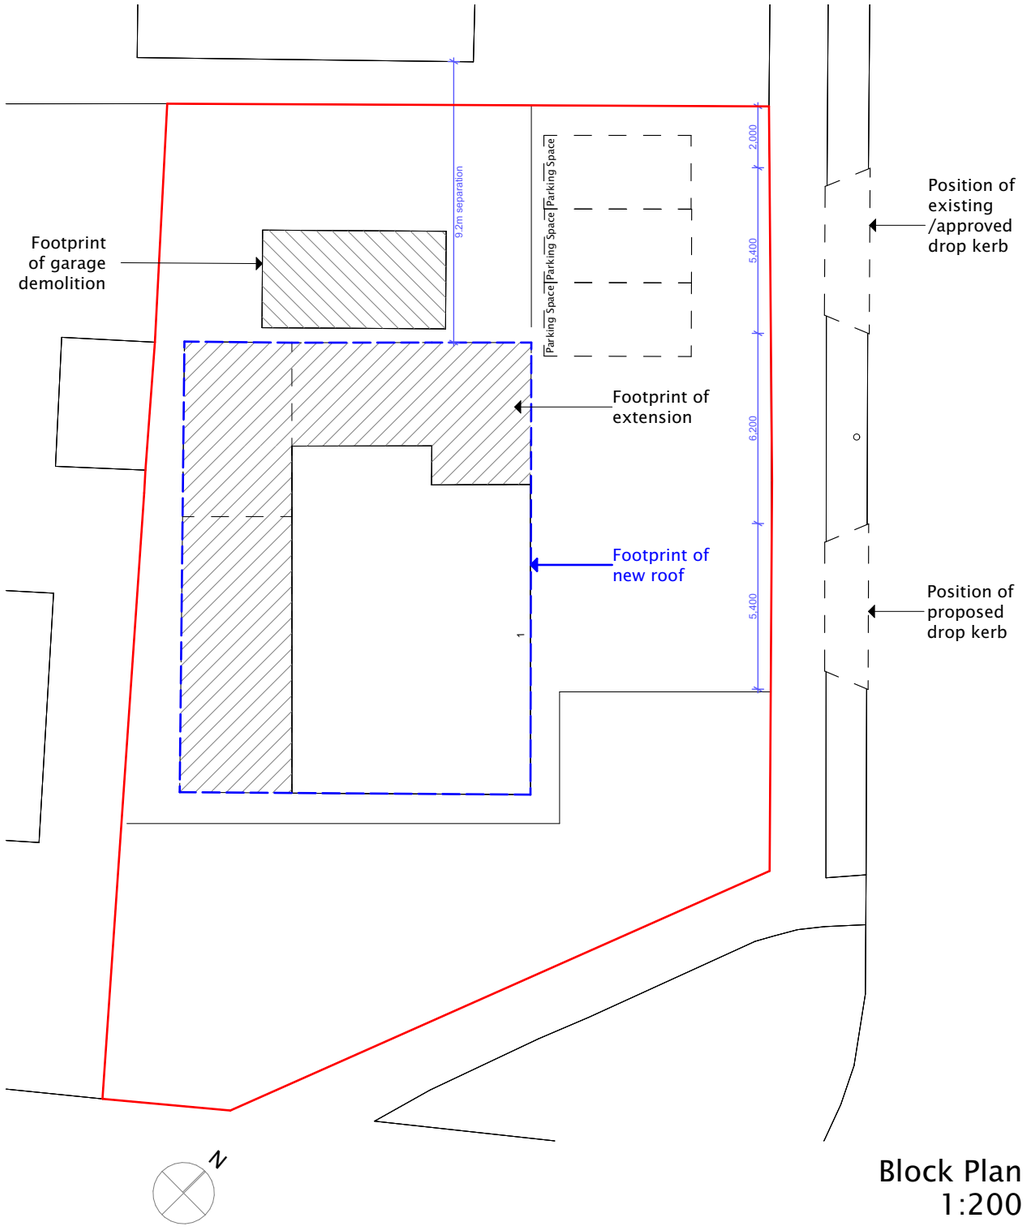

Block Plan
1:200

SCALE 1:200
@A3
0 4 8 12m

Design information is work in progress and subject to detail development & Client approval. Accommodation schedules and figures provided are subject to amendments following coordinated input by others in the design team. Dimensions must be checked on site with any discrepancies reported to the Architect for confirmation prior to any construction. Costings should not be finalised until approval /confirmation by relevant authorities and Client. Any topographical / Ordnance Survey information visible has prepared by a third party, no responsibility will be accepted for accuracy or completeness of the survey.

Rev	Date	Description
D	04.07.25	Side wall straightened and roof amended to suit

CLIENT
E Farmer
PROJECT
1 Meadow Rise
TITLE
Location and Block Plans

DRAWN BY
RW
DATE
11.02.25
SCALE @A3
1:1250, 1:200

jlrw ARCHITECTURE
jlrw.co.uk

PLANNING

PROJECT 24016 DRAWING 100 REVISION D

(c) JLRW Architecture 2025