



KEY

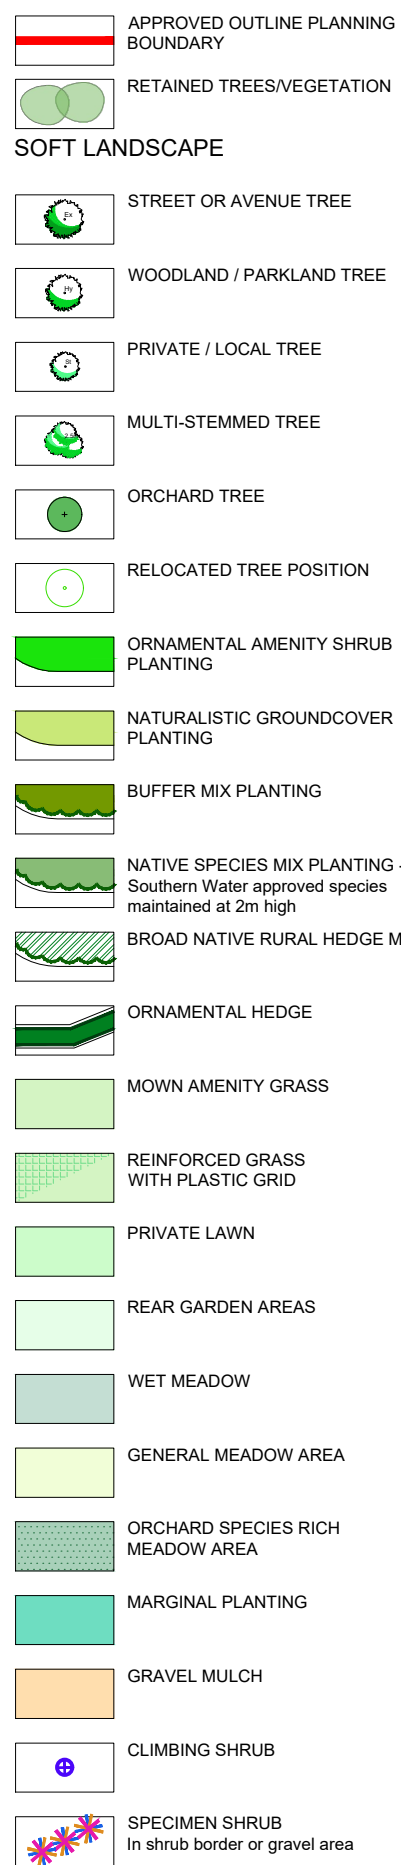


PORTSMOUTH WATER EASEMENT

HARD LANDSCAPE

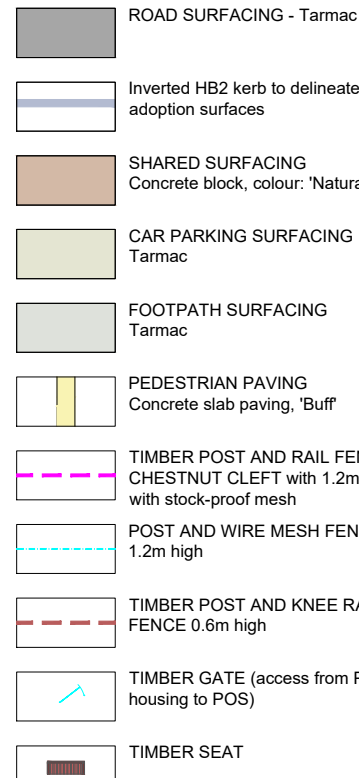

PLAY EQUIPMENT

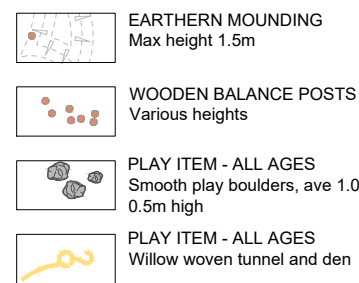

COMMUNITY ORCHARD

© 2021 RPS Group

Notes

- This drawing has been prepared in accordance with the scope of RPS's appointment with its client and is subject to the terms and conditions of that appointment. RPS accepts no liability for any use of this document other than by its client and only for the purposes for which it was prepared and provided.
- If received electronically it is the recipients responsibility to print to correct scale. Only written dimensions should be used.
- Where applicable Ordnance Survey (c) Crown Copyright 2021 All rights reserved. Licence number 0100031673

REFER TO RPS DRG. JSL3850_105 FOR ENTRANCE AREA DETAIL

AG	Lighting Adjustments	JN	MW	03/12/24
AF	Tree positions adjustments & Lighting	MW	DC	02/12/24
AE	Minor Layout amendment north of Plot 67/70	SH	DC	14/10/24
AD	Frontage native hedge planting added.	SH	DC	01/10/24
AC	Fencing to northern parcel	JN	MW	06/06/24
AB	Fencing to northern parcel	MW	MW	27/03/24
AA	Tree removal along cycleway	MW	MW	06/07/23
Z	Extension of pedestrian footpath	JRL	MW	11/01/23
Y	Orchard boundary to S106	MW	MW	04/10/22
X	Soft landscape in northern parcel added	JMB	MW	04/10/22
W	Revised to drawing 6383-MJA-SW-XX-DR-C-800	JMB	MW	25/08/22
V	North parcel features clarified	MW	MW	29/06/22
U	Revised to REDR200818 SL02 F layout	MW	MW	09/05/22
Rev	Description	By	CB	Date



Lakesbury House, Hittingbury Road, Chandlers Ford, Hampshire SO53 5SS
T: 02380 810 440 E: rpsso@rpsgroup.com

Client Redrow Homes

Project Land at Camp Field
Bartons Road
Southleigh
Title Landscape Masterplan

Status FOR COMMENT Drawn By SH/MW PM/Checked by DC

Job Ref JSL3850 Scale @ A1 1:500 Date Created Dec 2024

RPS Drawing / Figure Number 100 Rev AG

rpsgroup.com