



1 Block Plan
SCALE: 1 : 500

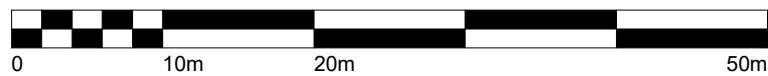

2 Location Plan
SCALE: 1 : 1250

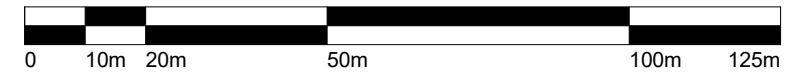

P06	For Information	TJ	WB	29/11/24
P05	For Information	TJ	WB	08/11/24
P04	For Information	TJ	WB	06/11/24
P03	For Information	TJ	WB	25/10/24
P02	For Information	TJ	WB	24/10/24
P01	For Information	SB	WB	26/07/24
Rev	Description	By	Check	Date

Hyphen

3 Charlecote Mews
Staple Gardens
Winchester, SO23 8SR
+44 1962 835500
info@hyphen.archi

Client
PNH

Project
EMSWORTH BUSINESS PARK

Drawing
Location and Block Plan

Scale	Date	Author	Checked
As indicated @A0	25/10/24	TJ	WB

Workstage	Status
2	INFORMATION

Hyphen Project No	Project / Drawing No	Revision
-------------------	----------------------	----------

PNH-9173-HYP-00-DR-A-000011 **P06**

Do not scale from this drawing.
Report any discrepancies to the author.
© The Hyphen Group Ltd