


PHYSICAL SCALE IN METERS @ 1:100


NOTES:
This drawing has been produced solely for PLANNING/DESIGN.
Do not Scale from this Drawing except for planning purposes.
Any drainage shown is presumed and to be checked on site before commencement of works.
This drawing is the copyright of MF Designs Ltd.




Proposed East (front) - No change

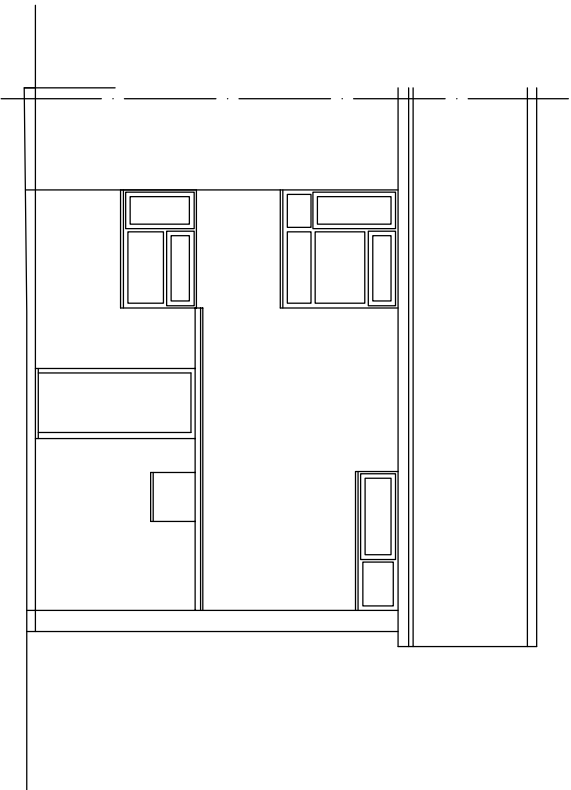

Proposed West (rear)

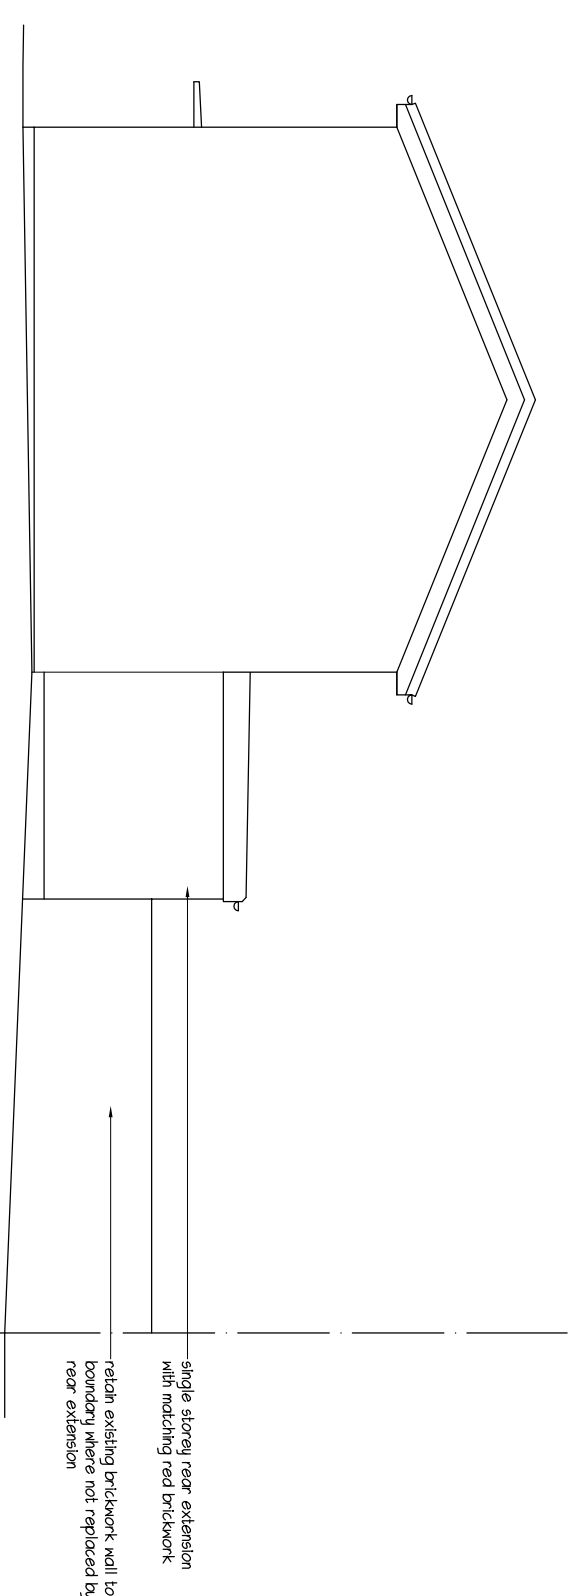

Proposed North

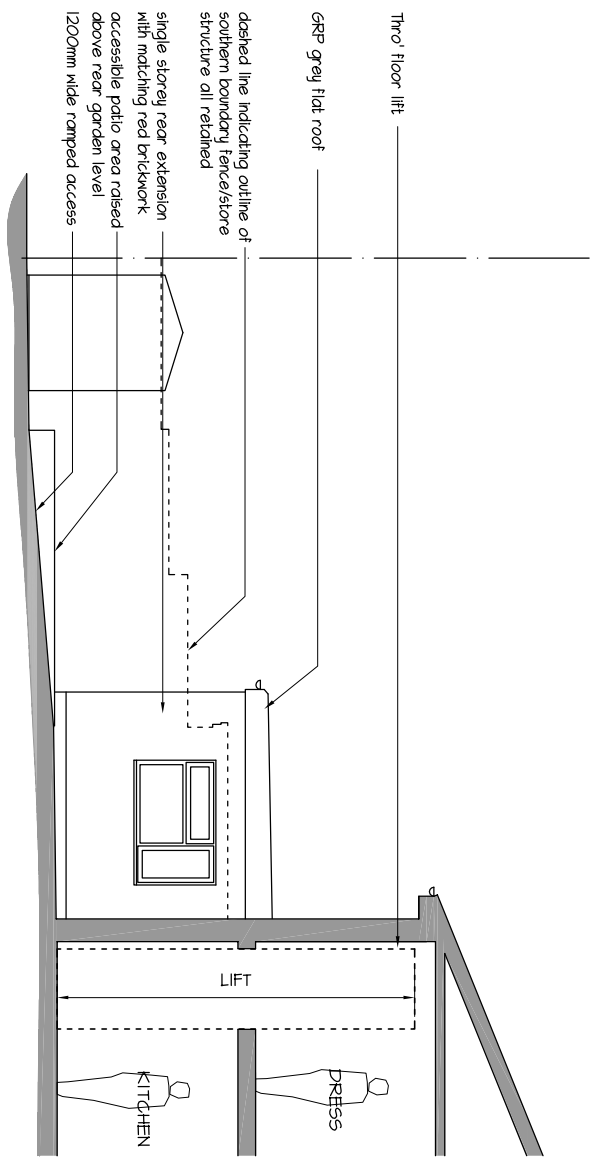

Proposed South/Section

mf designs ltd

Chartered Architects



36 Grove Road • Havant • Hampshire • PO9 1AR

t/f 02382 470967

Director: Martin Farrer RIBA • Co Registration No.4507379

e admin@mfdesigns.org.uk

Date: Dec 2024

Job No: 3352

Scale: 1:100 @ A3

Dwg No: P_02

SINGLE STOREY REAR EXTENSION - 20 Lambert Close, Waterlooville. PO7 5XA