
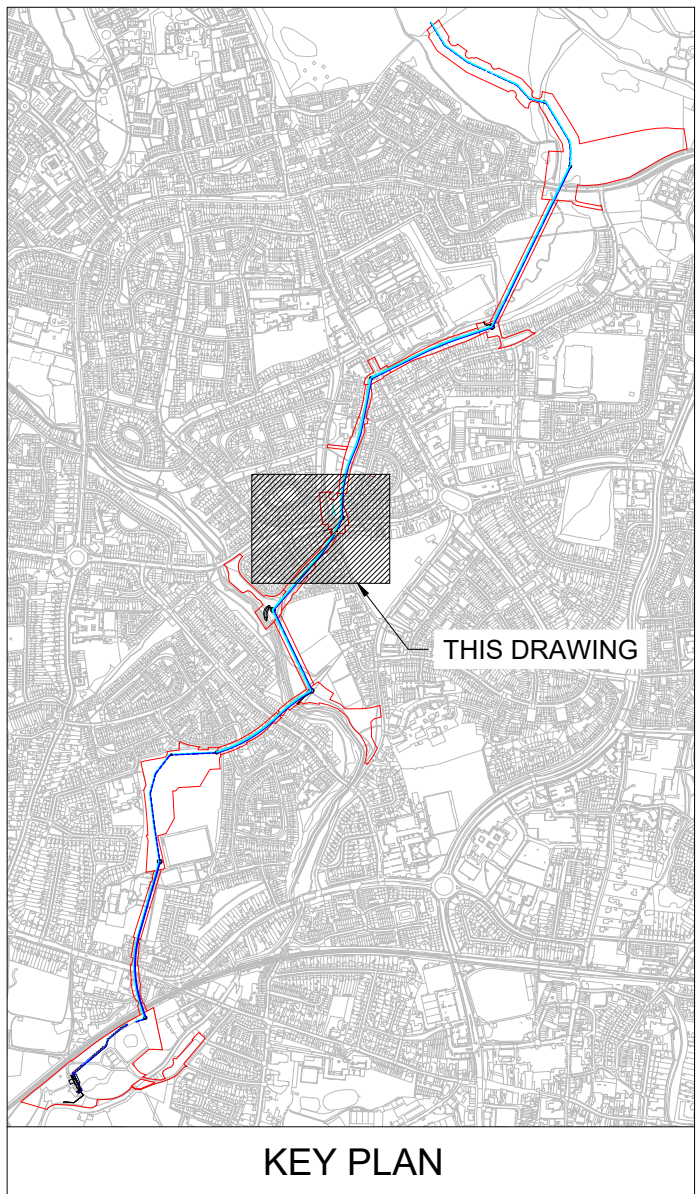
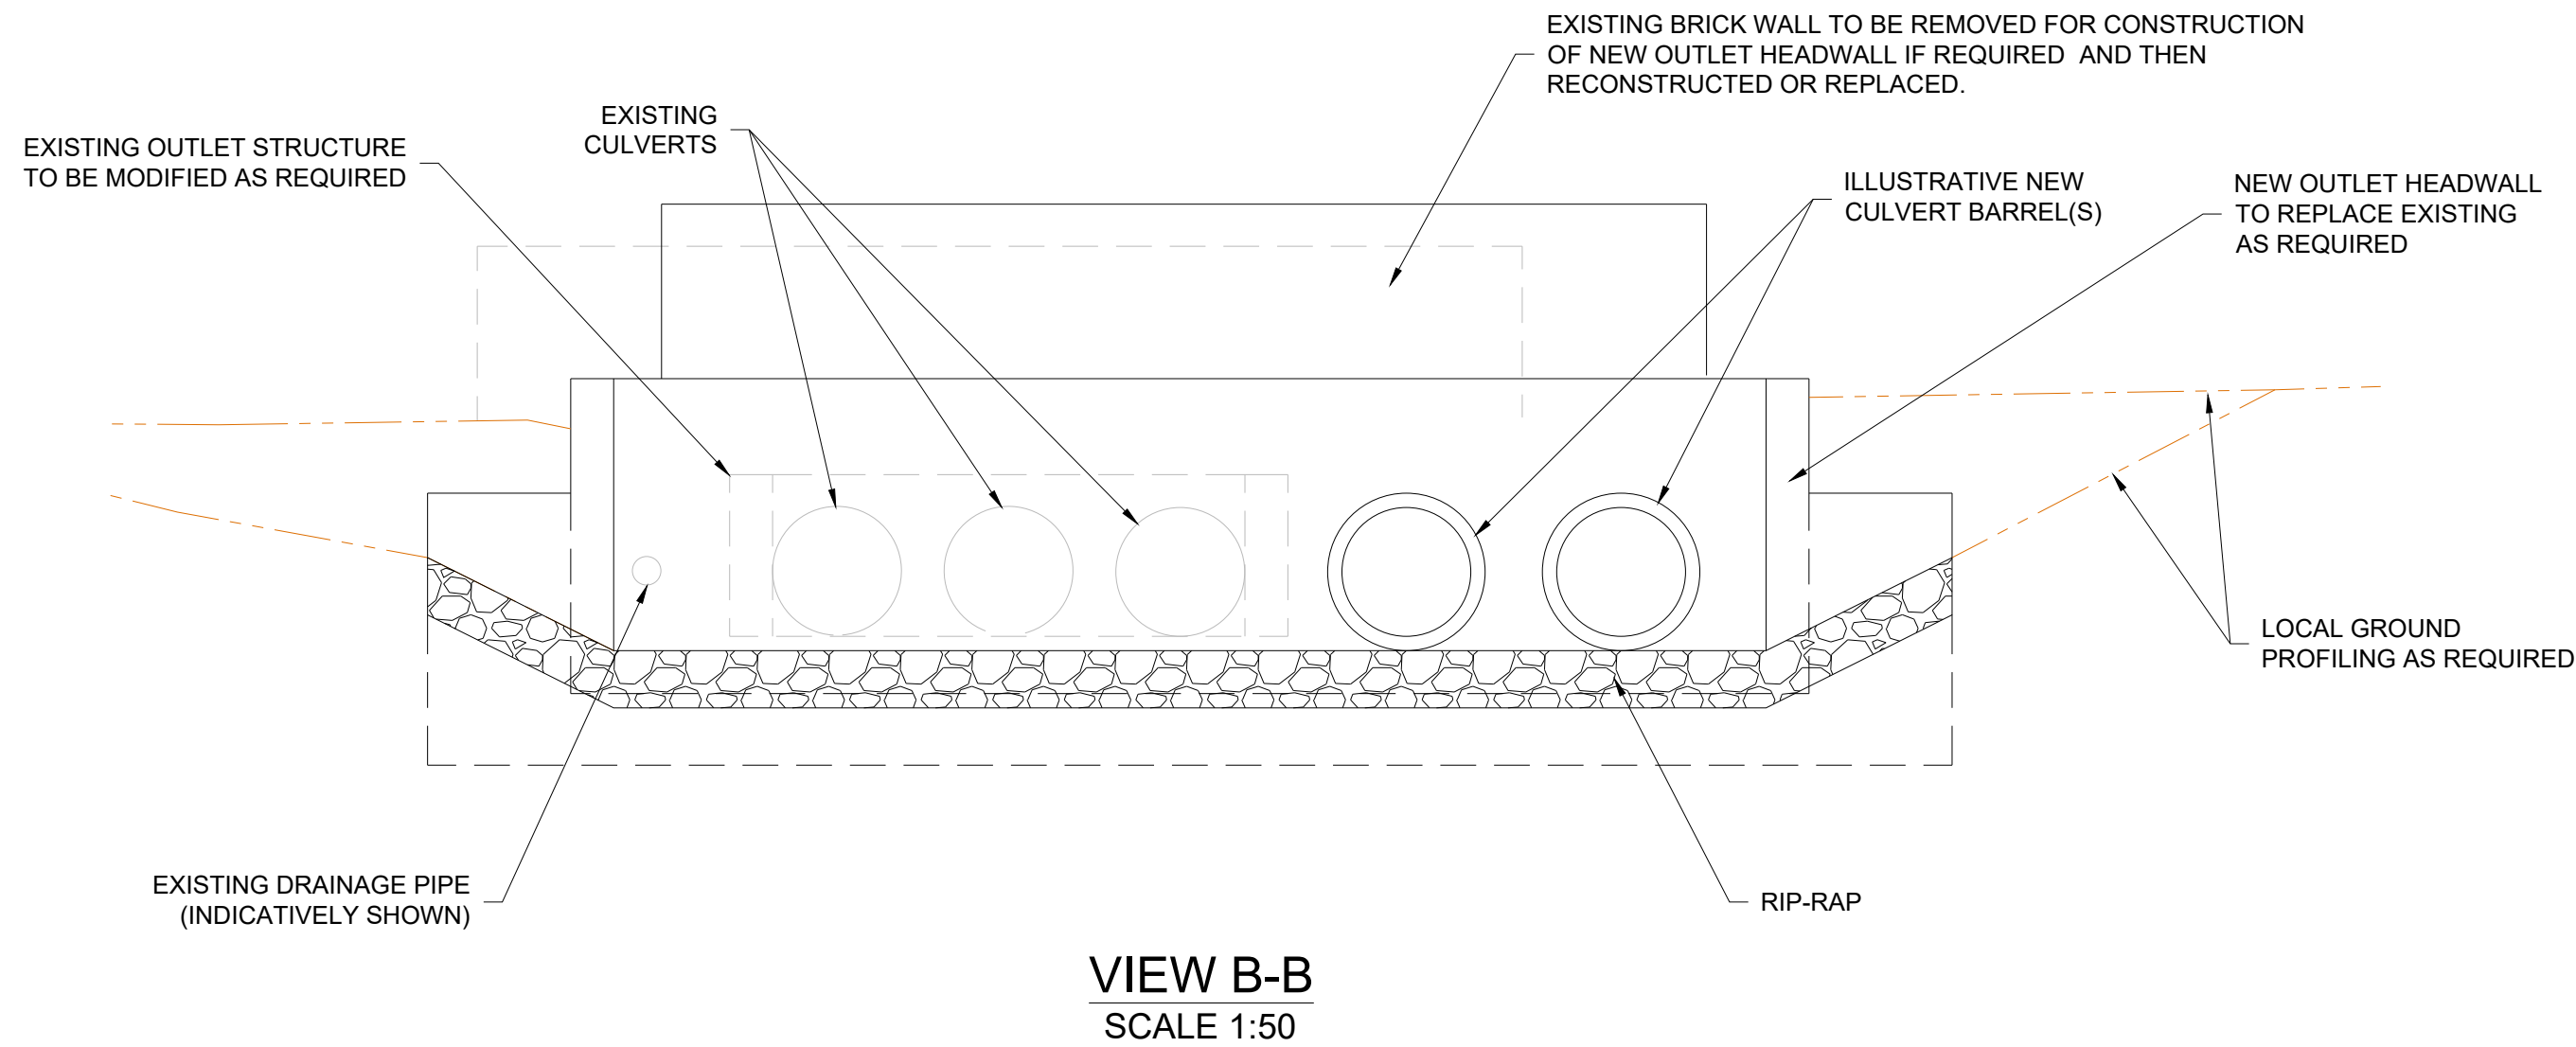
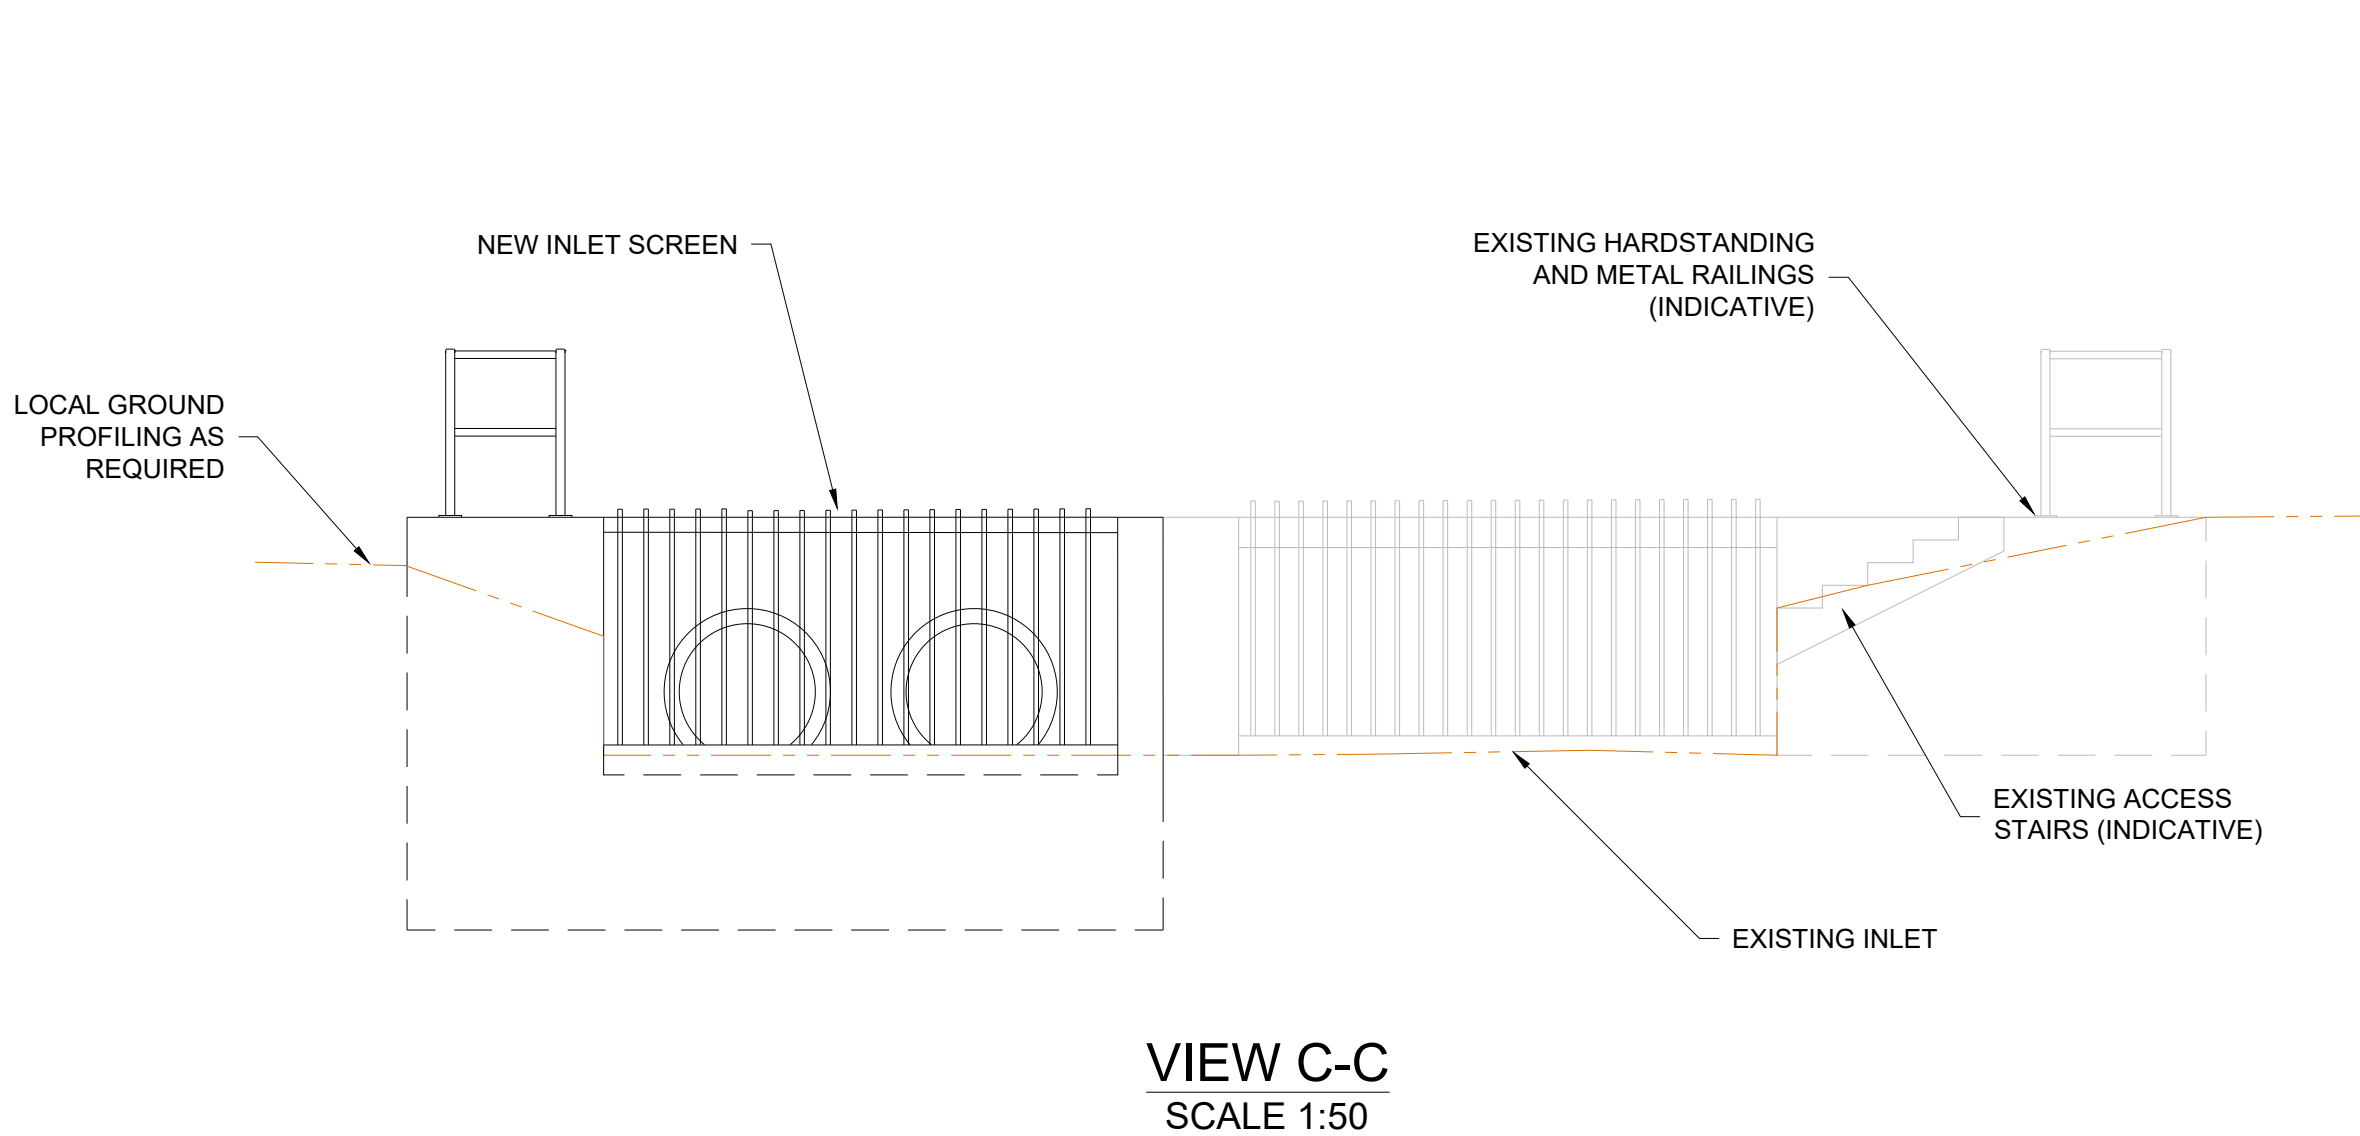
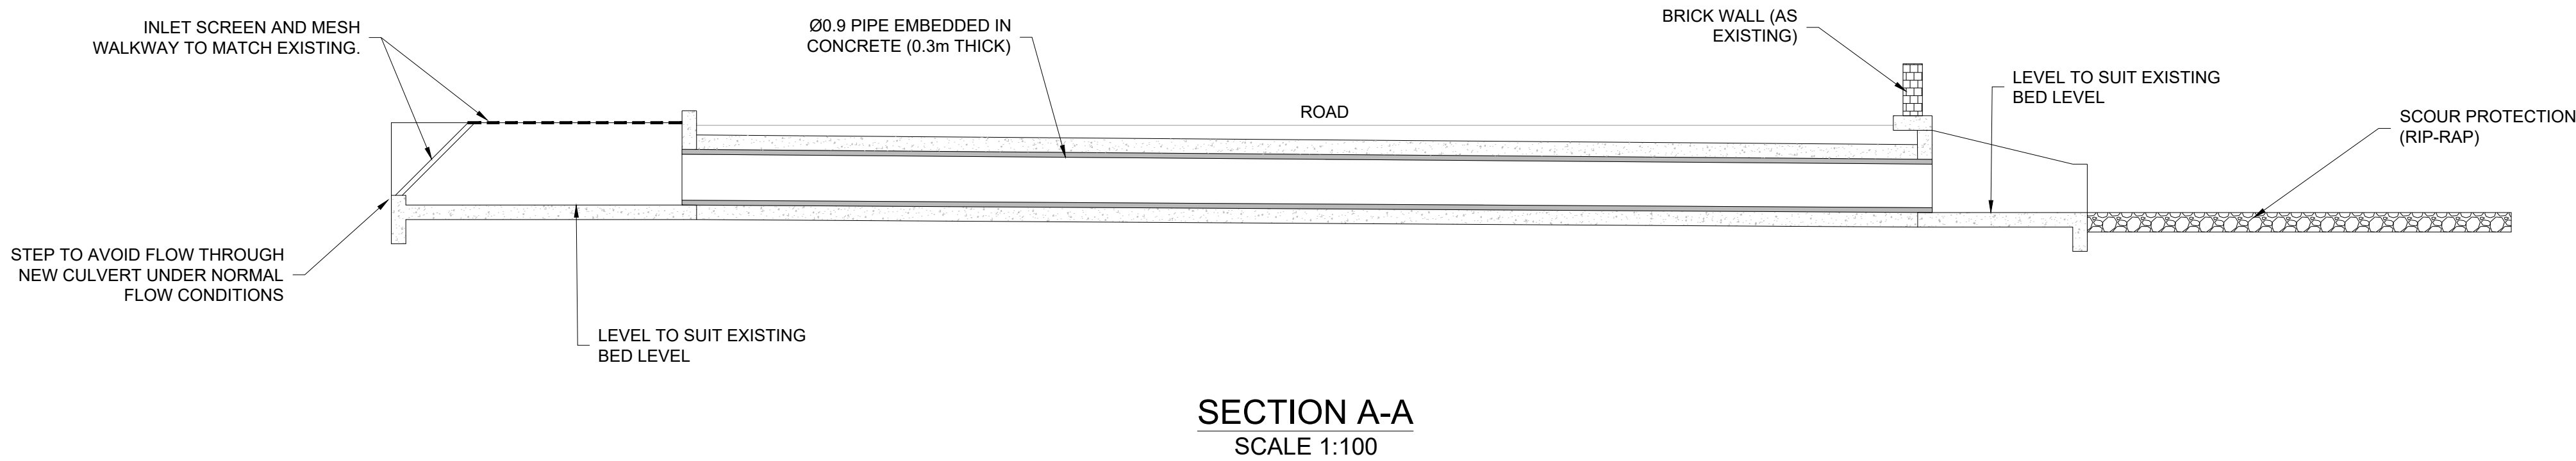


DRAWING FOR ILLUSTRATIVE PURPOSES ONLY. FINAL ARRANGEMENT TO BE AGREED BETWEEN STAKEHOLDERS DURING DETAILED DESIGN.

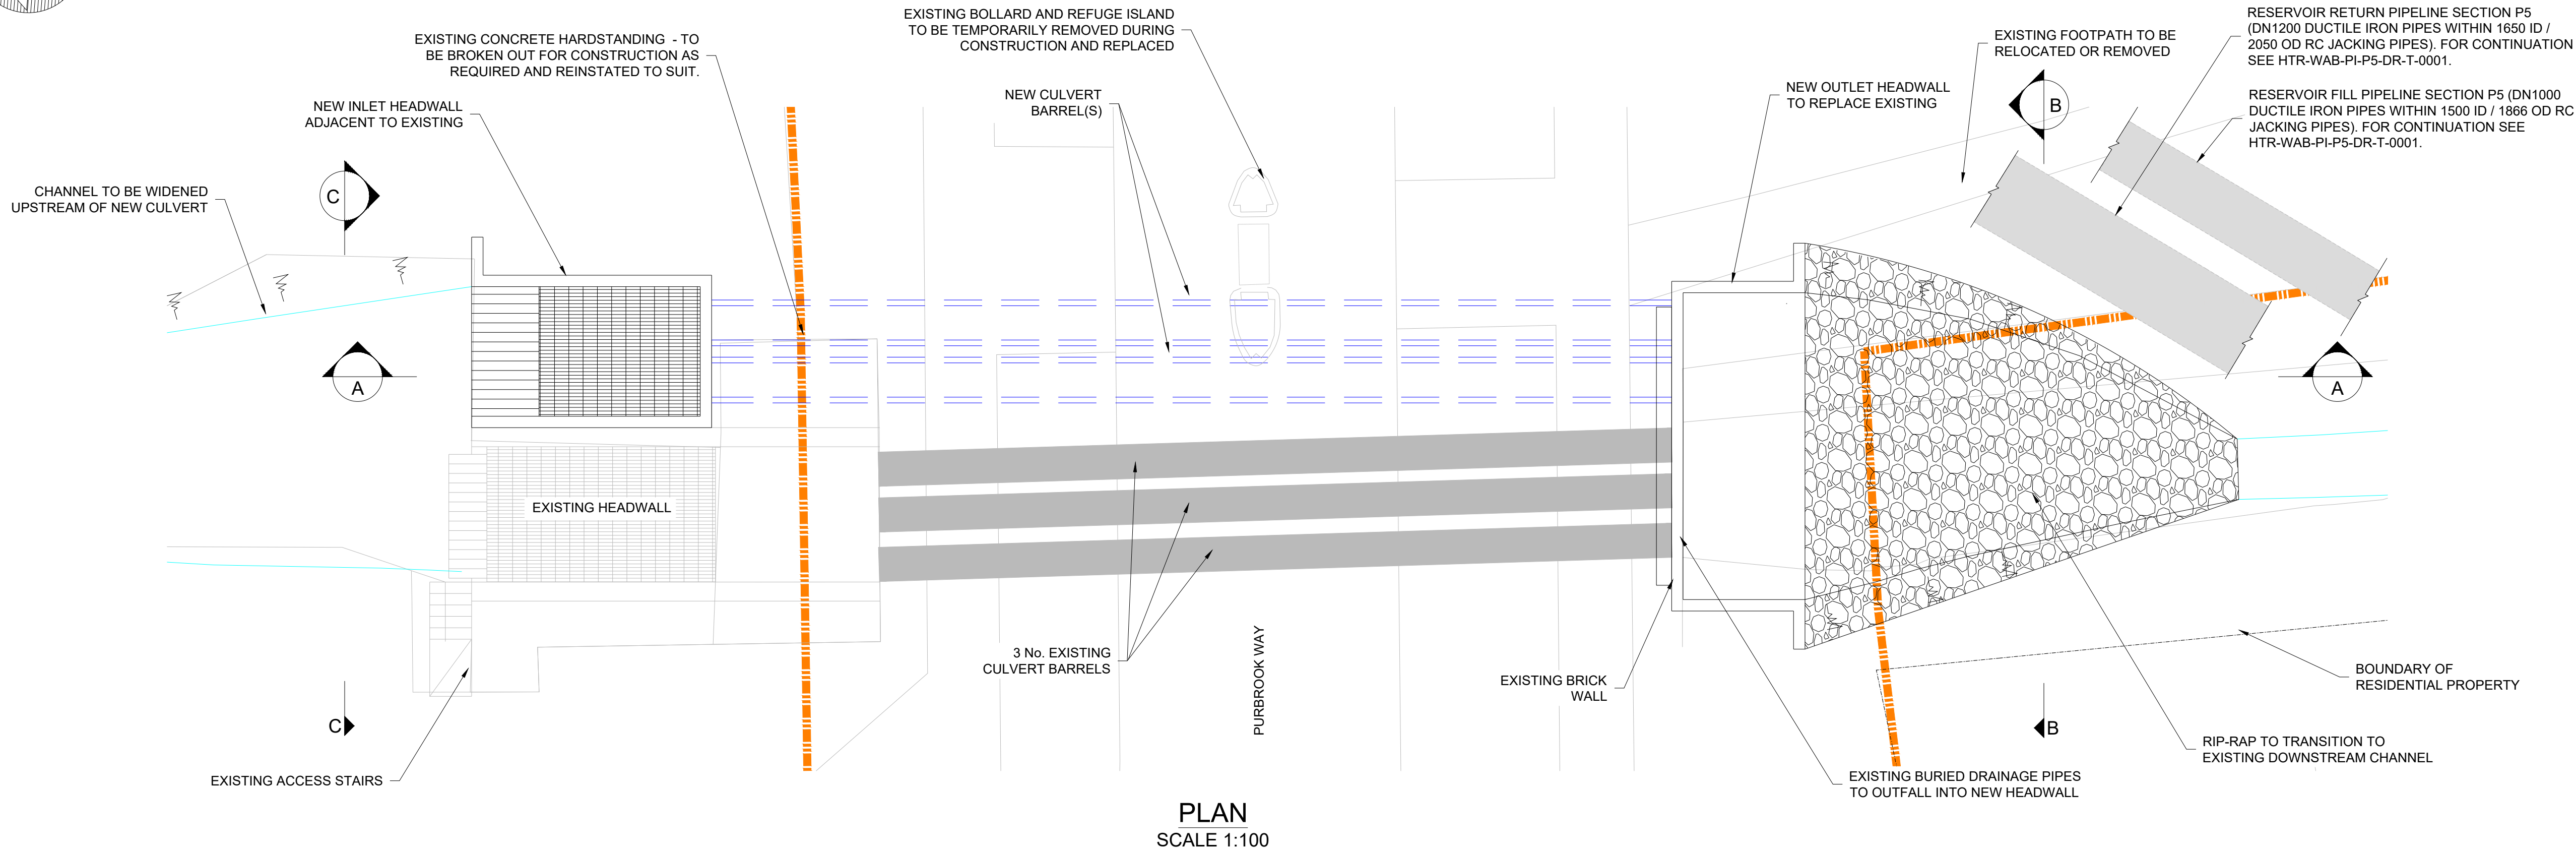

- Notes:
- ALL LEVELS ARE DEFINED IN METRES ABOVE ORDNANCE DATUM.
 - FOR REINSTATEMENT SEE DRAWING: HTR-ATK-PL-XX-DR-L-0006
 - CULVERTS TO COMPLY WITH CIRIA C786 AND CD529 GUIDANCE.
 - CULVERT ARRANGEMENT ILLUSTRATIVE ONLY. FINAL ARRANGEMENT TO BE AGREED BETWEEN STAKEHOLDERS DURING DETAILED DESIGN.

ABBREVIATIONS:
ID = INNER DIAMETER
LVL = LEVEL
OD = OUTER DIAMETER
RC = REINFORCED CONCRETE

- EXISTING BURIED CULVERT
- NEW BURIED CULVERT
- HIGHWAYS MANAGED LAND BOUNDARY

0 2 4 6 8 10 m

SCALE 1:100

0 1 2 3 4 5 m

SCALE 1:50

P05 A3	BP	BP	BC	UPDATED ILLUSTRATIVE VERSION FOR PLANNING	21/02/25
P04 A3	BP	BP	BC	UPDATED PLANNING VERSION	30/10/24
P03 A4	BP	BP	BC	PLANNING VERSION	03/05/24
Rev	Dm By	Ckd By	App By	Description	Date

WARD & BURKE

Drawing Suitability:	APPROVED FOR OUTLINE DESIGN	Status:	A3
Contractors Drawing Number:	HTR-WAB-PI-W5-DR-T-0003		

Telephone: Havant (023) 9249 9888
Fax: Havant (023) 9245 3632
Website: www.portsmouthwater.co.uk
Registered Office: PO Box 8 West Street
Havant Hampshire PO9 1LG
REGISTERED IN ENGLAND No. 2536455



Date:	21/02/25	Scale:	AS SHOWN	Sheet:	01 of 01	Sheet Size:	A1
-------	----------	--------	----------	--------	----------	-------------	----

Project Title:	HAVANT THICKET RESERVOIR					
----------------	--------------------------	--	--	--	--	--

Drawing Title:	PURBROOK WAY CULVERT UPGRADE TYPICAL GENERAL ARRANGEMENT					
----------------	---	--	--	--	--	--

ALL DIMENSIONS ARE IN MILLIMETRES UNLESS OTHERWISE STATED

Reproduced by permission of Ordnance Survey on behalf of HMSO.
© Crown copyright and database right 2025. All rights reserved.
Ordnance Survey Licence Number 100018036

Portsmouth Water Drawing Number:	Rev:	P05
----------------------------------	------	-----