
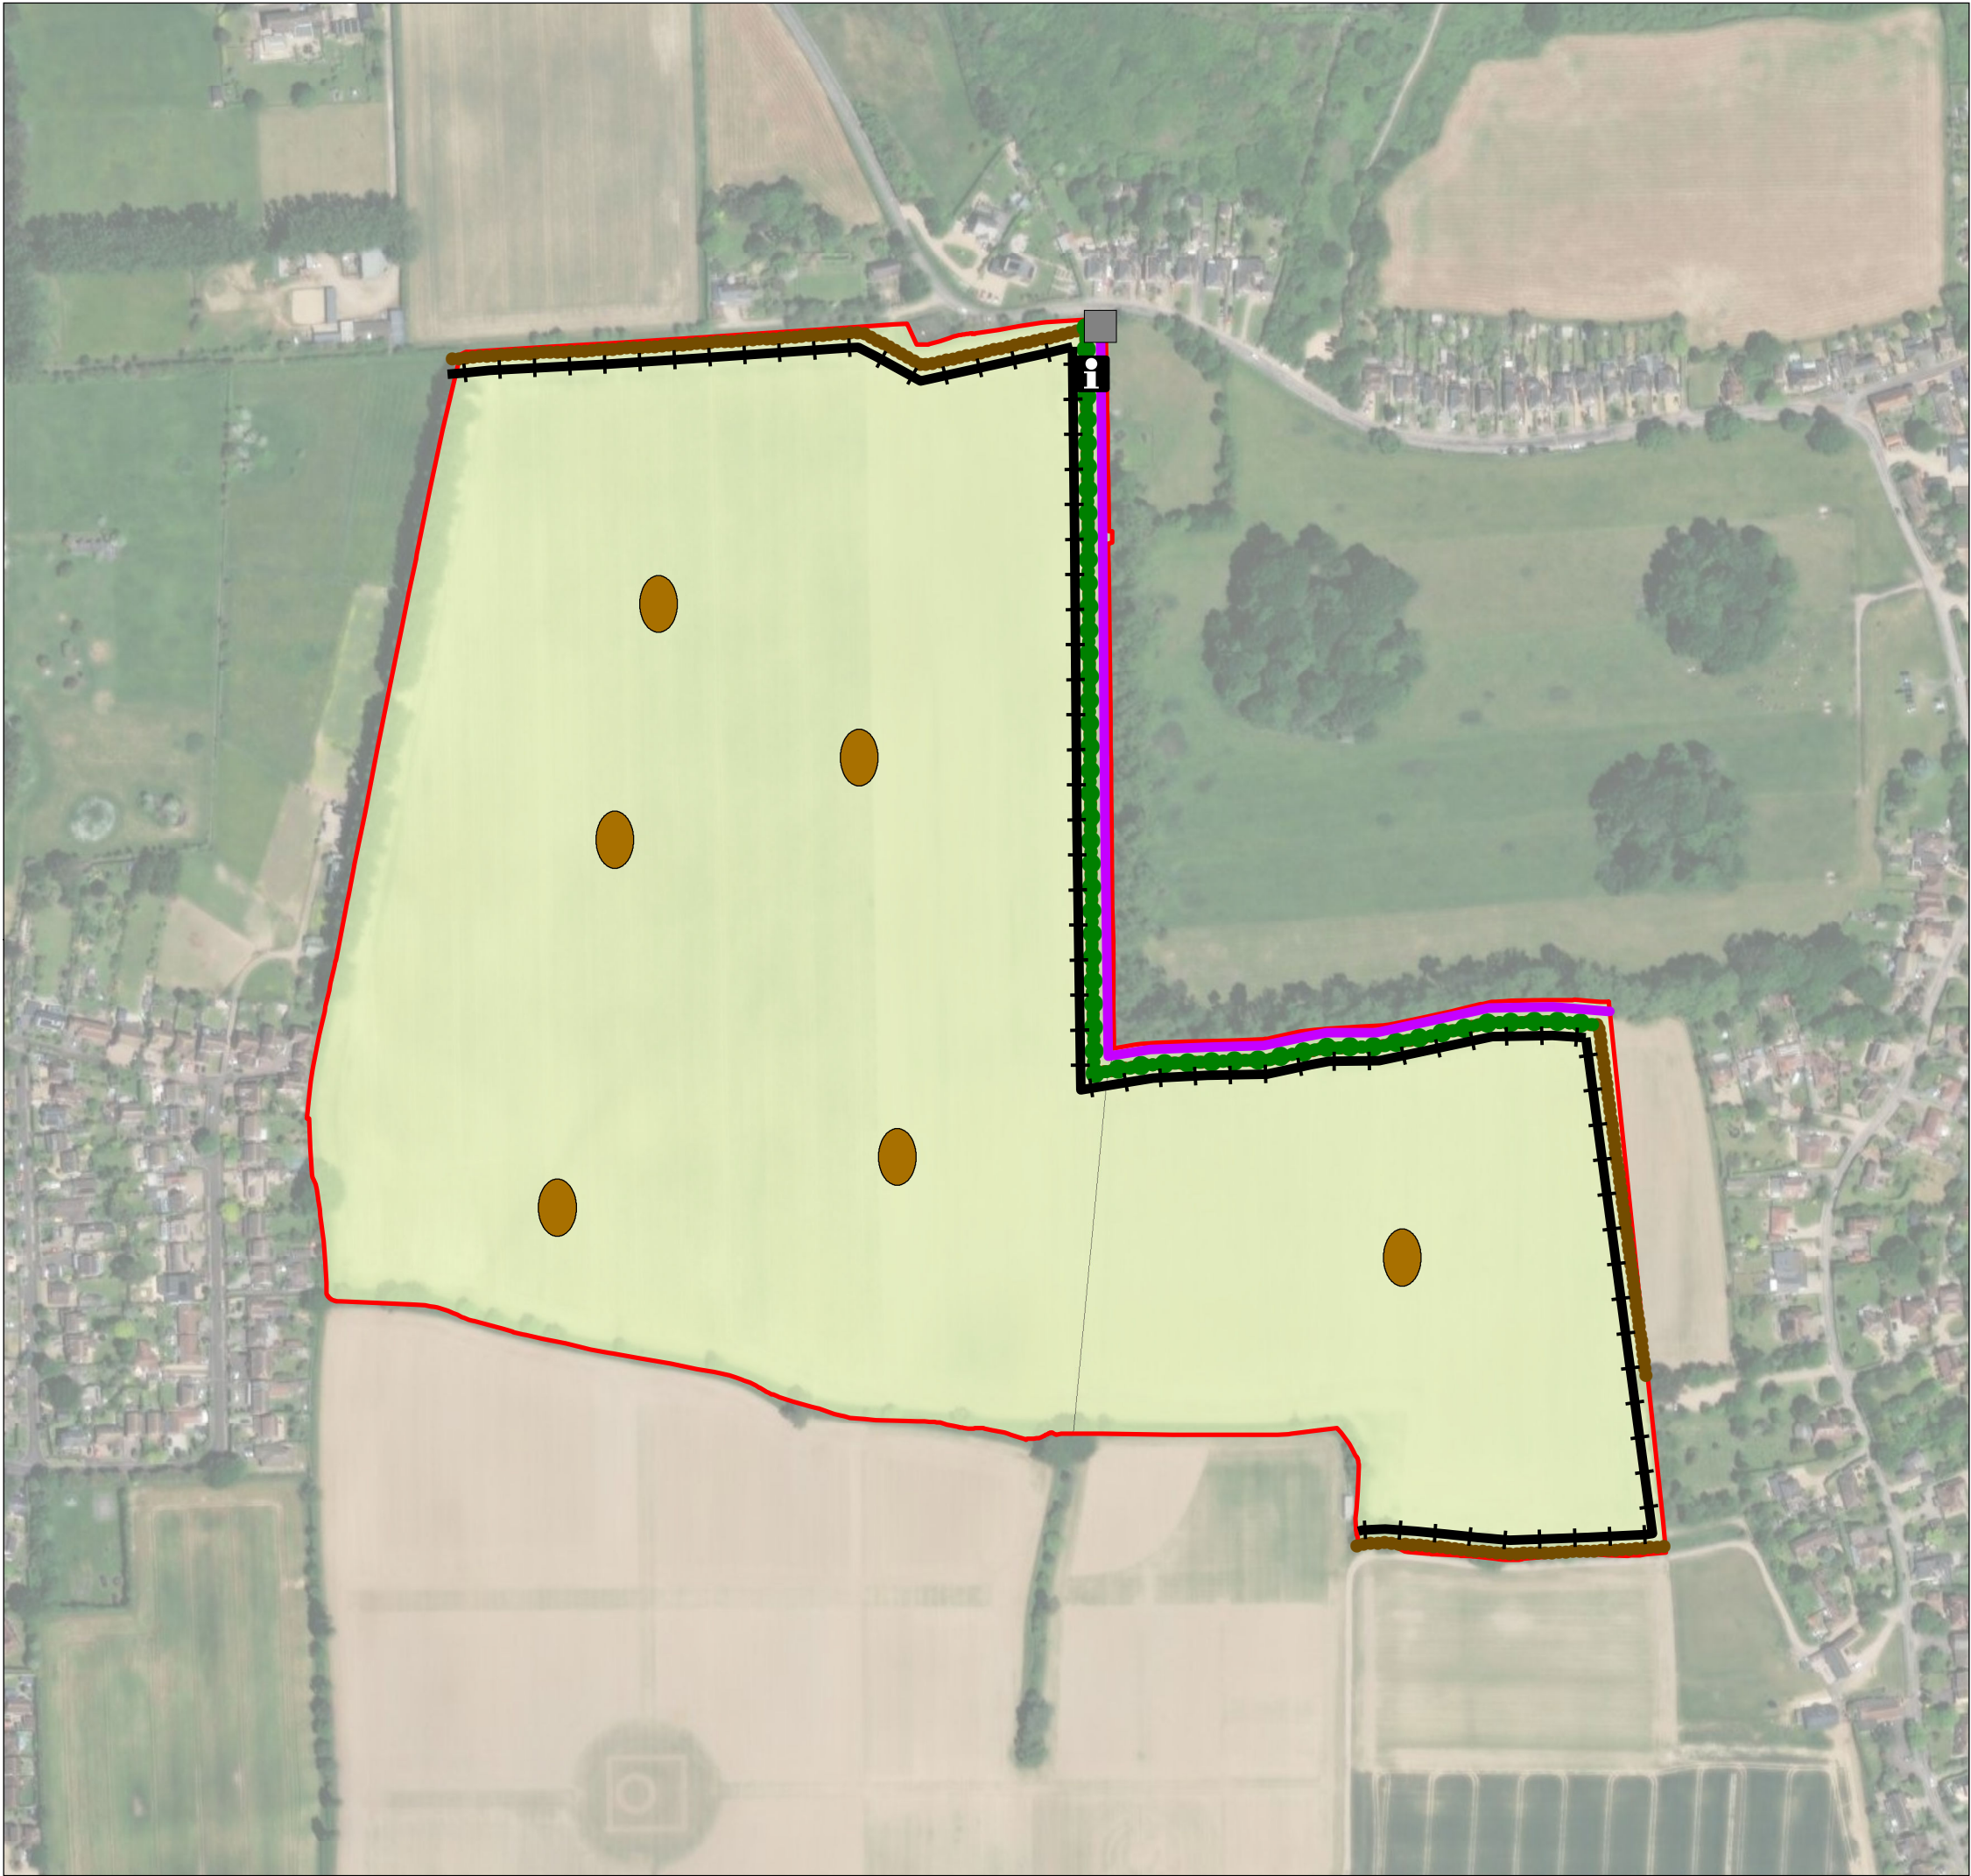


 

PLAN 1    Layout of Proposed Mitigation Interventions

KEY

-  Site boundary
-  Access gate
-  Interpretation board
-  Public rights of way (PRoW)
-  Dog proof fence
-  New instant hedgerow to screen PRoW
-  New hedgerows
-  Other neutral grassland
-  Scrapes

SCALE: 1:3,500 at A3

0    50    100    150    200 Metres



CLIENT:   Dandara Southern Ltd

PROJECT:   Roman Fields and Northney

DATE:   06 January 2025