



PHYSICAL SCALE IN METERS @ 1:100

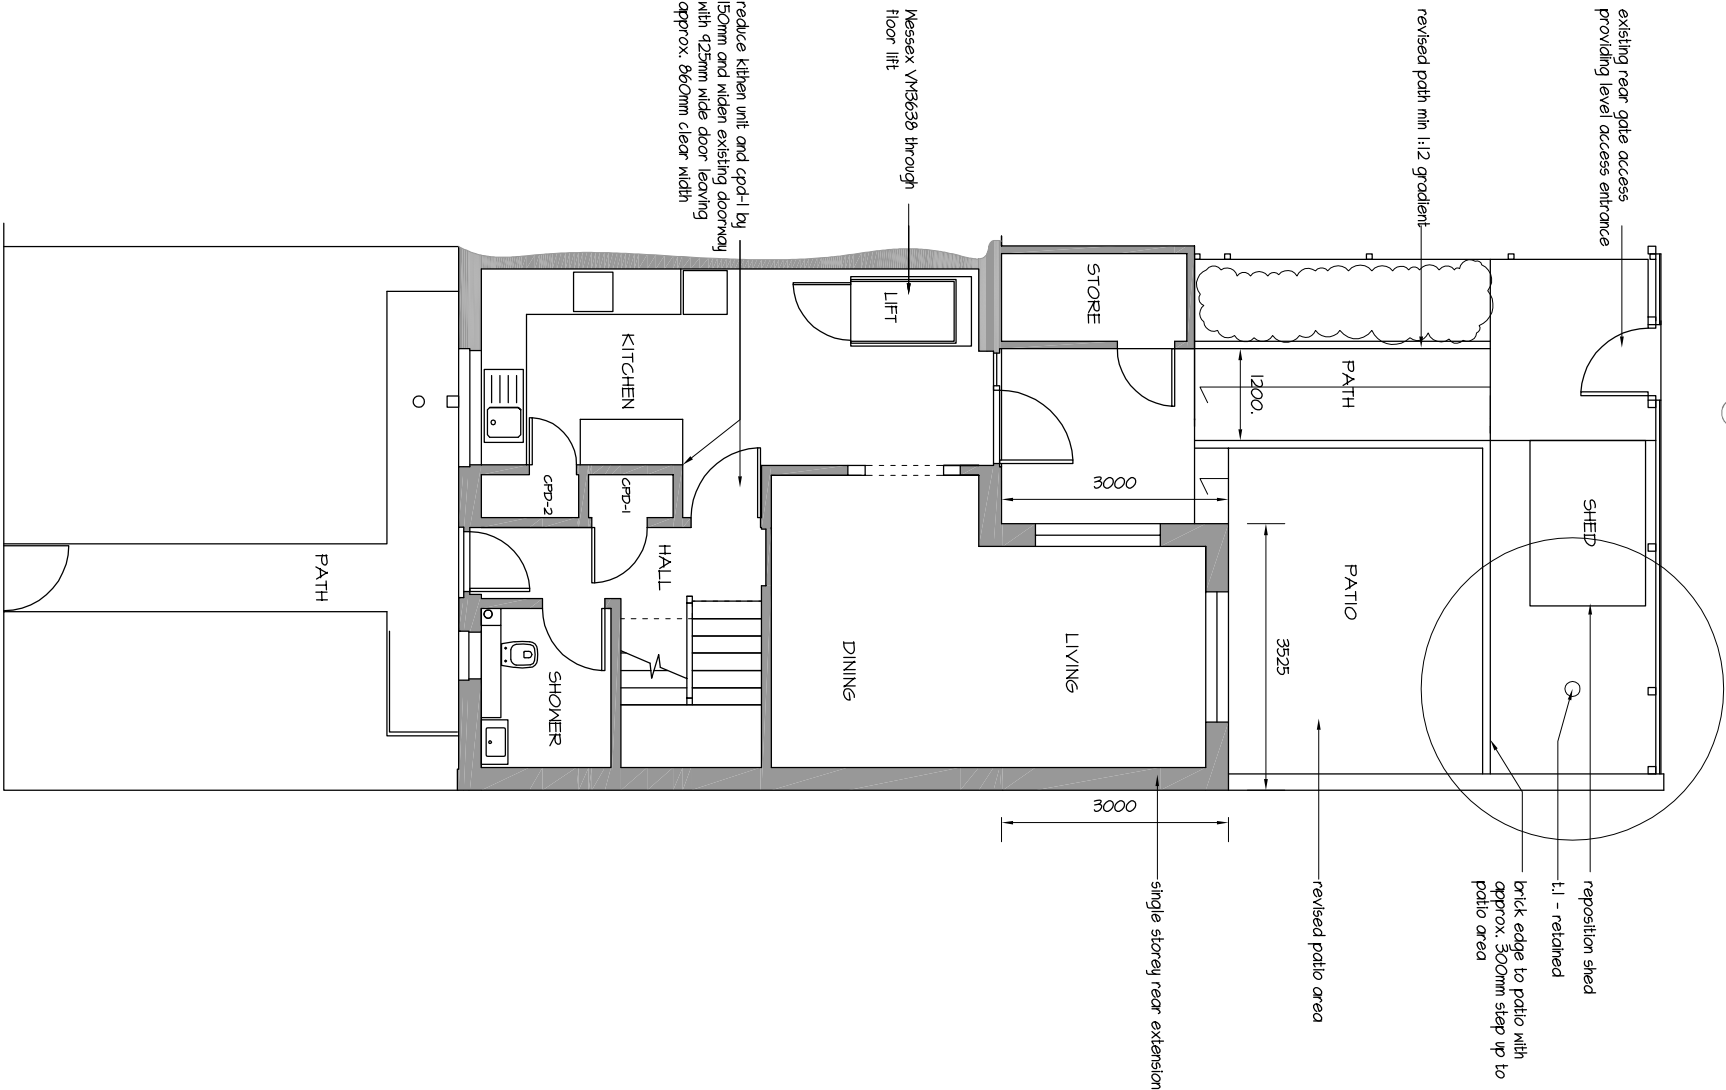

Proposed Ground

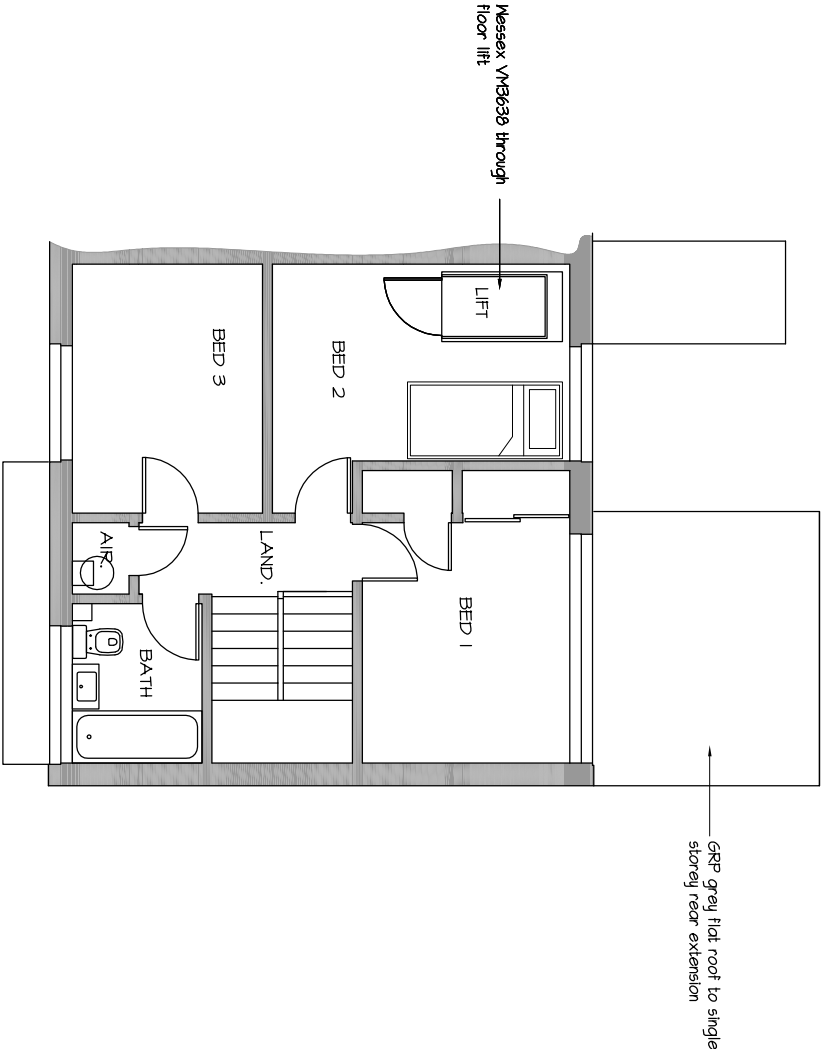

Proposed First



NOTES:
This drawing has been produced solely for PLANNING/DESIGN.
Do not scale from this Drawing except for planning purposes.
Any drainage shown is presumed and to be checked on site before commencement of works.
This drawing is the copyright of MF Designs Ltd.

mf designs ltd

Chartered Architects

36 Grove Road • Havant • Hampshire • PO9 1AR
Director: Martin Farrer RIBA • Co Registration No.4507379

t/f 02382 470967
e admh@mfdesigns.org.uk



Date: Dec 2024
Scale: 1:100 @ A3

Job No: 3352
Dwg No: P_01