
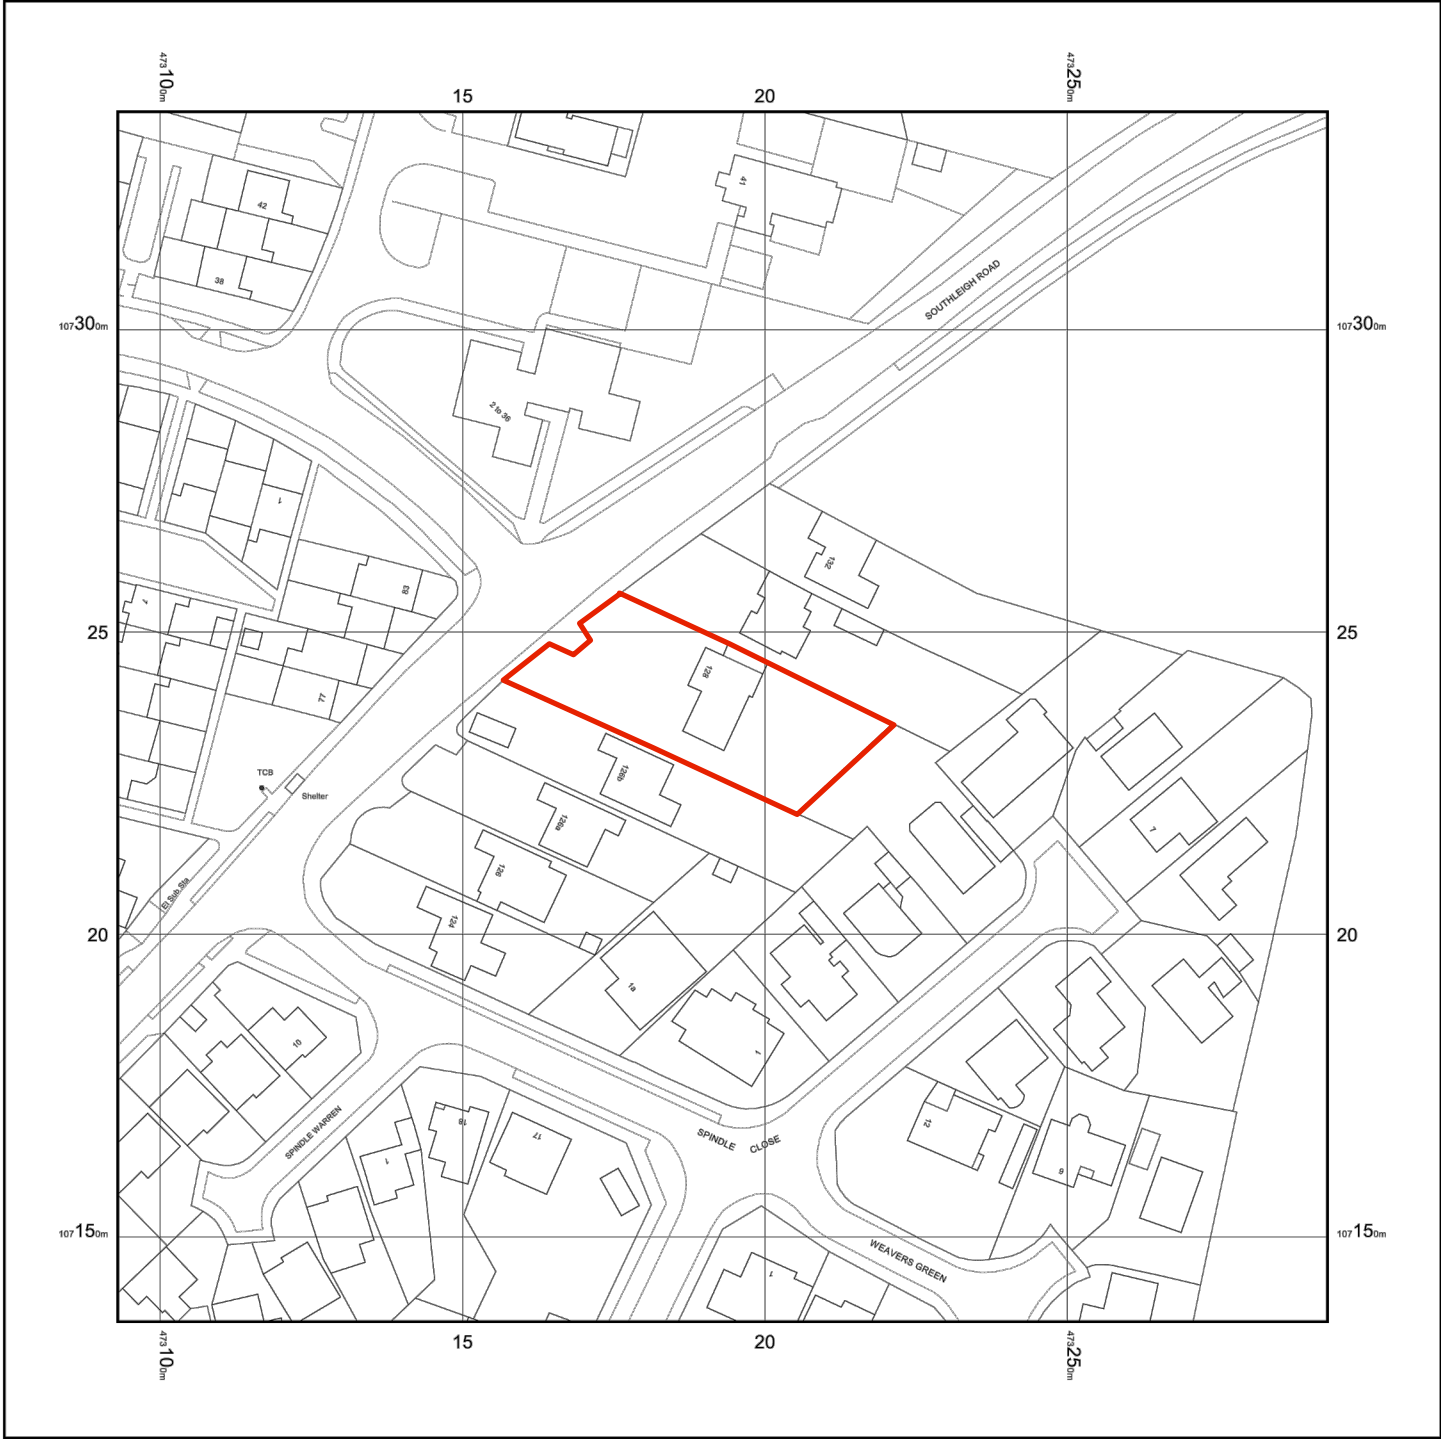


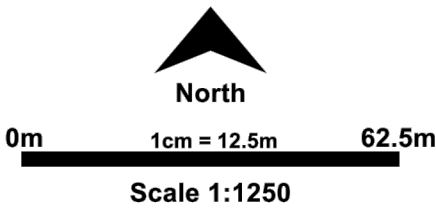


© Crown copyright and database rights 2021 Ordnance Survey 100048957. The representation of road, track or path is no evidence of a boundary or right of way. The representation of features as lines is no evidence of a property boundary.

Supplied by: www.ukmapcentre.com
Serial No: 226114
Centre Coordinates: 473193, 107236
Production Date: 26/10/2021 09:55:39

128 Southleigh Road, Havant, PO9 2PT

005 Location Plan at 1:1250 scale
19 12 21

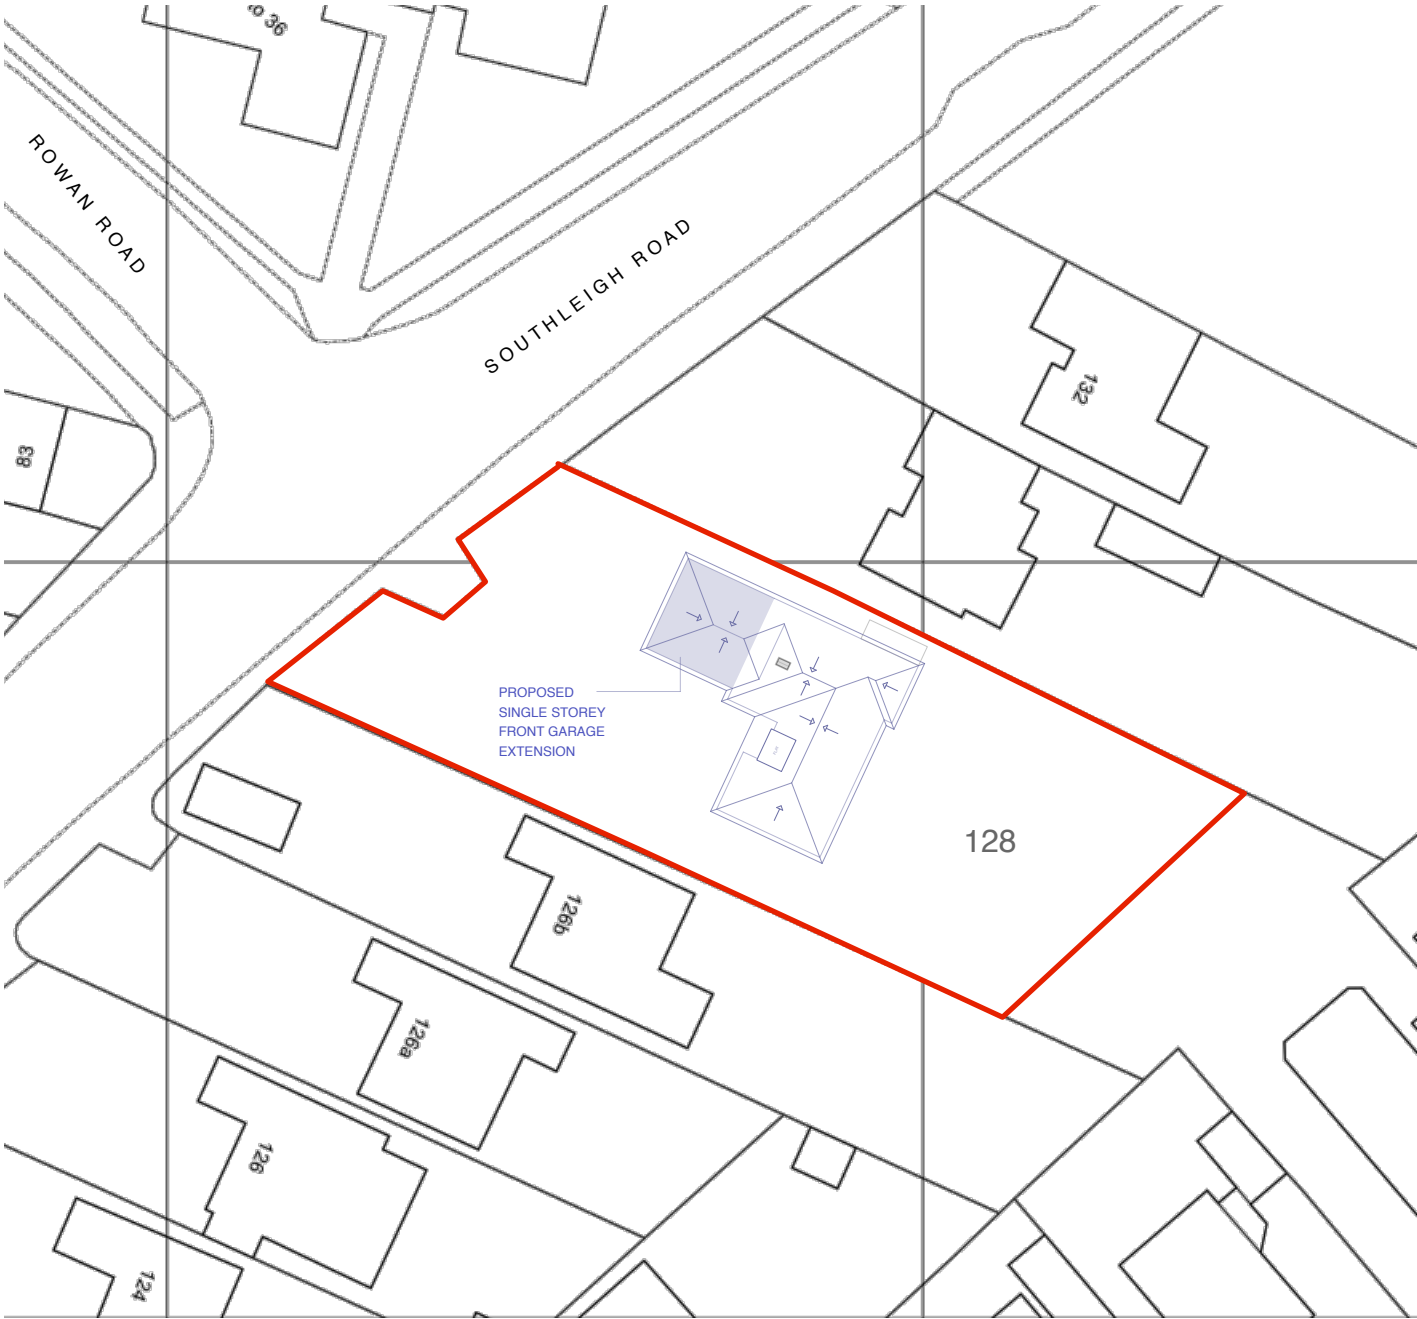

Proposed Site Plan at 1:500 scale

