


6 Chequers Quay

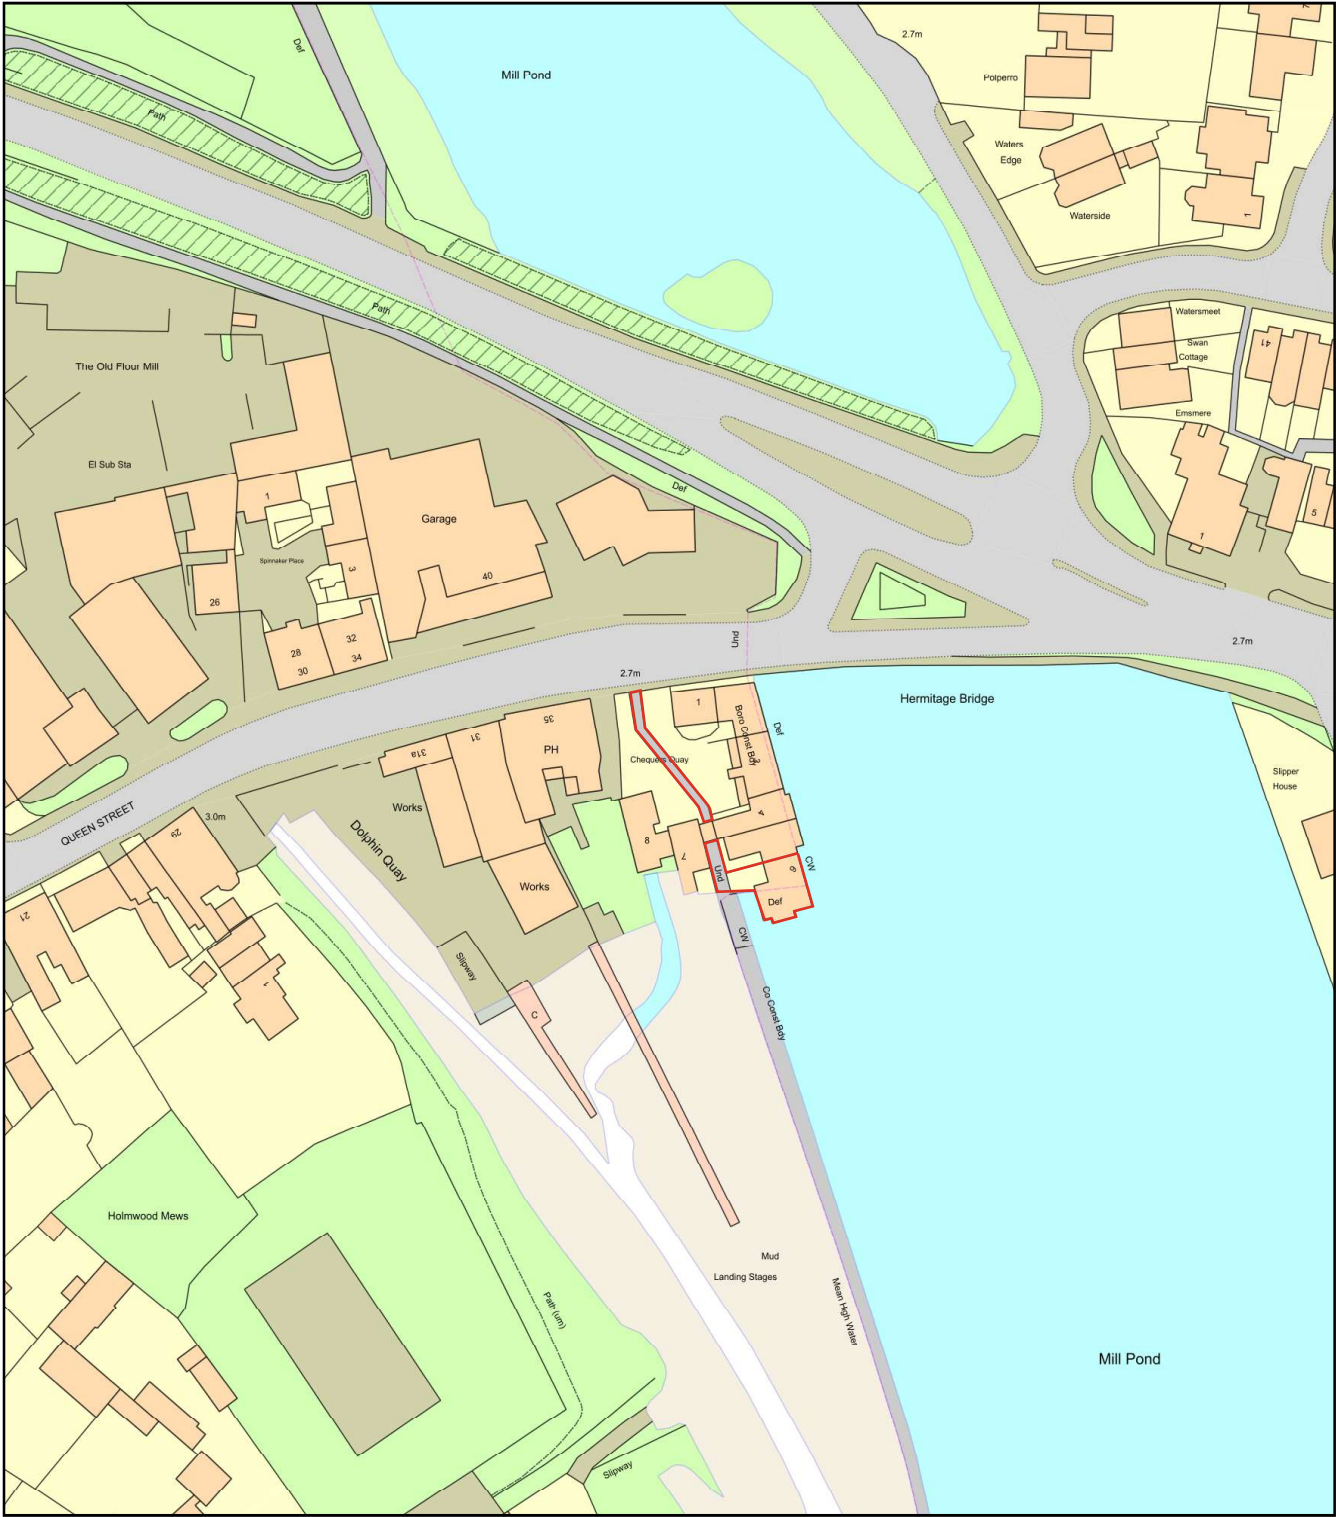

Plan Produced for: Applecore PDM
Date Produced: 18 Sep 2024
Plan Reference Number: TQRQM24226102418002
Scale: 1:1250 @ A4