
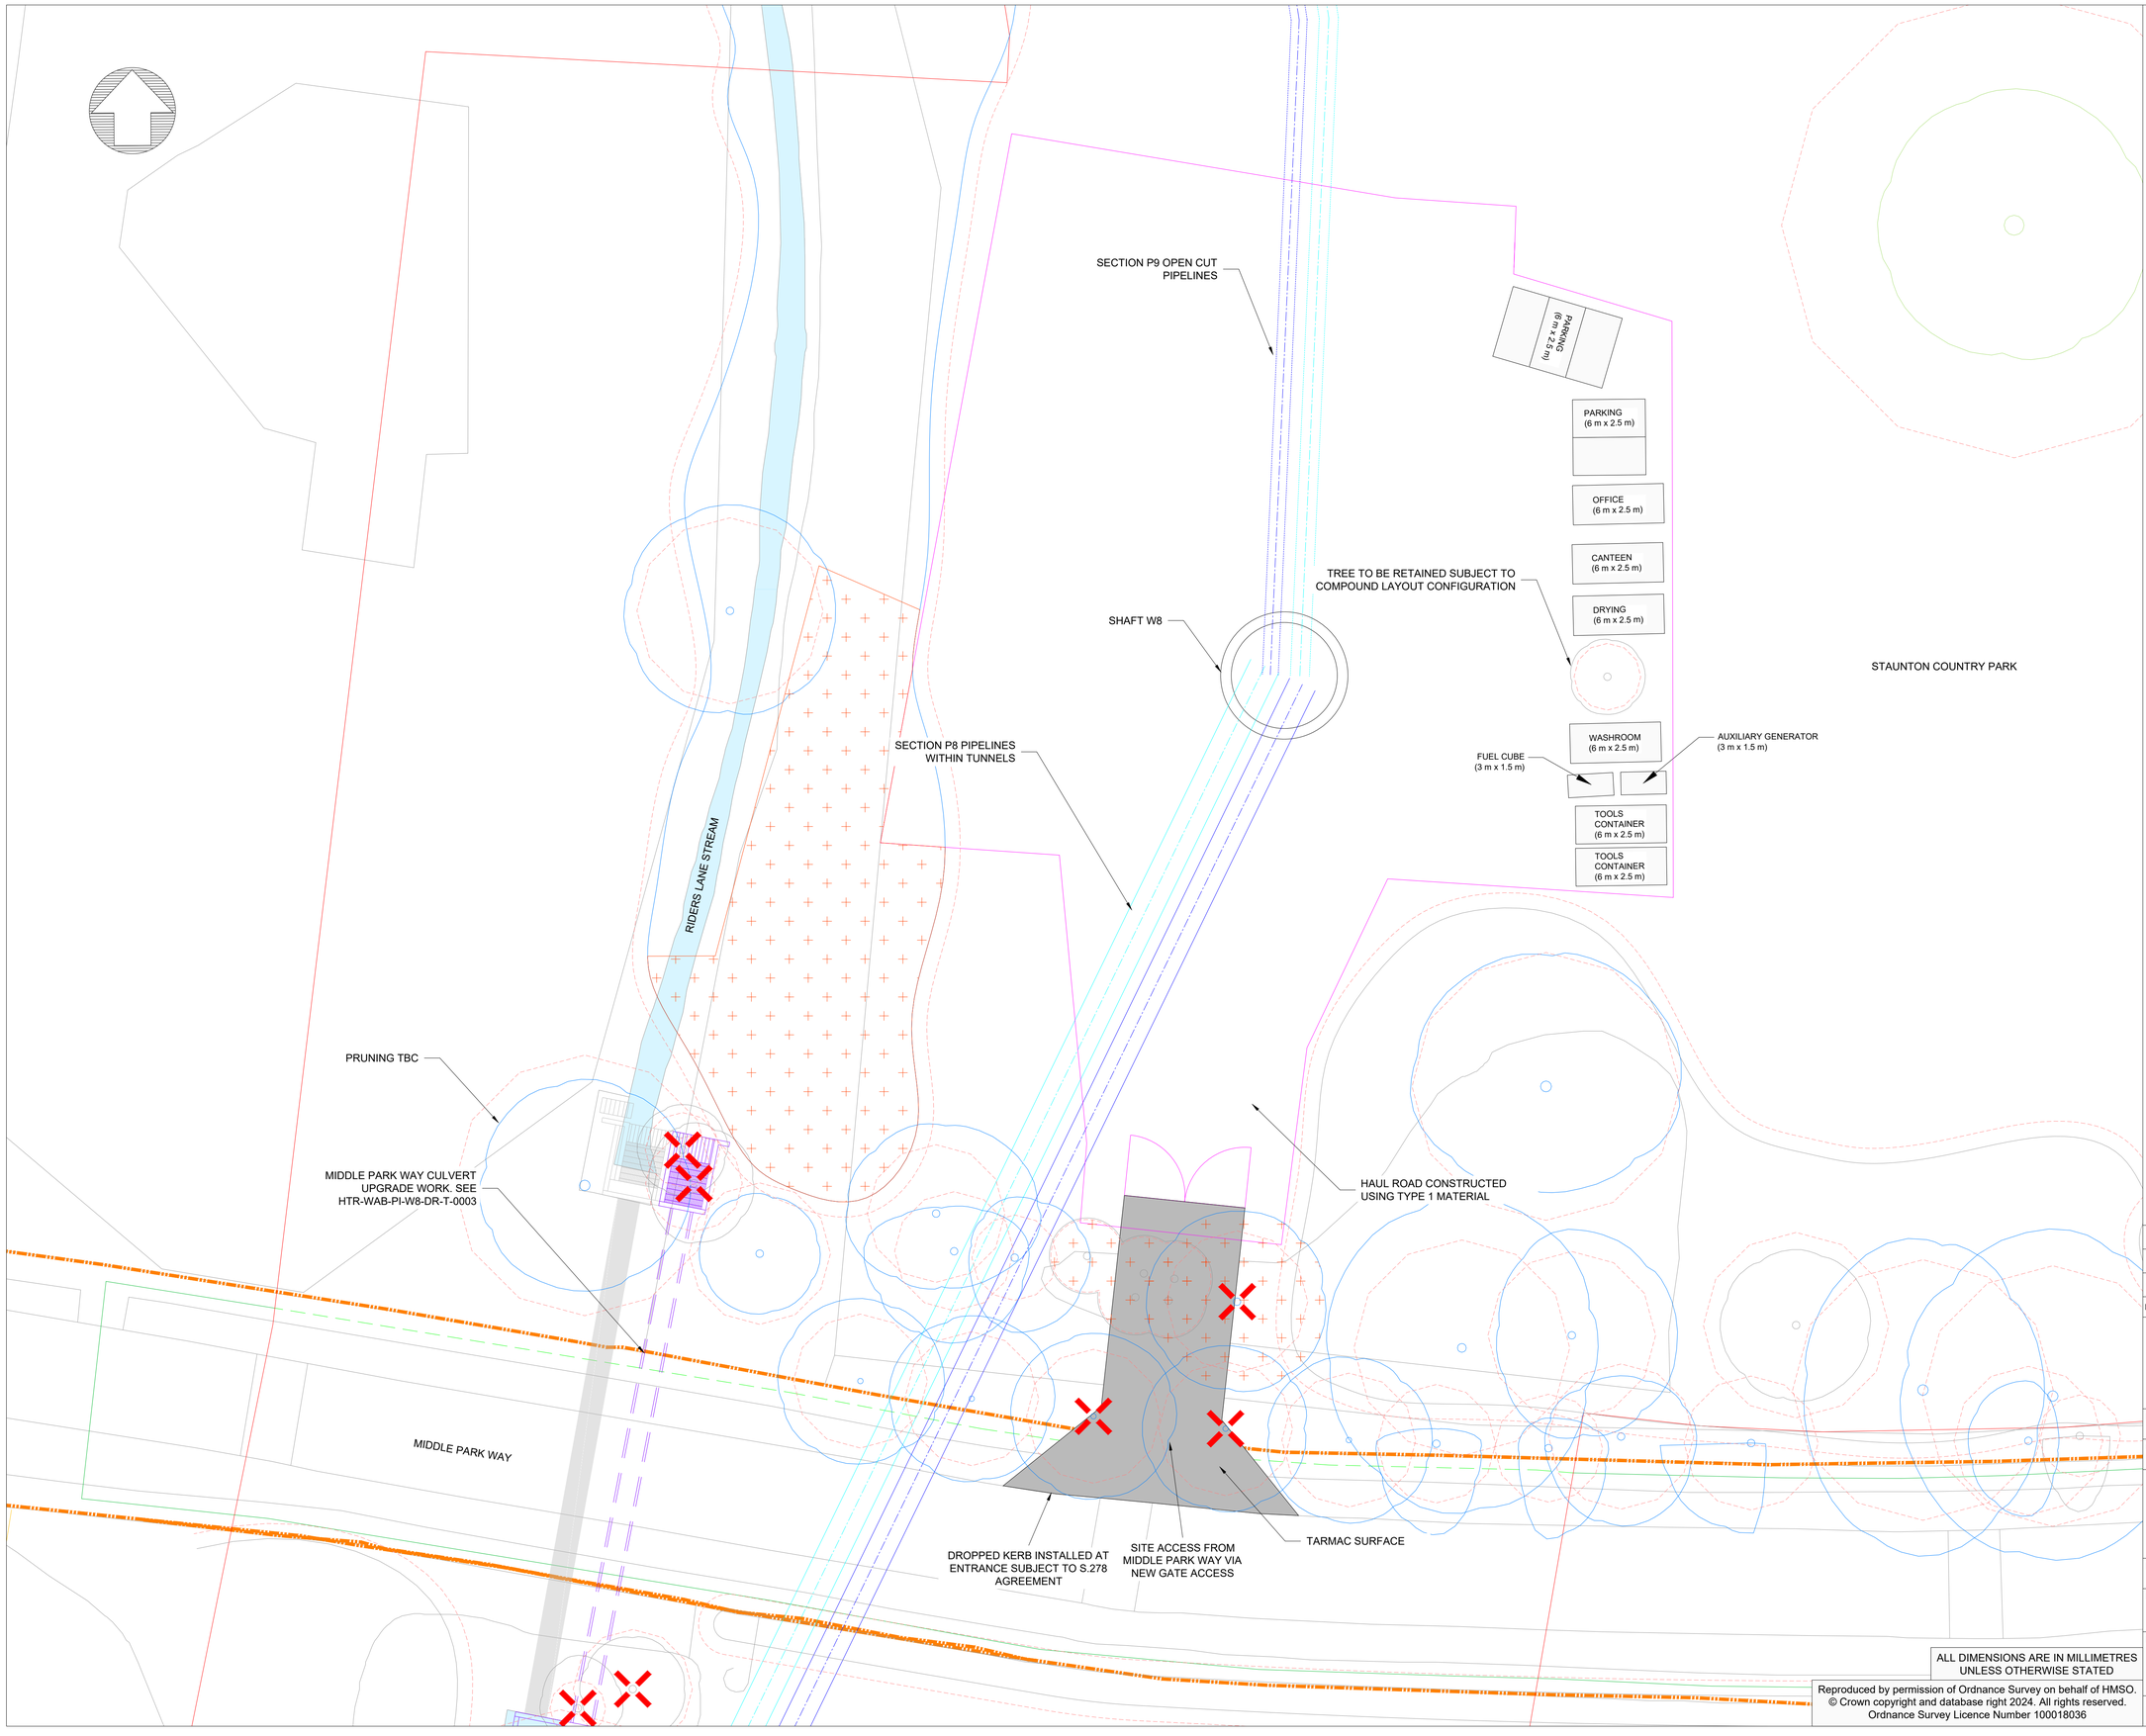


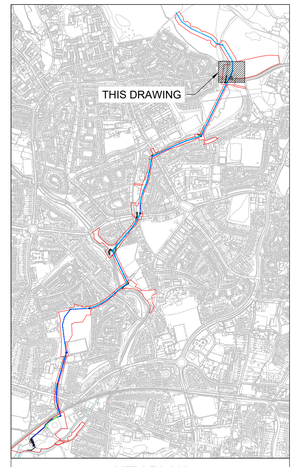

KEY PLAN

Notes:

1. THE PUBLIC RIGHT OF WAY AND FOOTPATH CLOSURES AND DIVERSIONS ARE FOR THE SHAFT, TUNNEL AND PIPE INSTALLATION WORKS. ADDITIONAL AND/OR MODIFIED CLOSURES FOR THE CULVERT UPGRADE WORKS ARE NOT SHOWN.
2. THE TEMPORARY SITE COMPOUND SHOWN IS FOR CONSTRUCTION OF SHAFT W8 AND SECTION P8 PIPELINES.
3. FOR TEMPORARY SITE AREAS FOR CONSTRUCTION SECTION P9 OPEN CUT PIPELINES SEE HTR-WAB-PI-P9-DR-T-0002.
4. FOR REINSTATEMENT DETAILS SEE DRAWING: HTR-ATK-PL-XX-DR-L-0009.
5. FOR TYPICAL SITE ACCESS DETAIL SEE DRAWING: HTR-WAB-ZZ-ZZ-T-0004

- FILL PIPELINE
- RETURN PIPELINE
- CONSTRUCTION SITE HOARDING
- REDLINE BOUNDARY
- FOOTPATH CLOSURE
- PROPOSED FOOTPATH DIVERSION
- CULVERT UPGRADE WORKS
- HIGHWAYS BOUNDARY
- TREE GROUP/HEDGE REMOVAL TO FACILITATE WORKS
- CATEGORY A TREE
- CATEGORY B TREE
- CATEGORY U TREE
- CATEGORY C TREE
- ROOT PROTECTION AREA
- TREE REMOVAL TO FACILITATE WORKS

0 4 8 12 16 20 m

SCALE 1:200

Rev	Drn By	Ckd By	Apv By	Description	Date
P05 A4	CK	BP	BC	UPDATED PLANNING VERSION	23/10/24
P04 A4	JT	BP	BC	PLANNING VERSION	03/05/24
P02 S4	JT	BP	BC	FILL PIPELINE UPSIZING	07/02/24

WARD & BURKE

Drawing Suitability: APPROVED FOR DETAILED DESIGN	Status: A4
Contractors Drawing Number: HTR-WAB-PI-W8-DR-T-0001	

Telephone: Havant (023) 9249 9888
Fax: Havant (023) 9245 3632
Website: www.portsmouthwater.co.uk
Registered Office: PO Box 8 West Street
Havant Hampshire PO9 1LG
REGISTERED IN ENGLAND No. 2536455
Portsmouth Water

Date:	Scale:	Sheet:	Sheet Size:
23/10/2024	1:200	01 of 01	A1

Project Title: HAVANT THICKET RESERVOIR

Drawing Title: BEDHAMPTON TO HTR PIPELINE SHAFT W8 SITE COMPOUND LAYOUT

Portsmouth Water Drawing Number: | Rev: P05

ALL DIMENSIONS ARE IN MILLIMETRES UNLESS OTHERWISE STATED

Reproduced by permission of Ordnance Survey on behalf of HMSO.
© Crown copyright and database right 2024. All rights reserved.
Ordnance Survey Licence Number 100018036