


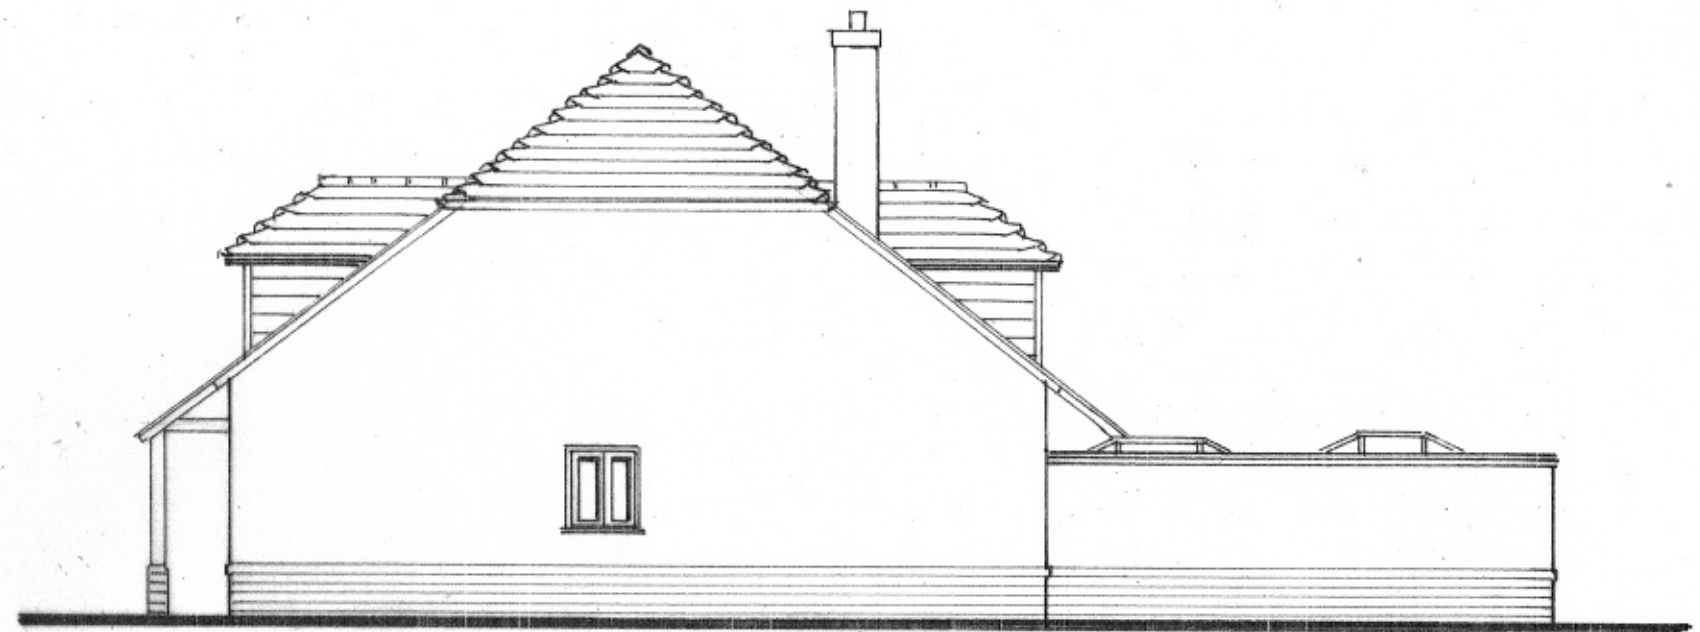


south east elevation



north east elevation




north west elevation

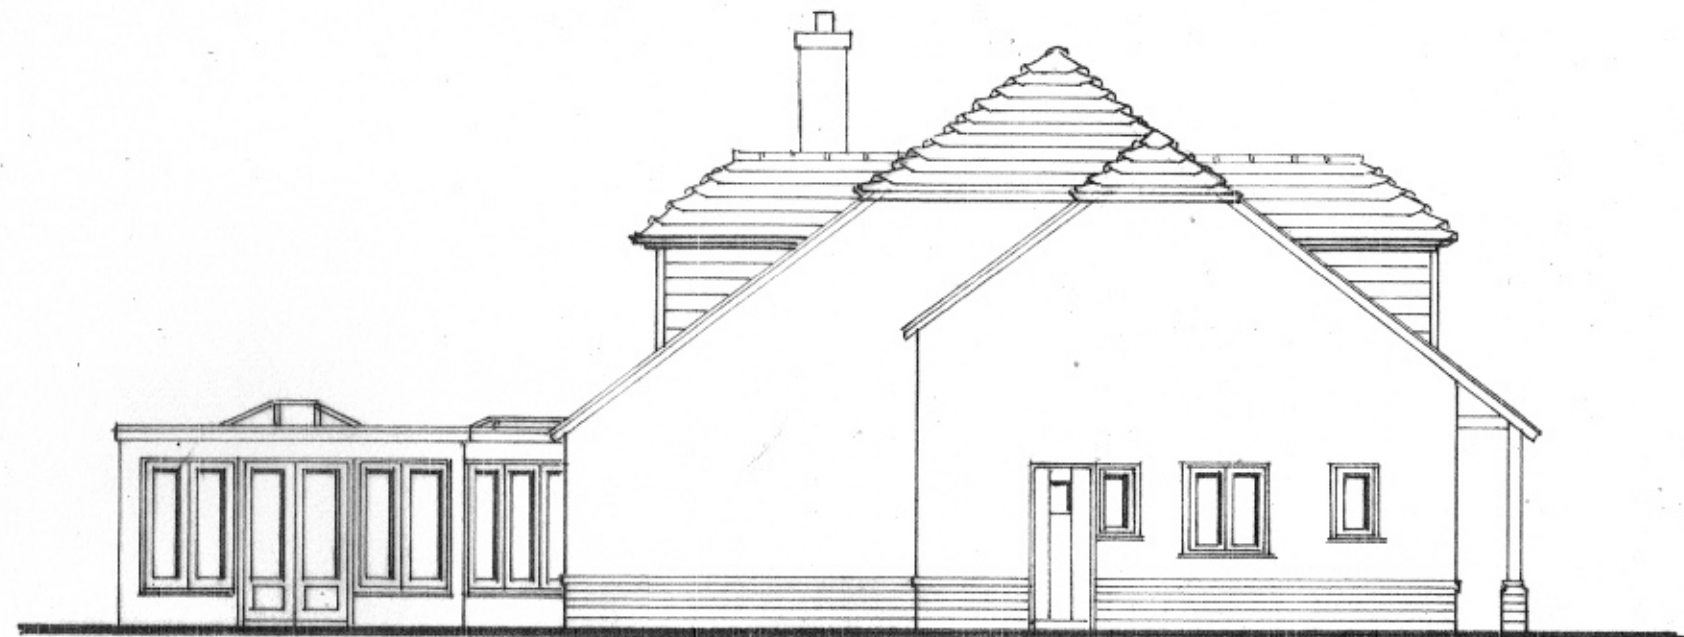

south west elevation

1 : 100

ELEVATIONS AS PROPOSED

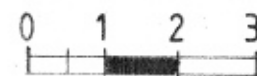

A3 sheet size
Amend 'A'



SOUTH EAST ELEVATION

1:100

STREET SCENE

A3 SHEET SIZE

