South

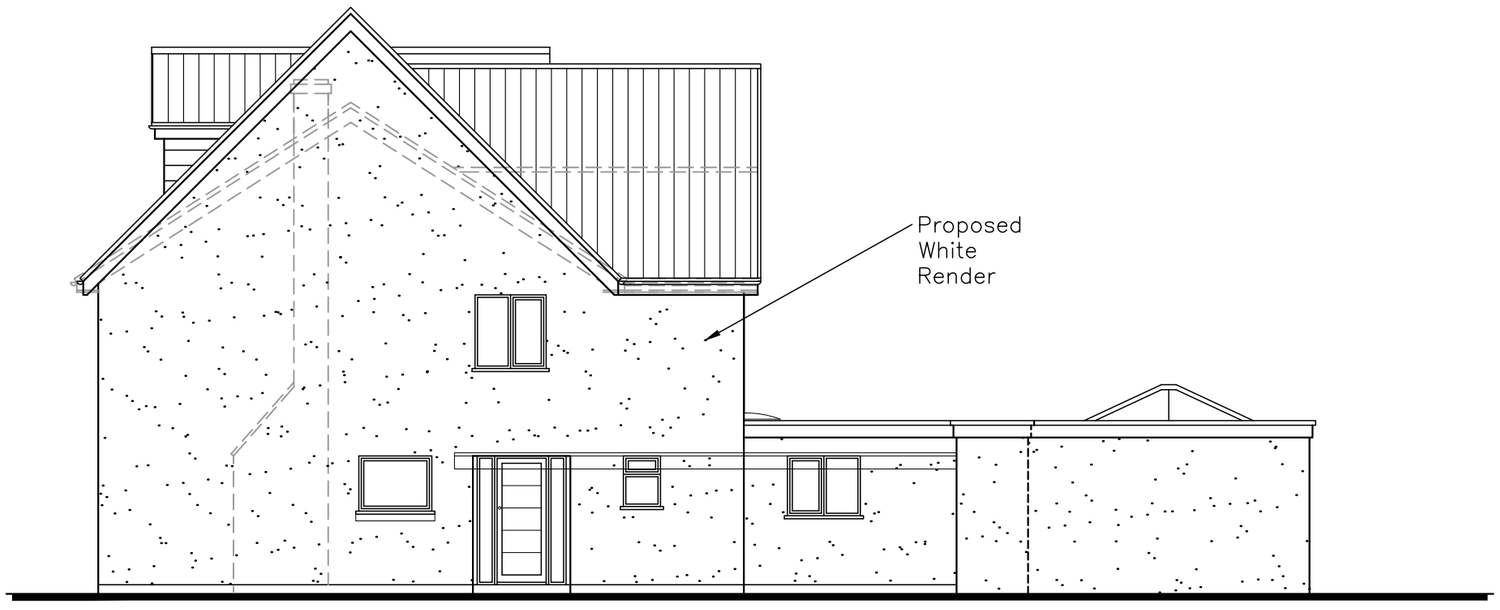

East

Proposed Elevations

9 Orchard Rd,
Hayling Island,
PO11 9JA

Revisions

a) Render/11.10.18/SAR
b)
c)
d)

CAAD
Critchley Architecture And Design
Contact: 02392 474 919 | info@caad.online
The Old Brewery,15E South Street, Havant, PO9 1BU

Scale A1=1:50, A3=1:100
Drawn SAR
Date 04/09/18

18084–510 A

40m