
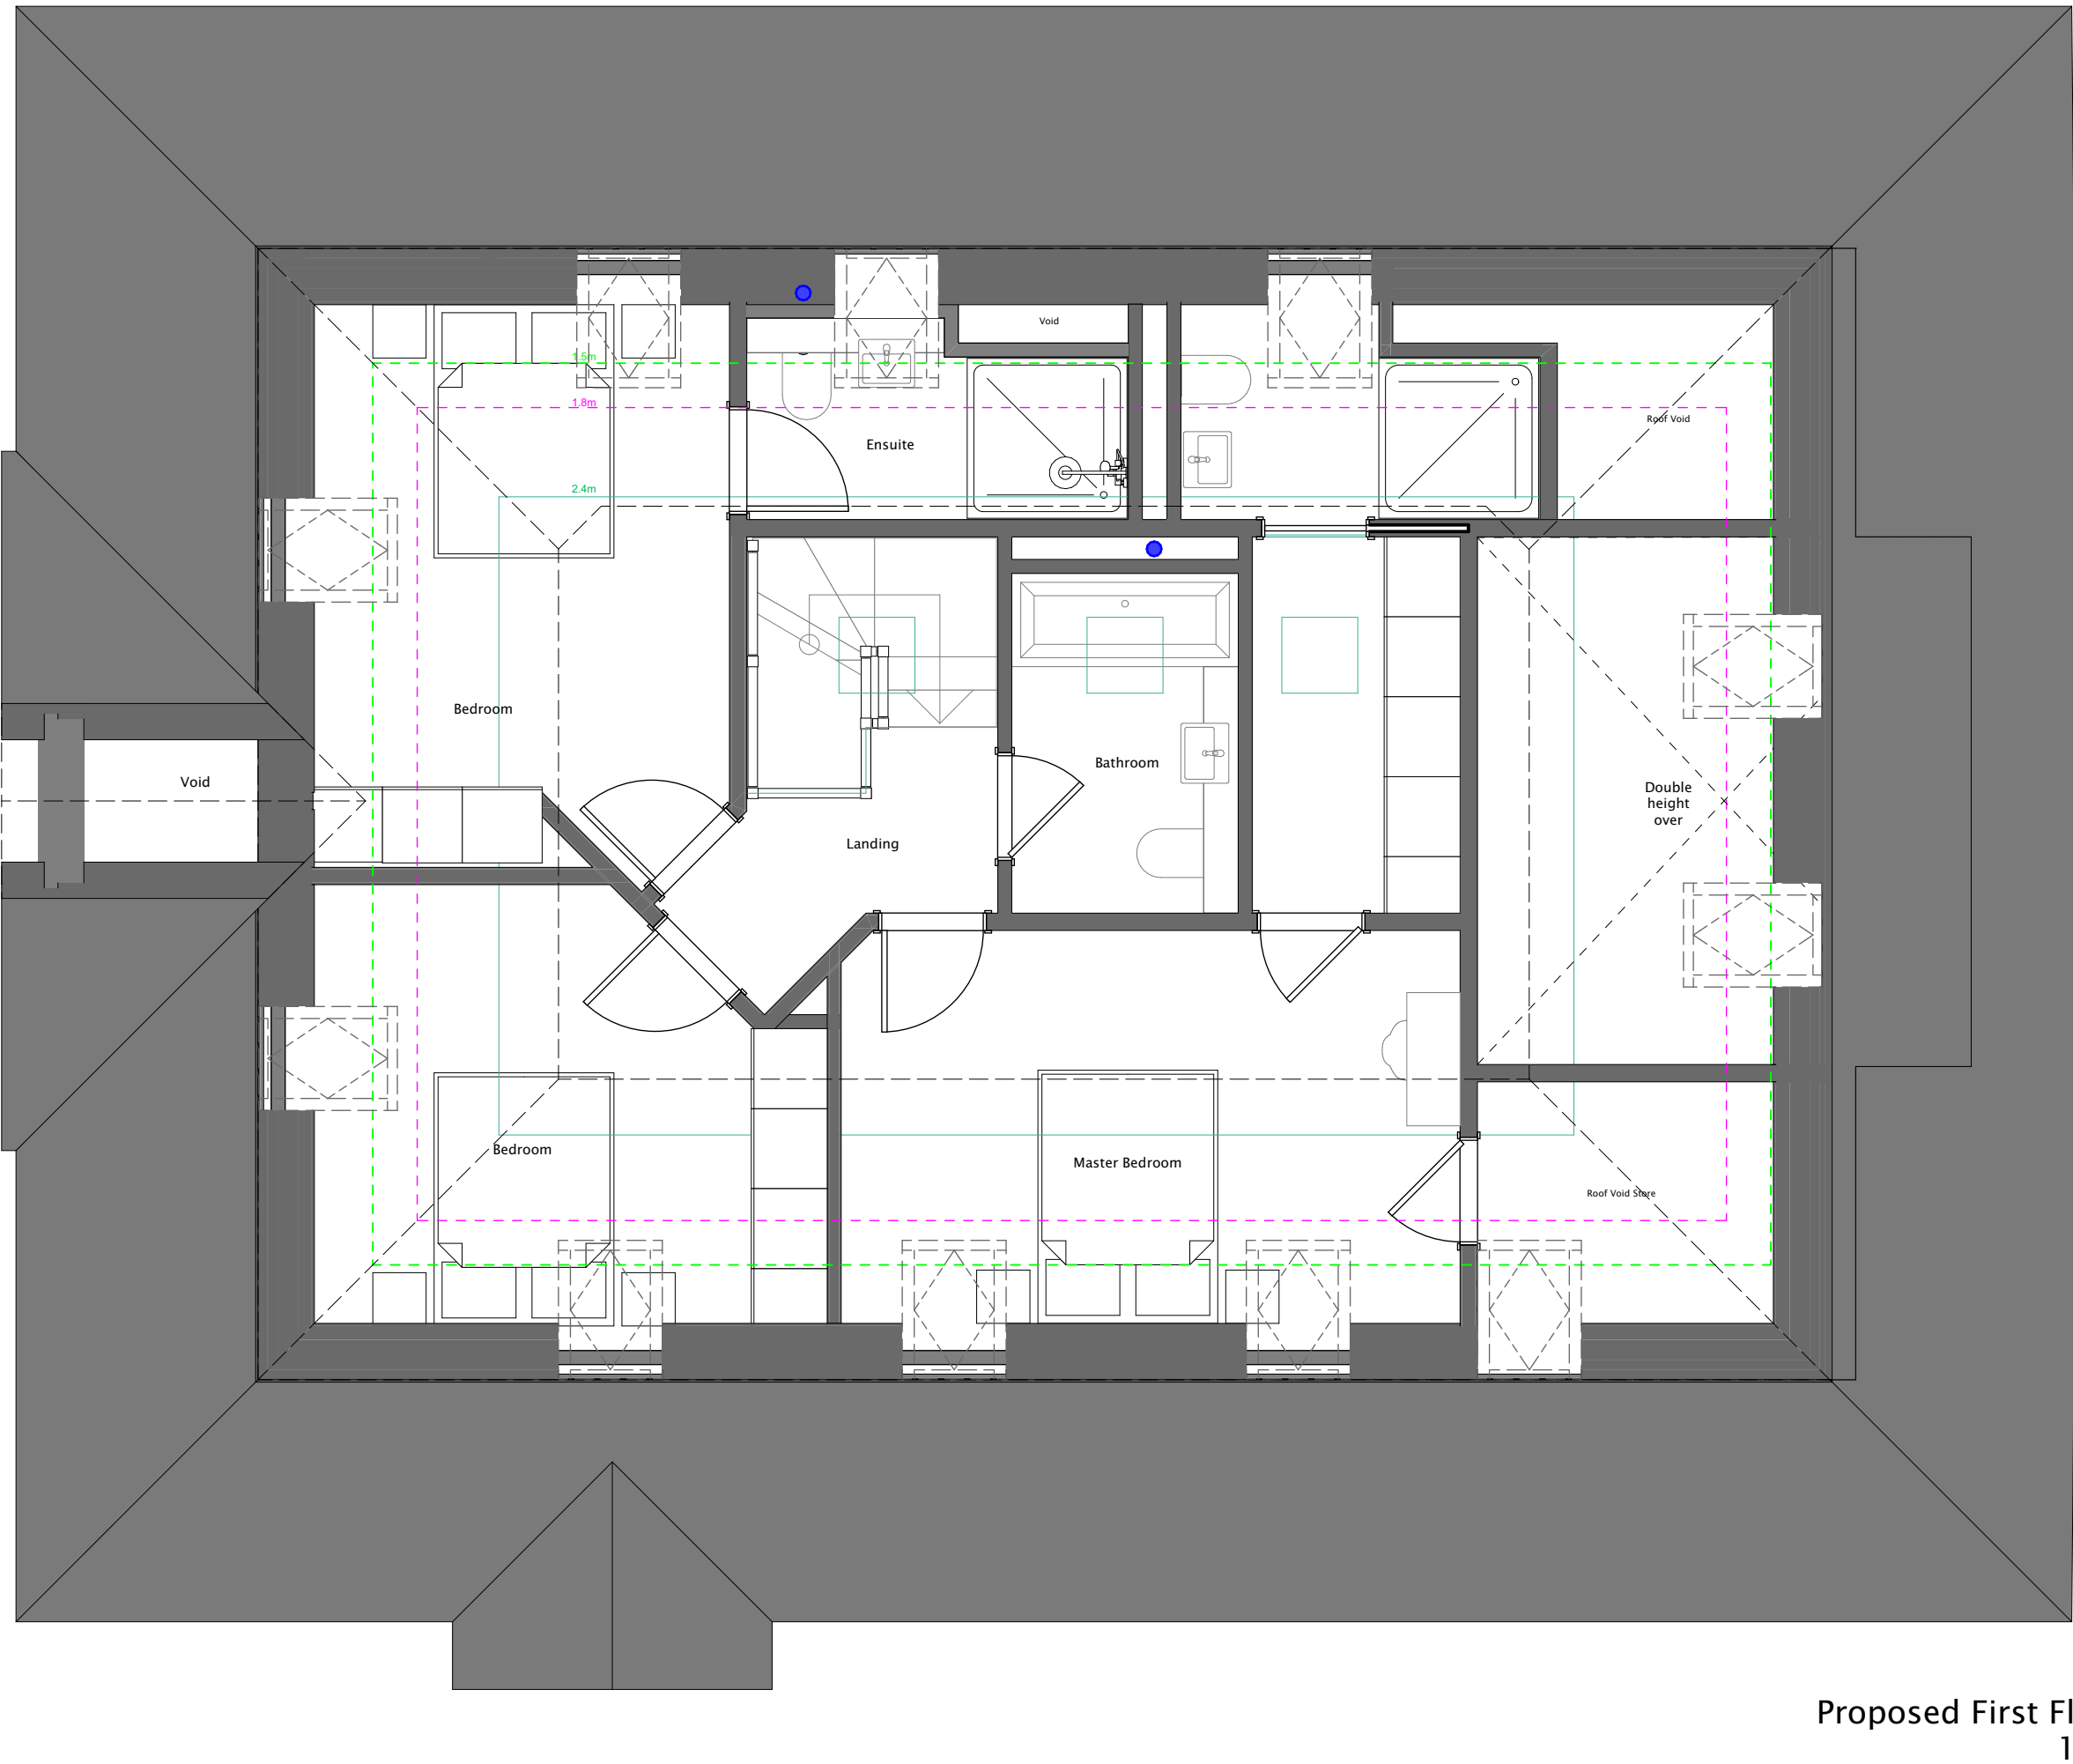
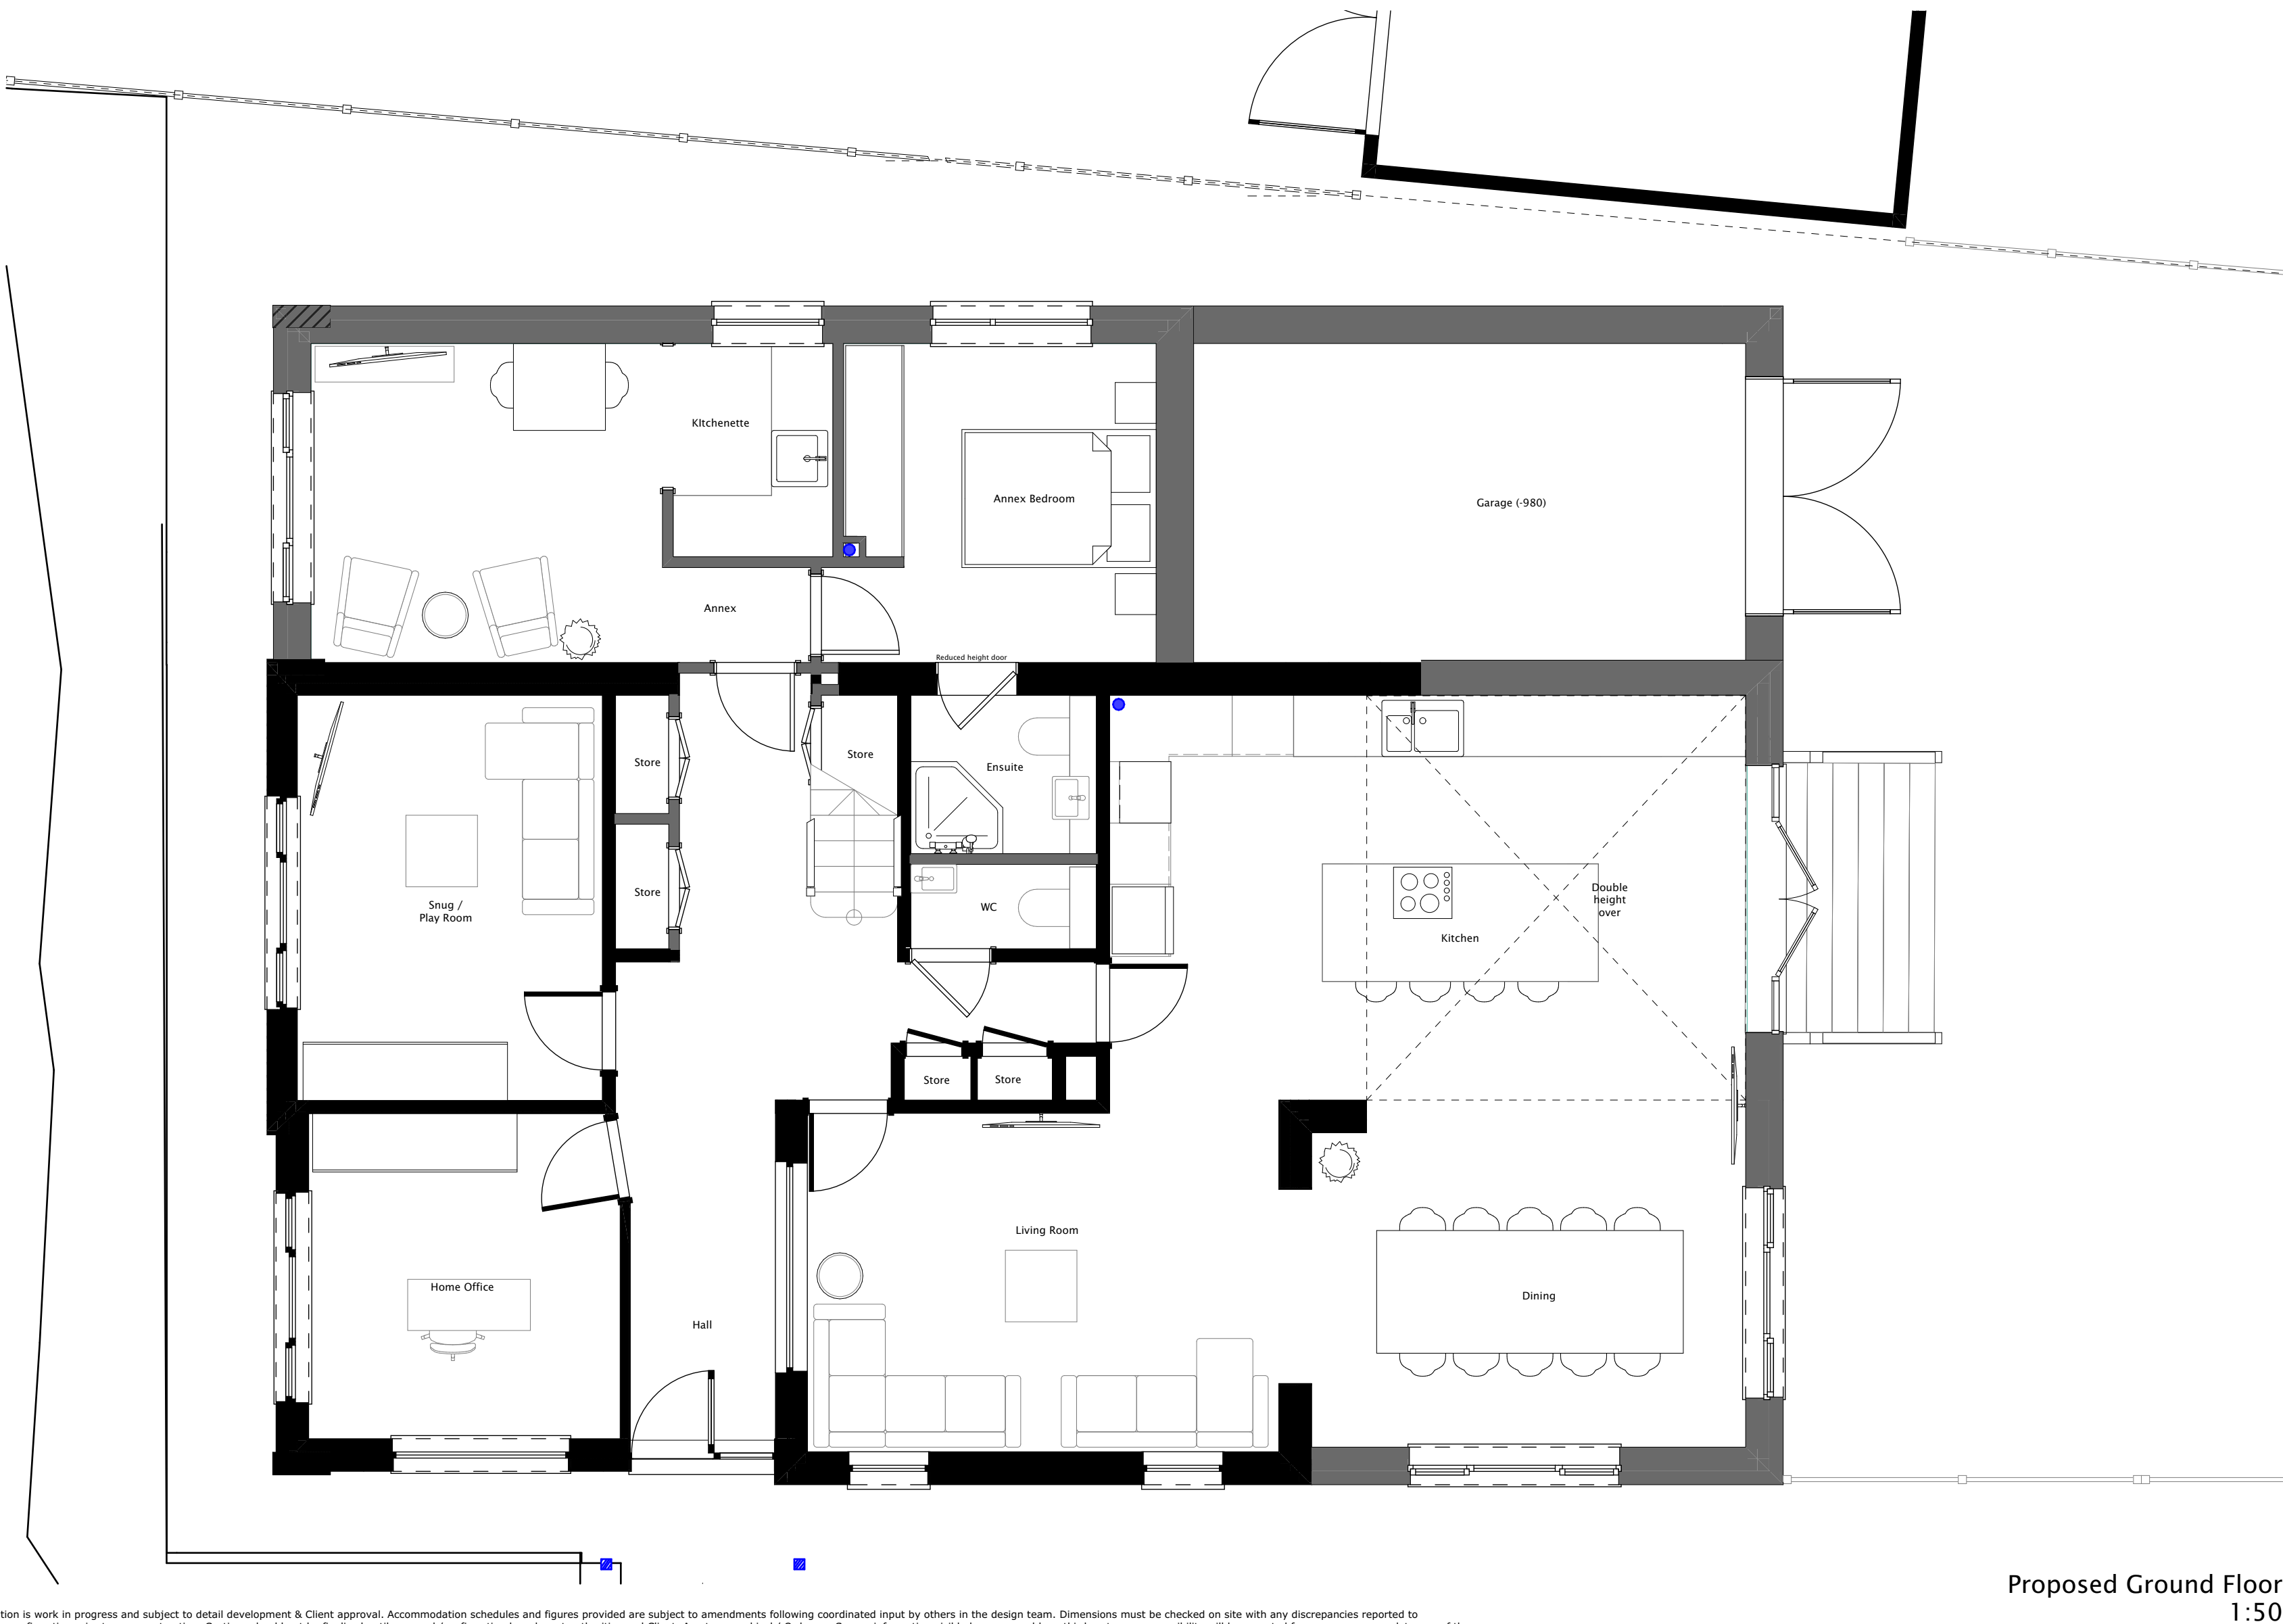
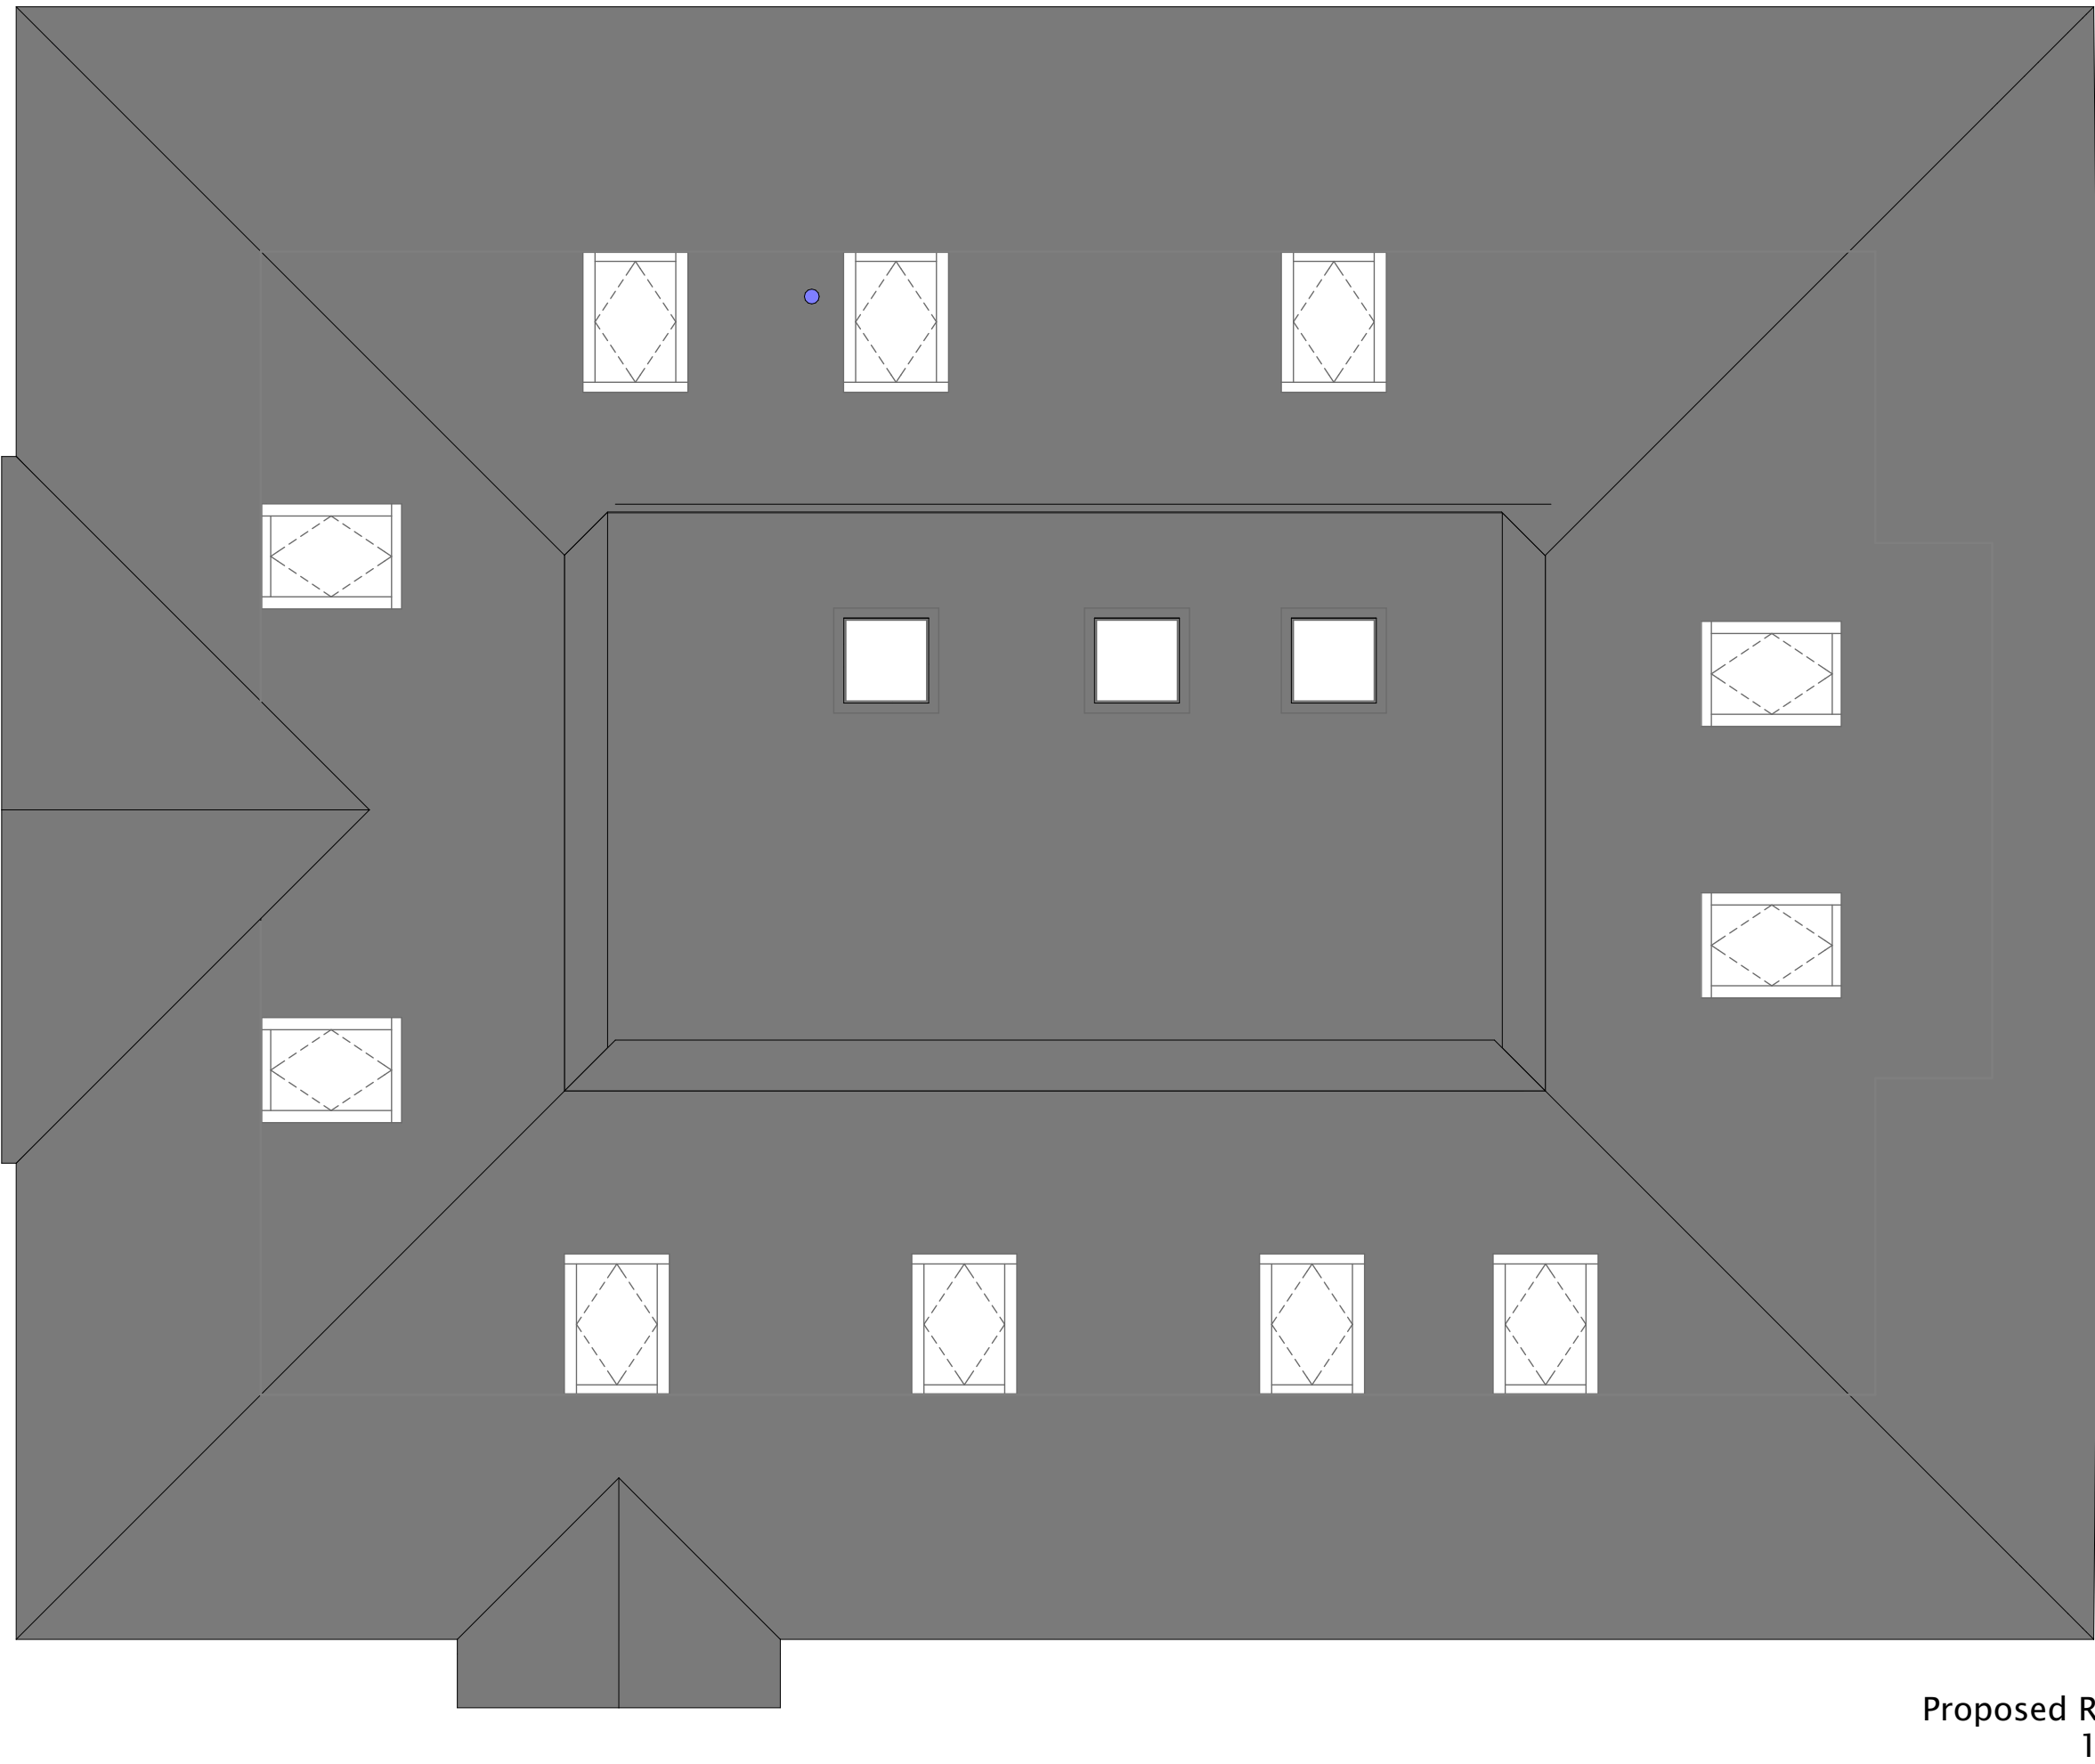


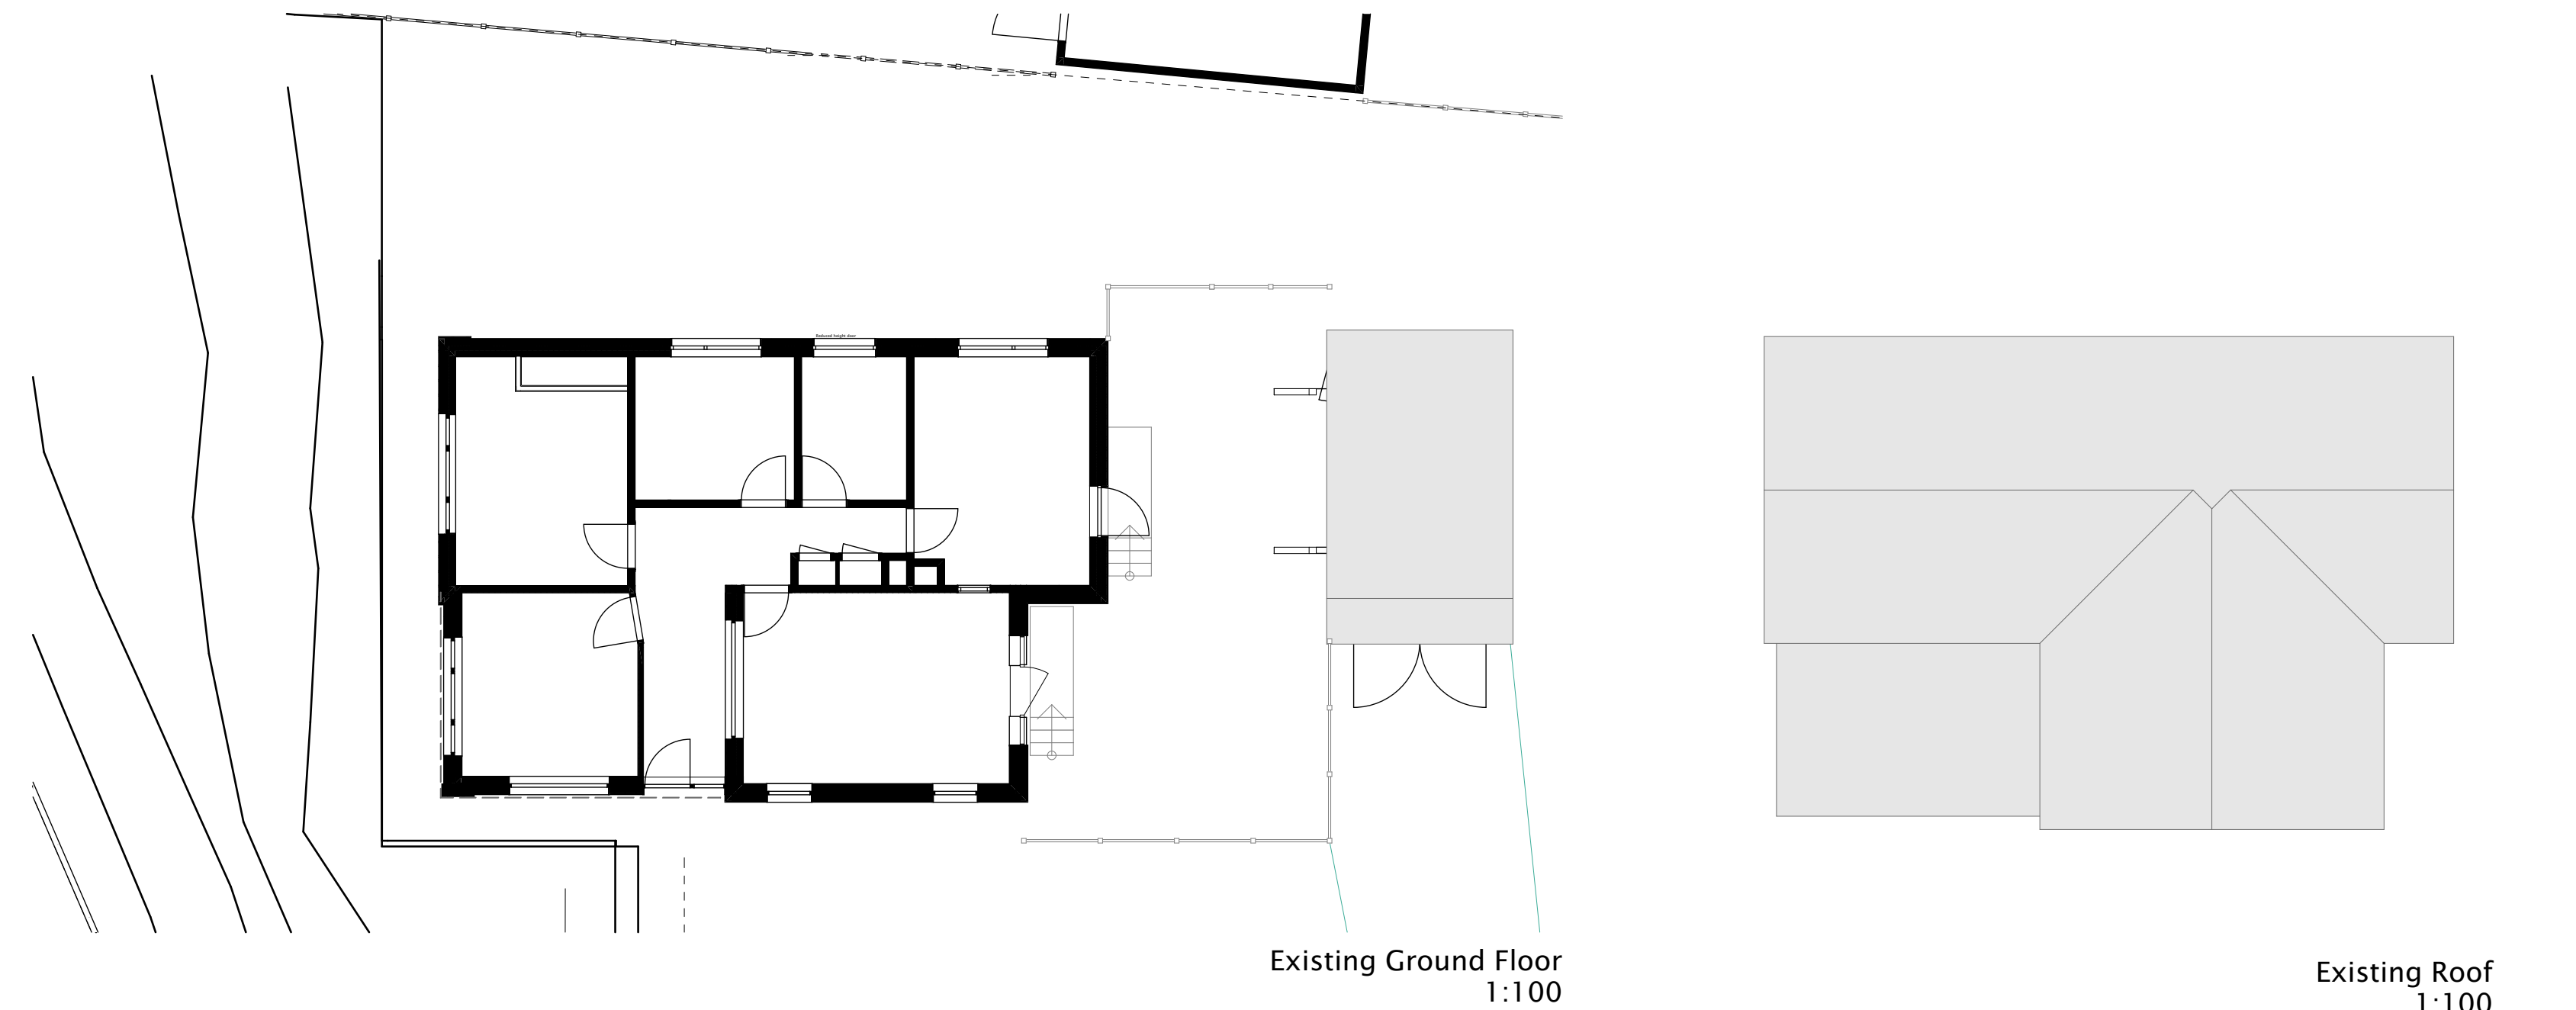

Design information is work in progress and subject to detail development & Client approval. Accommodation schedules and figures provided are subject to amendments following coordinated input by others in the design team. Dimensions must be checked on site with any discrepancies reported to the Architect for confirmation prior to any construction. Costings should not be finalised until approval/confirmation by relevant authorities and Client. Any topographical / Ordnance Survey information visible has been prepared by a third party, no responsibility will be accepted for accuracy or completeness of the survey.

Rev	Date	Description
D	08.07.25	Existing Elevation updated

(c) JLRW Architecture 2025

SCALE 1:500
@A1 0 1000 2000 3000mm

SCALE 1:1000
@A1 0 2000 4000 6000mm

CLIENT
E Farmer
PROJECT
1 Meadow Rise
TITLE

DRAWN BY
RW
DATE
11.02.25
SCALE @A1
1:50, 1:100

jlrw
ARCHITECTURE
jlrw.co.uk
PLANNING
24016 101 D

Existing and Proposed Plans