


CAR1 : existing parking to the front of house.

CAR2 : existing Garage to the end of the garden with access off of Brooklyn Drive.

CAR3 : Existing hard standing to the end of the garden adjacent to garage with access off of Brooklyn Drive.



2
-
Google Maps Image
1:300

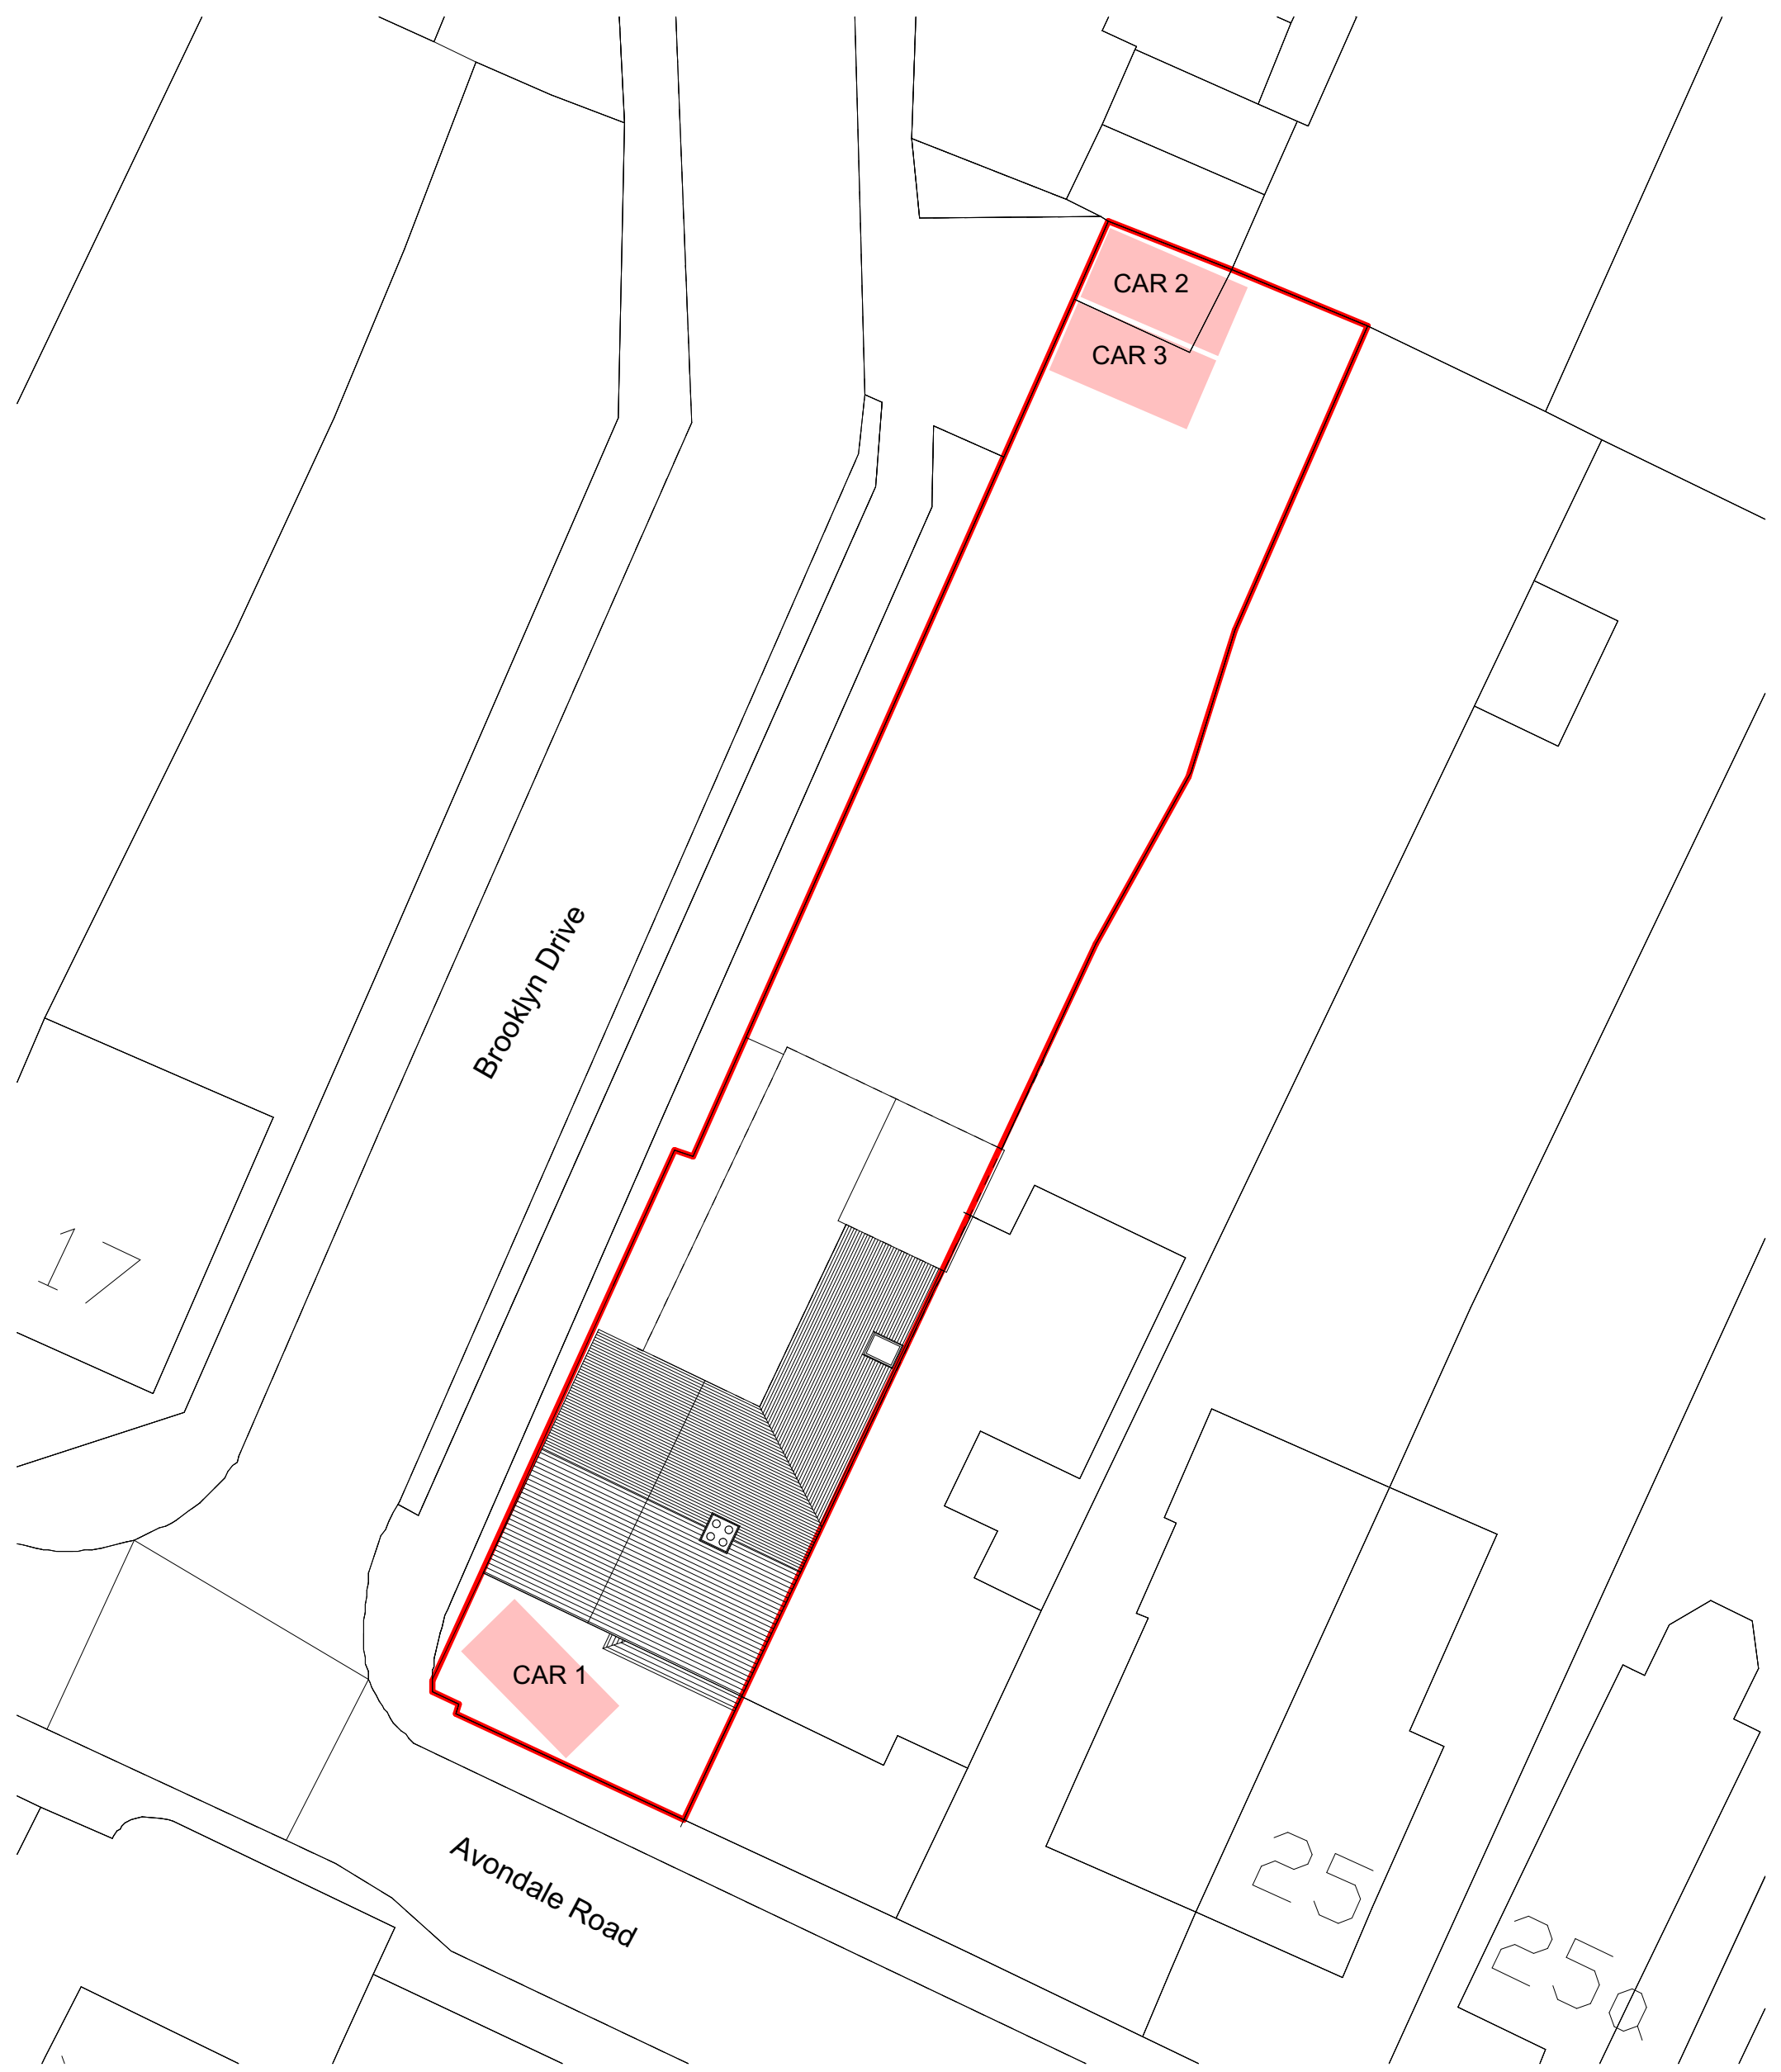

1
-
Proposed Block Plan With Carparking
1:200

Note: All dimensions to be checked on site by the contractor before fabrication and erection. Figured dimensions to be taken in preference to scaled dimensions. This drawing is the copyright of the architects and must not be reproduced or used without their express consent, except for the purposes of a planning application. Electronic issue of this drawing to be confirmed by paper hard copy only.