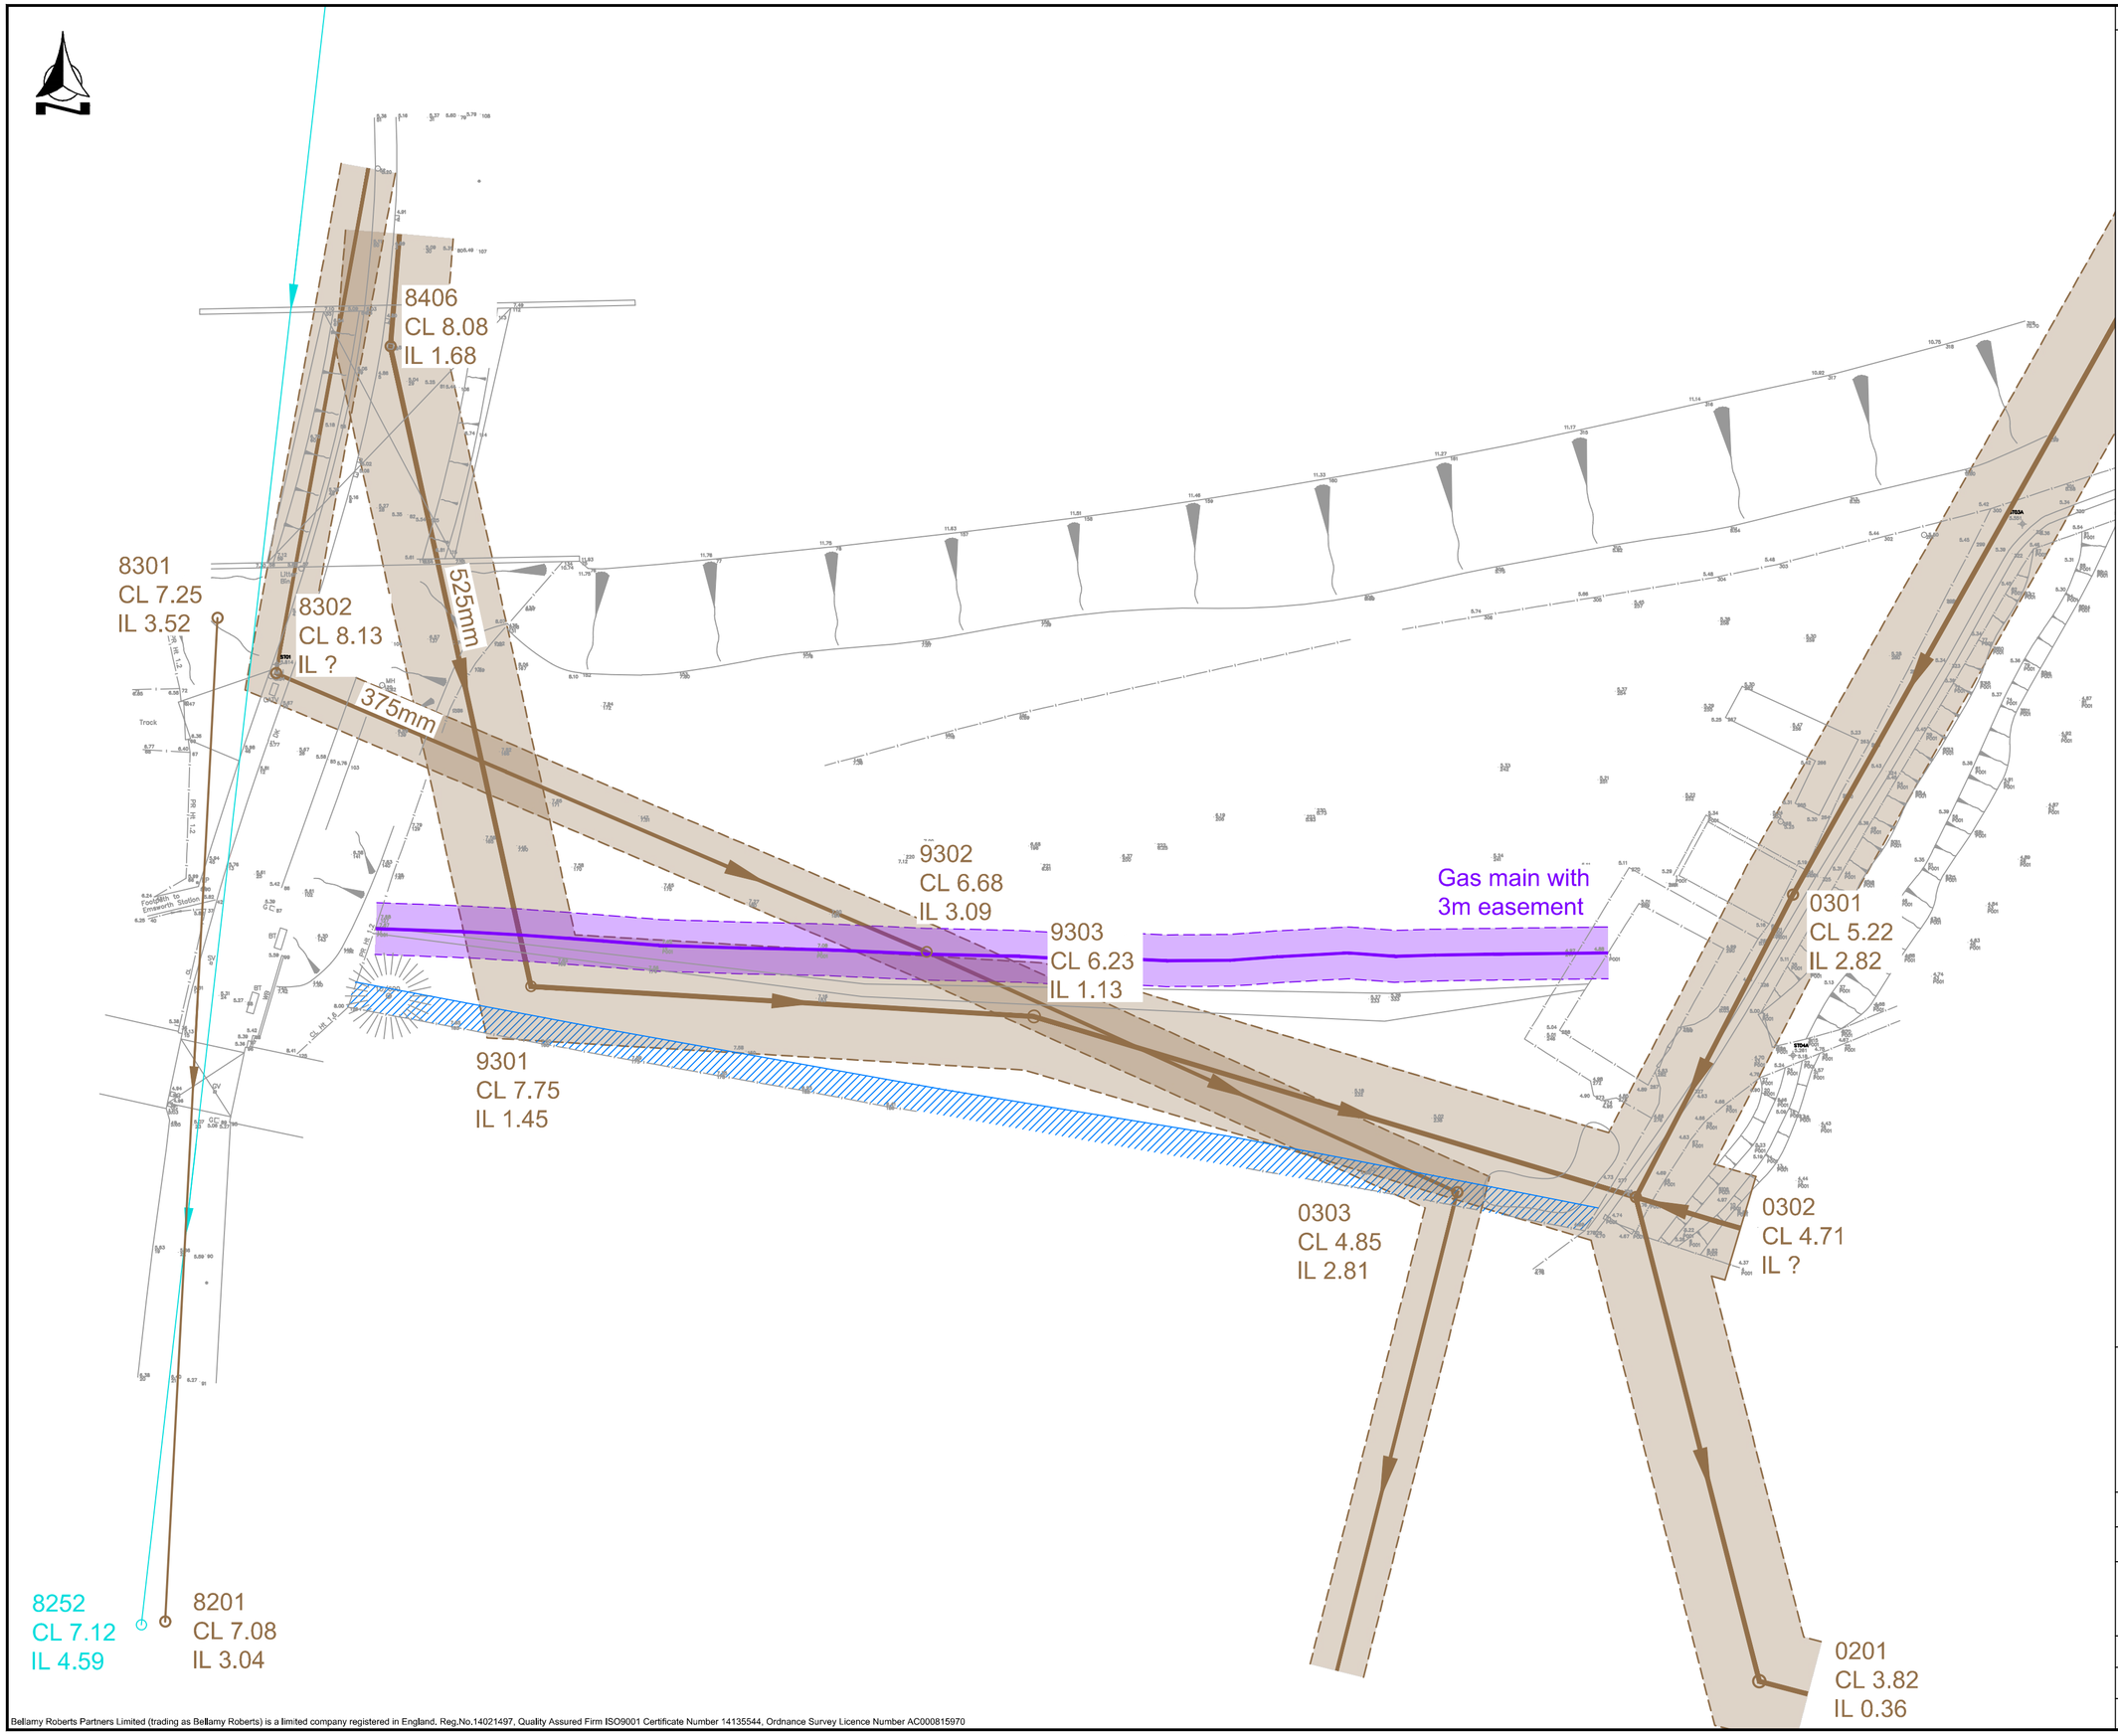

Notes

Do not scale this drawing

This drawing shall be read in conjunction with all other relevant Engineering, Architectural, Landscaping details, drawings and specifications and all relevant Highway Authority Plans

- Existing foul sewer
- Existing foul sewer easement
  375mm - 3m
  525mm - 6m
- Gas main
- Gas main 3m easement
- Network rail easement

Bellamy Roberts
Clover House
Western Lane
Odiham
Hampshire, RG29 1TU
Tel: 01256 703355
Email: info@bellamyroberts.co.uk

CLIENT	PNH Properties
PROJECT	Interbridges Site, Emsworth
TITLE	Existing Services

DRAWN BY	DESIGN BY	CHK BY
MB	-	MT
DATE 09/10/24	DRAWING No. 6096 / 103	REV No.
SCALE 1:500 @ A2		

Bellamy Roberts Partners Limited (trading as Bellamy Roberts) is a limited company registered in England. Reg.No.14021497, Quality Assured Firm ISO9001 Certificate Number 14135544, Ordnance Survey Licence Number AC000815970