



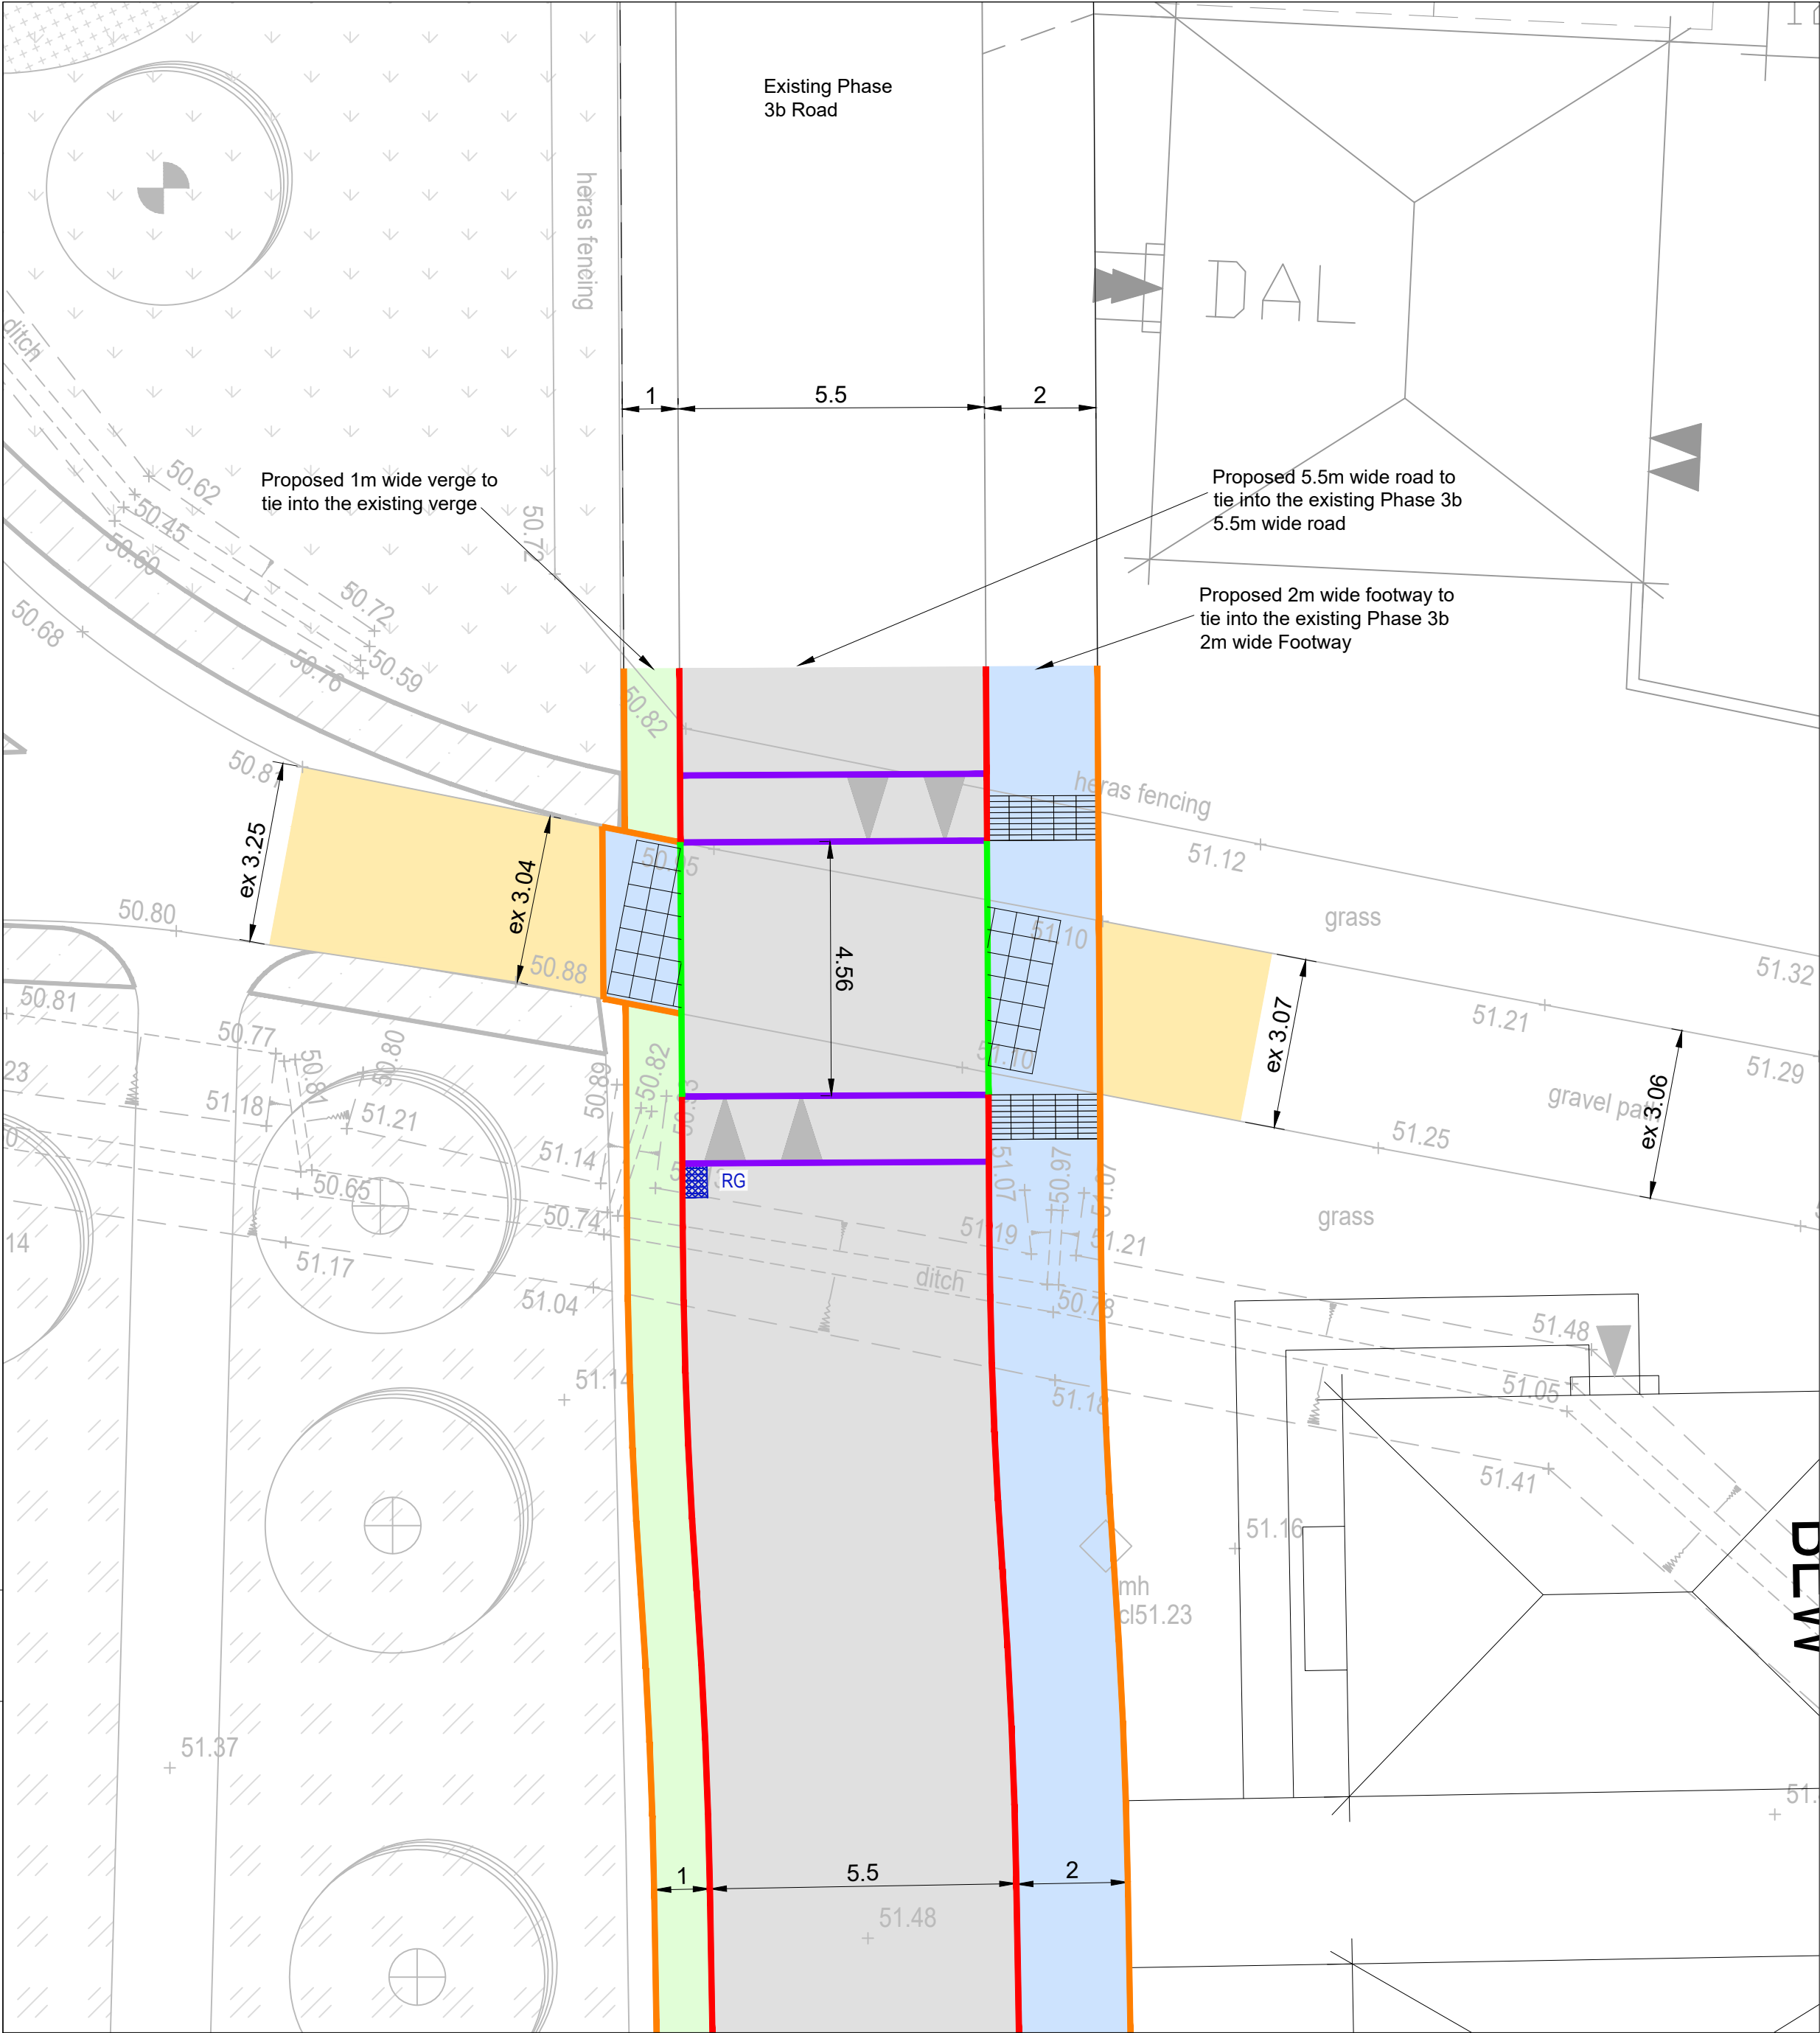

SURFACE FINISHES

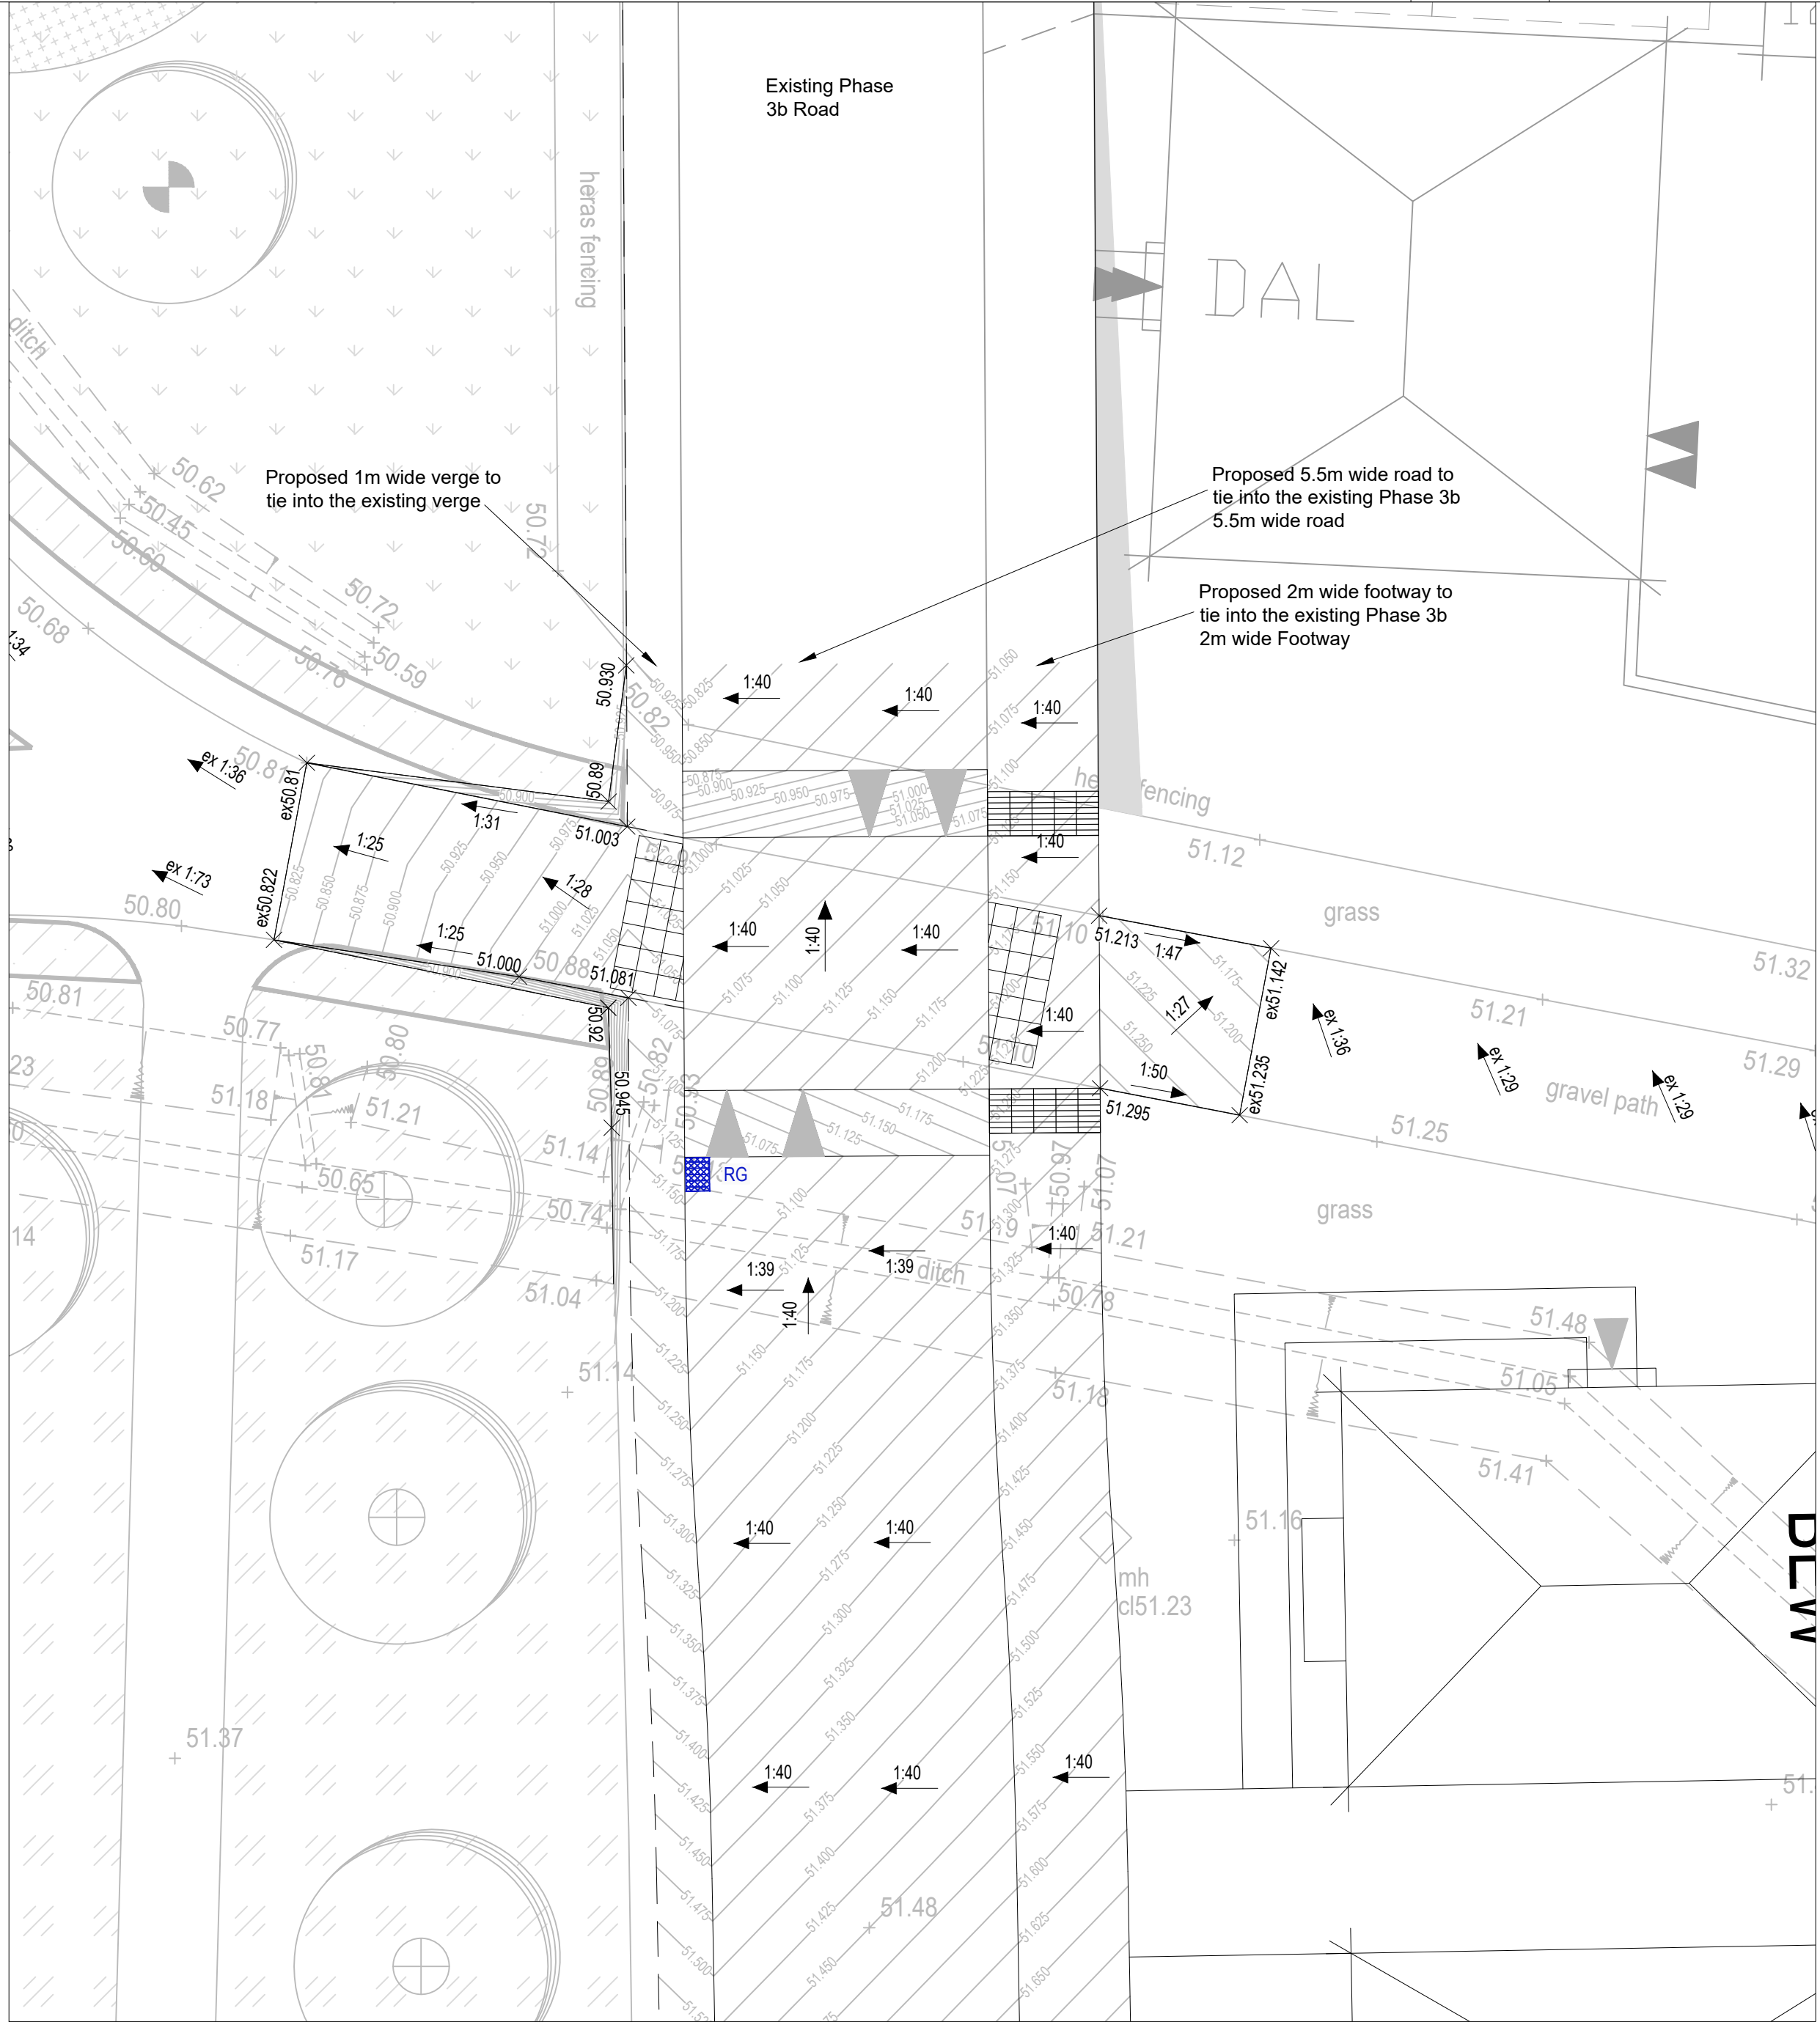

PROPOSED LEVELS

DO NOT SCALE OFF THIS DRAWING


LEGEND

LEVELS KEY

- + 52.05 Existing Topographical Survey Level
- ex 1.36 Existing Gradient
- × 50.81 Existing tie into Level
- × 50.89 Proposed Spot Level
- 51.525 Proposed Contour (25mm intervals)
- 1.26 Proposed Gradient

SURFACE FINISHES KEY

- PC1 with 100mm upstand to Drawing HCC11/C/010B
- PC4 flush kerb to Drawing HCC11/C/010B
- Channel Blocks - top and bottom of ramp
- EF Precast Concrete Edging
- Proposed 5.5m wide Tarmac Road and Ramp
- Proposed 2m wide Tarmac Footway to Drawing HCC11/C/045C Type 1A
- Proposed 1m wide Verge
- Area of Existing Gravel Bridleway path to be regraded to new bridleway crossing levels
- Hazard Tactile Paving
- Proposed adoptable Gully to connect to onsite system. To Drawing HCC/D/015B Type 1T

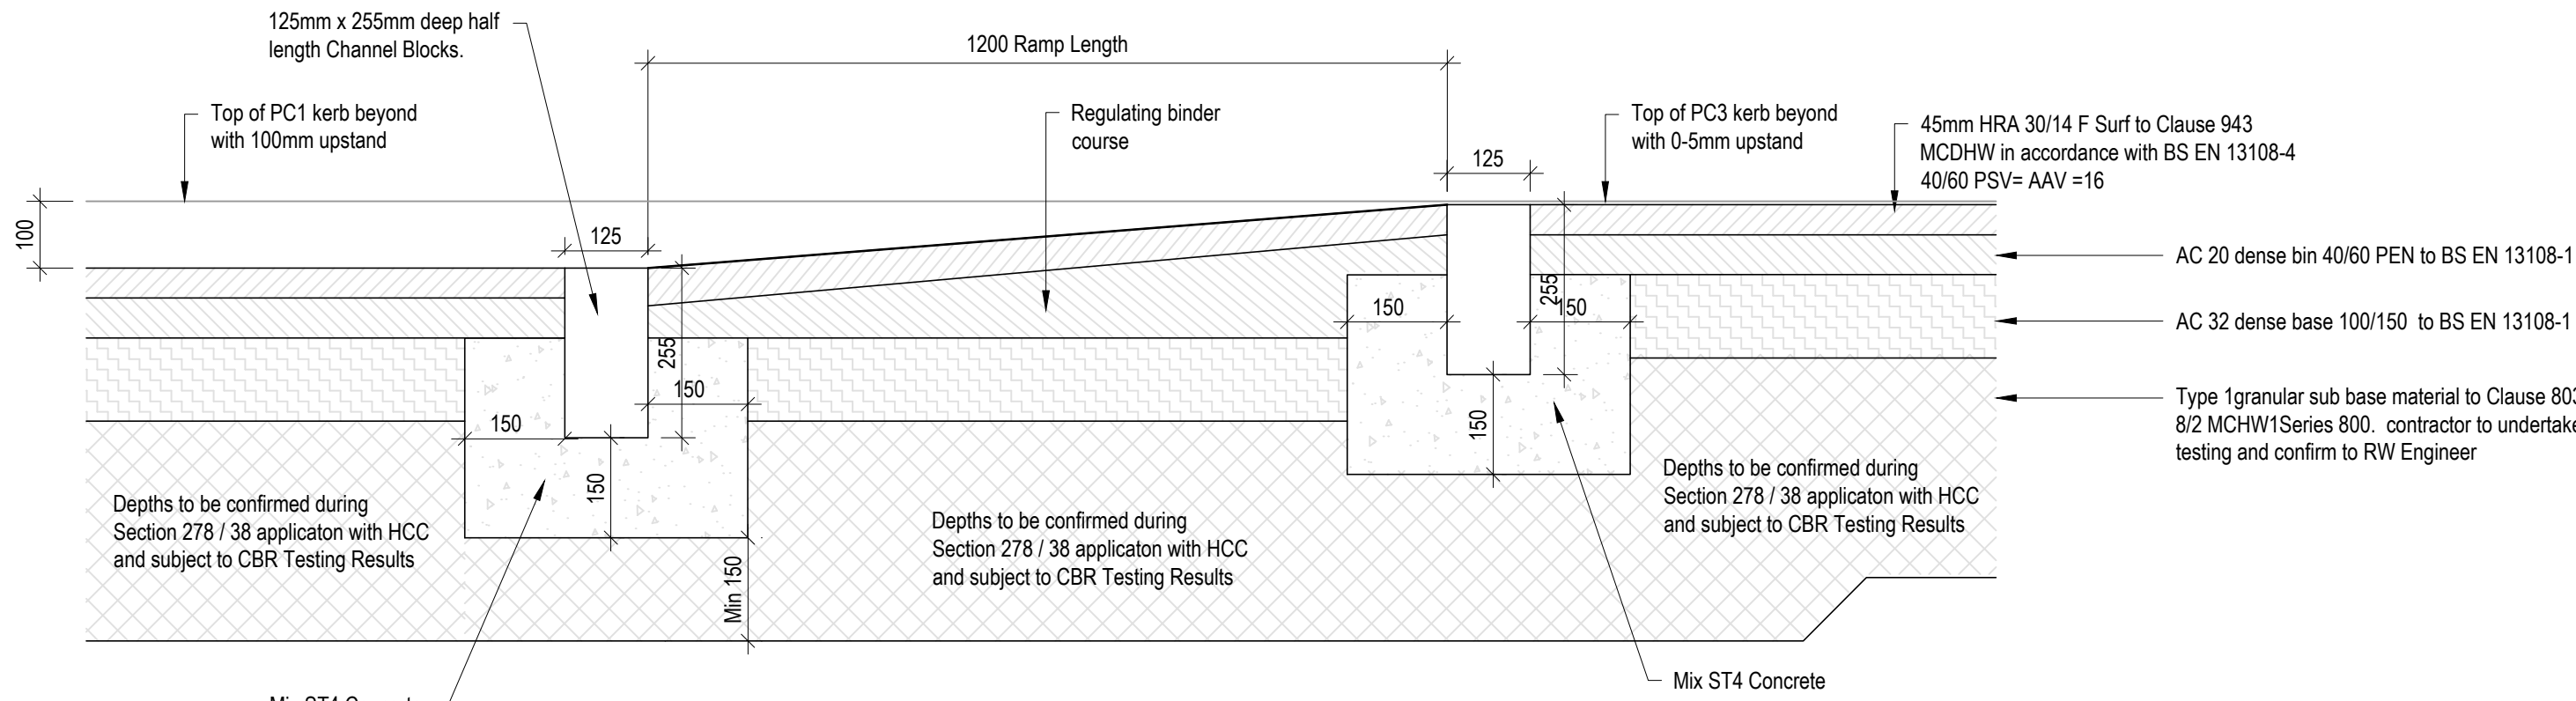

BRIDLEWAY CROSSING RAISED TABLE

Scale 1:10

Revision History						
Rev	Comment	By	Chkd	Appr	Date	
P03	LATEST LAYOUT ADDED. LEVELS UPDATED	PR	SB	SB	22.04.2025	
P02	RAMP POSITION TWEAKED. LEVELS UPDATED	PR	SB	SB	24.02.2025	
P01	PRELIM ISSUE	PR	SB	SB	06.11.2024	
Current Revision						
P04	SITE LAYOUT UPDATED	PR	SB	SB	13.06.2025	

PRELIMINARY

BLOOR HOMES LIMITED

1 Paris Garden
London
SE1 1ND
t: 0203 773 7880
www.robertwest.co.uk

Project
WATERLOOVILLE - BEREWOOD
PHASE 8a

Drawing Title
BRIDLEWAY CROSSING
LEVELS, KERBING, DETAILS

RWCL Internal Register reference: 4166-002 Scales @ A1

SK09 - P04