


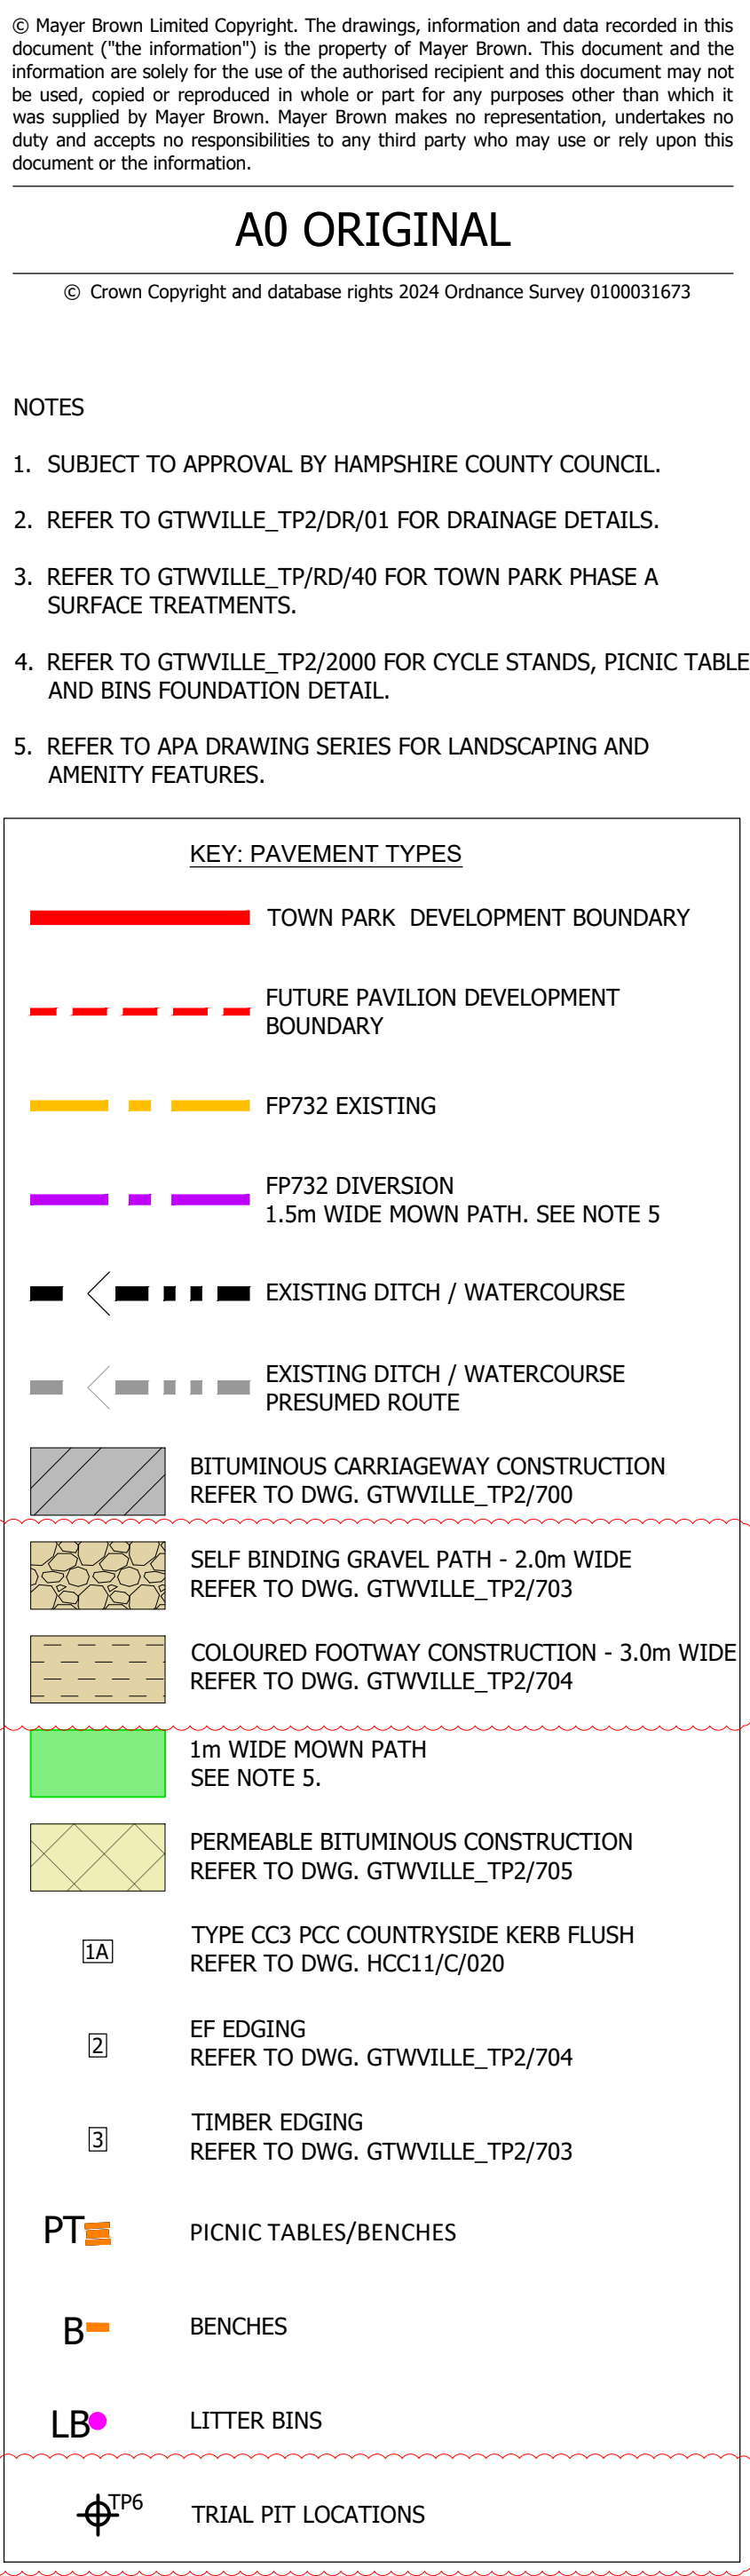

FOR TENDER			
NOT FOR CONSTRUCTION			
G	Updated to planning comments.	RHA	21/03/2025
F	Paths revised.	RHA	27/11/2024
E	Updated to client comments 11/09/2024. Paths widened to 3m. Footpath Divisions added.	RHA	23/09/2024
D	Boundary updated	RHA	12/06/2024
C	Updated to reflect latest APA layout.	RHA	10/06/2024
B	Temporary pavilion access road added. Details revised to suit.	RHA	12/02/2021
A	Pavilion Details Removed.	RHA	20/10/2020
rev.	amendment	checked	date

 mayer brown			
Mayer Brown Limited Lion House Oriental Road, Victoria Park, G12 2AR Telephone 01483 750 508 Fax 01483 750 437 webding@fco@mayerbrown.co.uk www.mayerbrown.co.uk			
client Investing in homes since 1932			
graining plc			
project			
BERWOOD, WATERLOOVILLE TOWN PARK PHASE B			
scale	1:500	drawn by	NT checked by RHA
date	OCTOBER 2020	cad file	RD_40.dwg
title			
PROPOSED SURFACE TREATMENTS			
drawing number			rev.
GTWVILLE_TP2/RD/40			G