



NOTE:
DO NOT SCALE IF IN DOUBT ASK!
ALL DIMENSIONS AND LEVELS MUST BE VERIFIED ON SITE PRIOR TO COMMENCEMENT AND ANY DISCREPANCIES NOTIFIED.
THIS DRAWING TO BE READ IN CONJUNCTION WITH RELEVANT SPECIALIST DRAWINGS, DETAILS AND SPECIFICATIONS.
REFER TO GENERAL ARRANGEMENTS PLANS FOR SETTING OUT AND LOCATION.
REFER TO BUILDING REGULATION AND NBS SPECIFICATION (LATEST REVISION) FOR FULL DETAILS AND SPECIFICATION.
FOR ALL STRUCTURAL DETAILS REFER TO STRUCTURAL ENGINEERS DRAWINGS AND SPECIFICATION.
FOR ALL SERVICES REFER TO M & E ENGINEERS DRAWINGS AND SPECIFICATION.

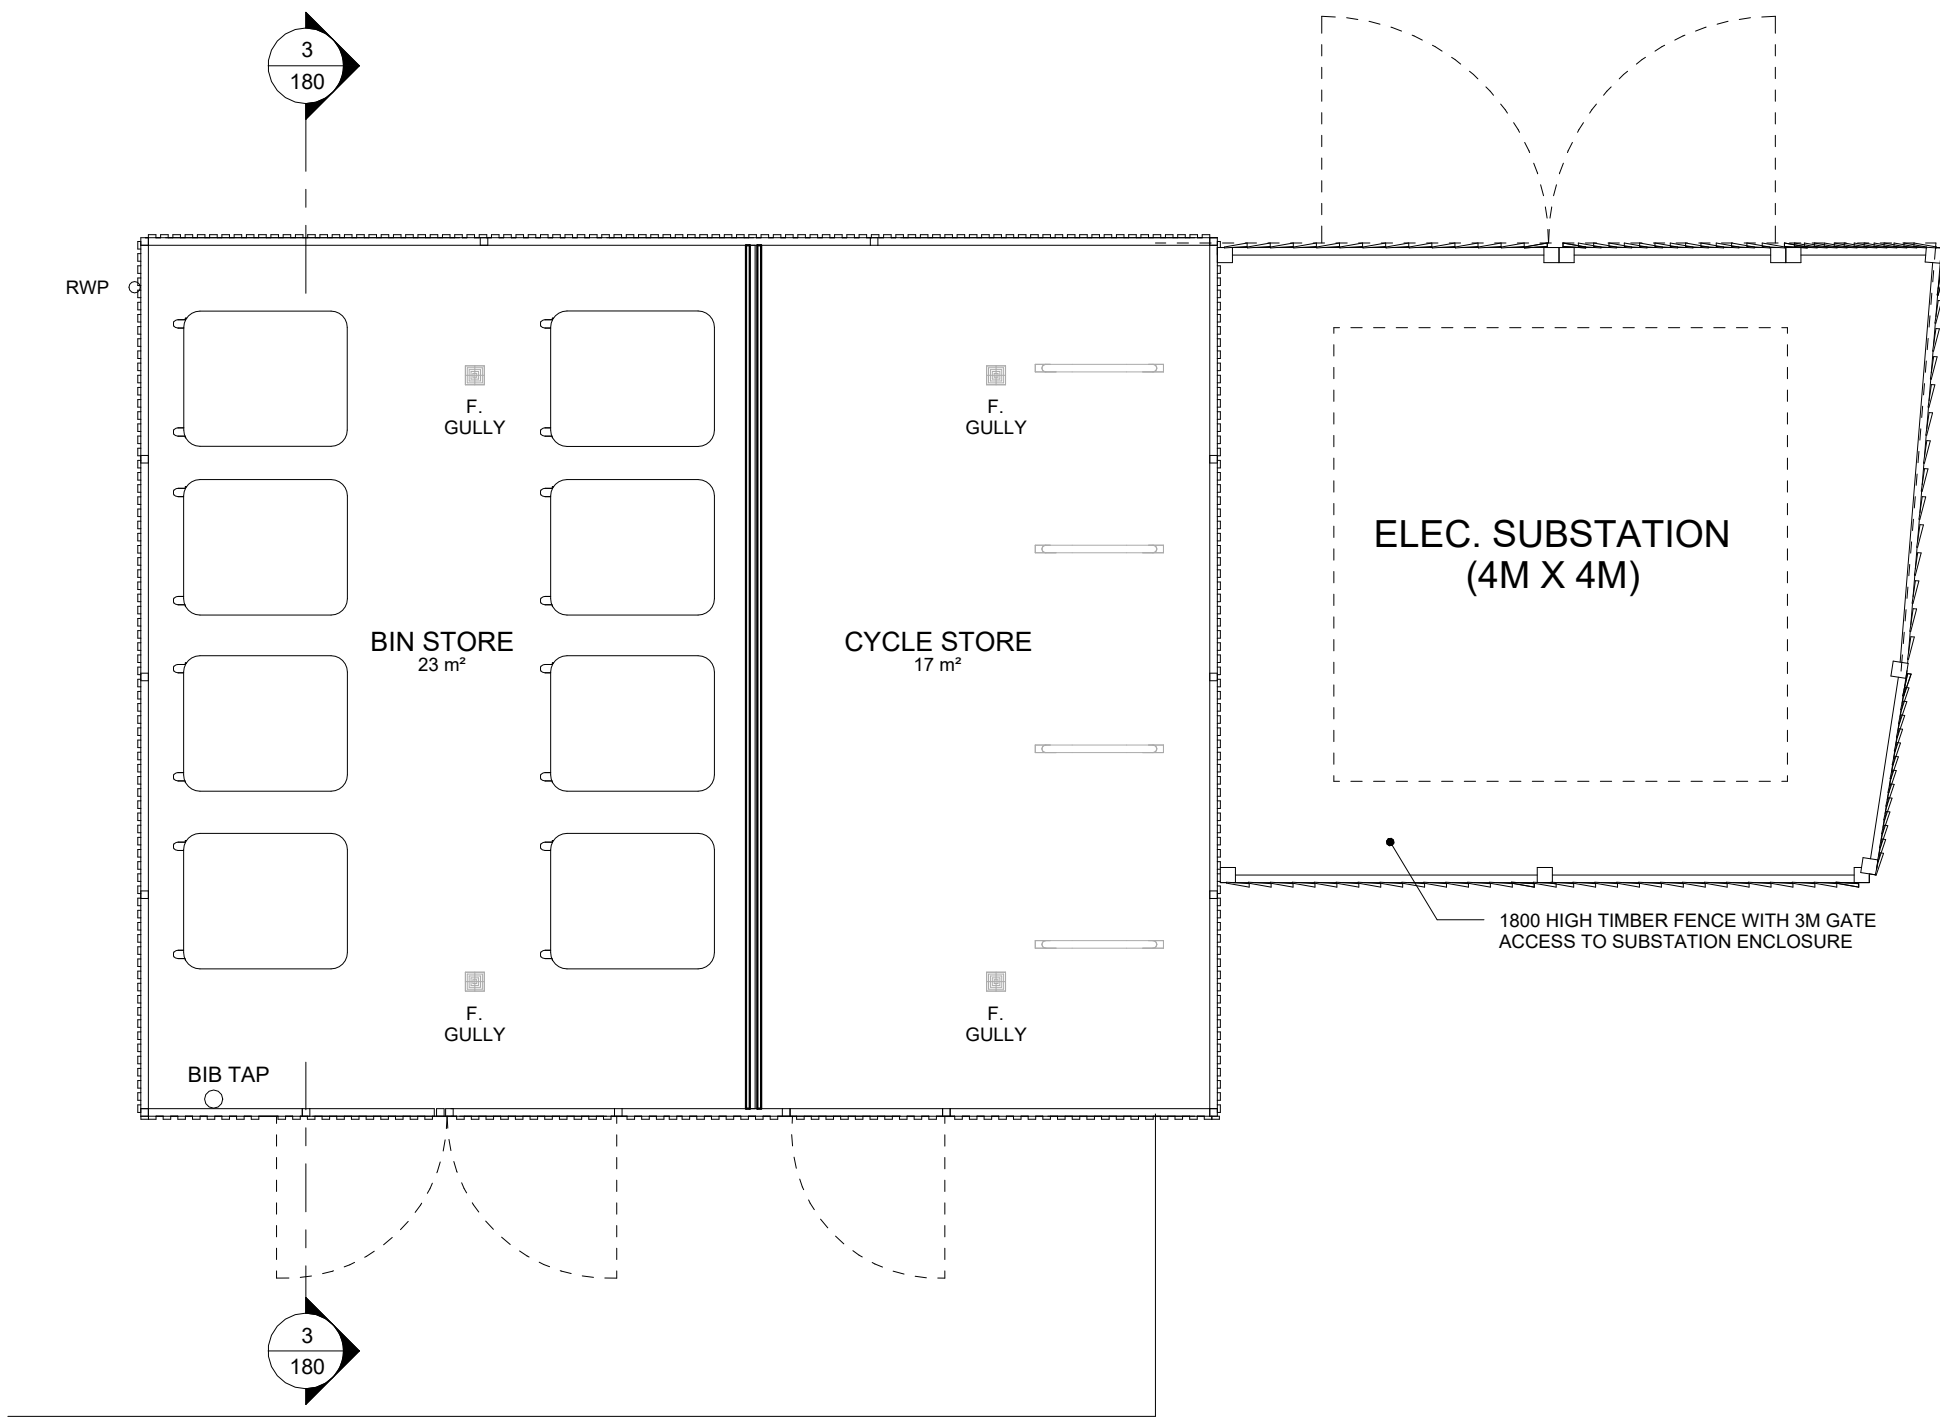

BIN AND CYCLE STORE PLAN
1 : 50

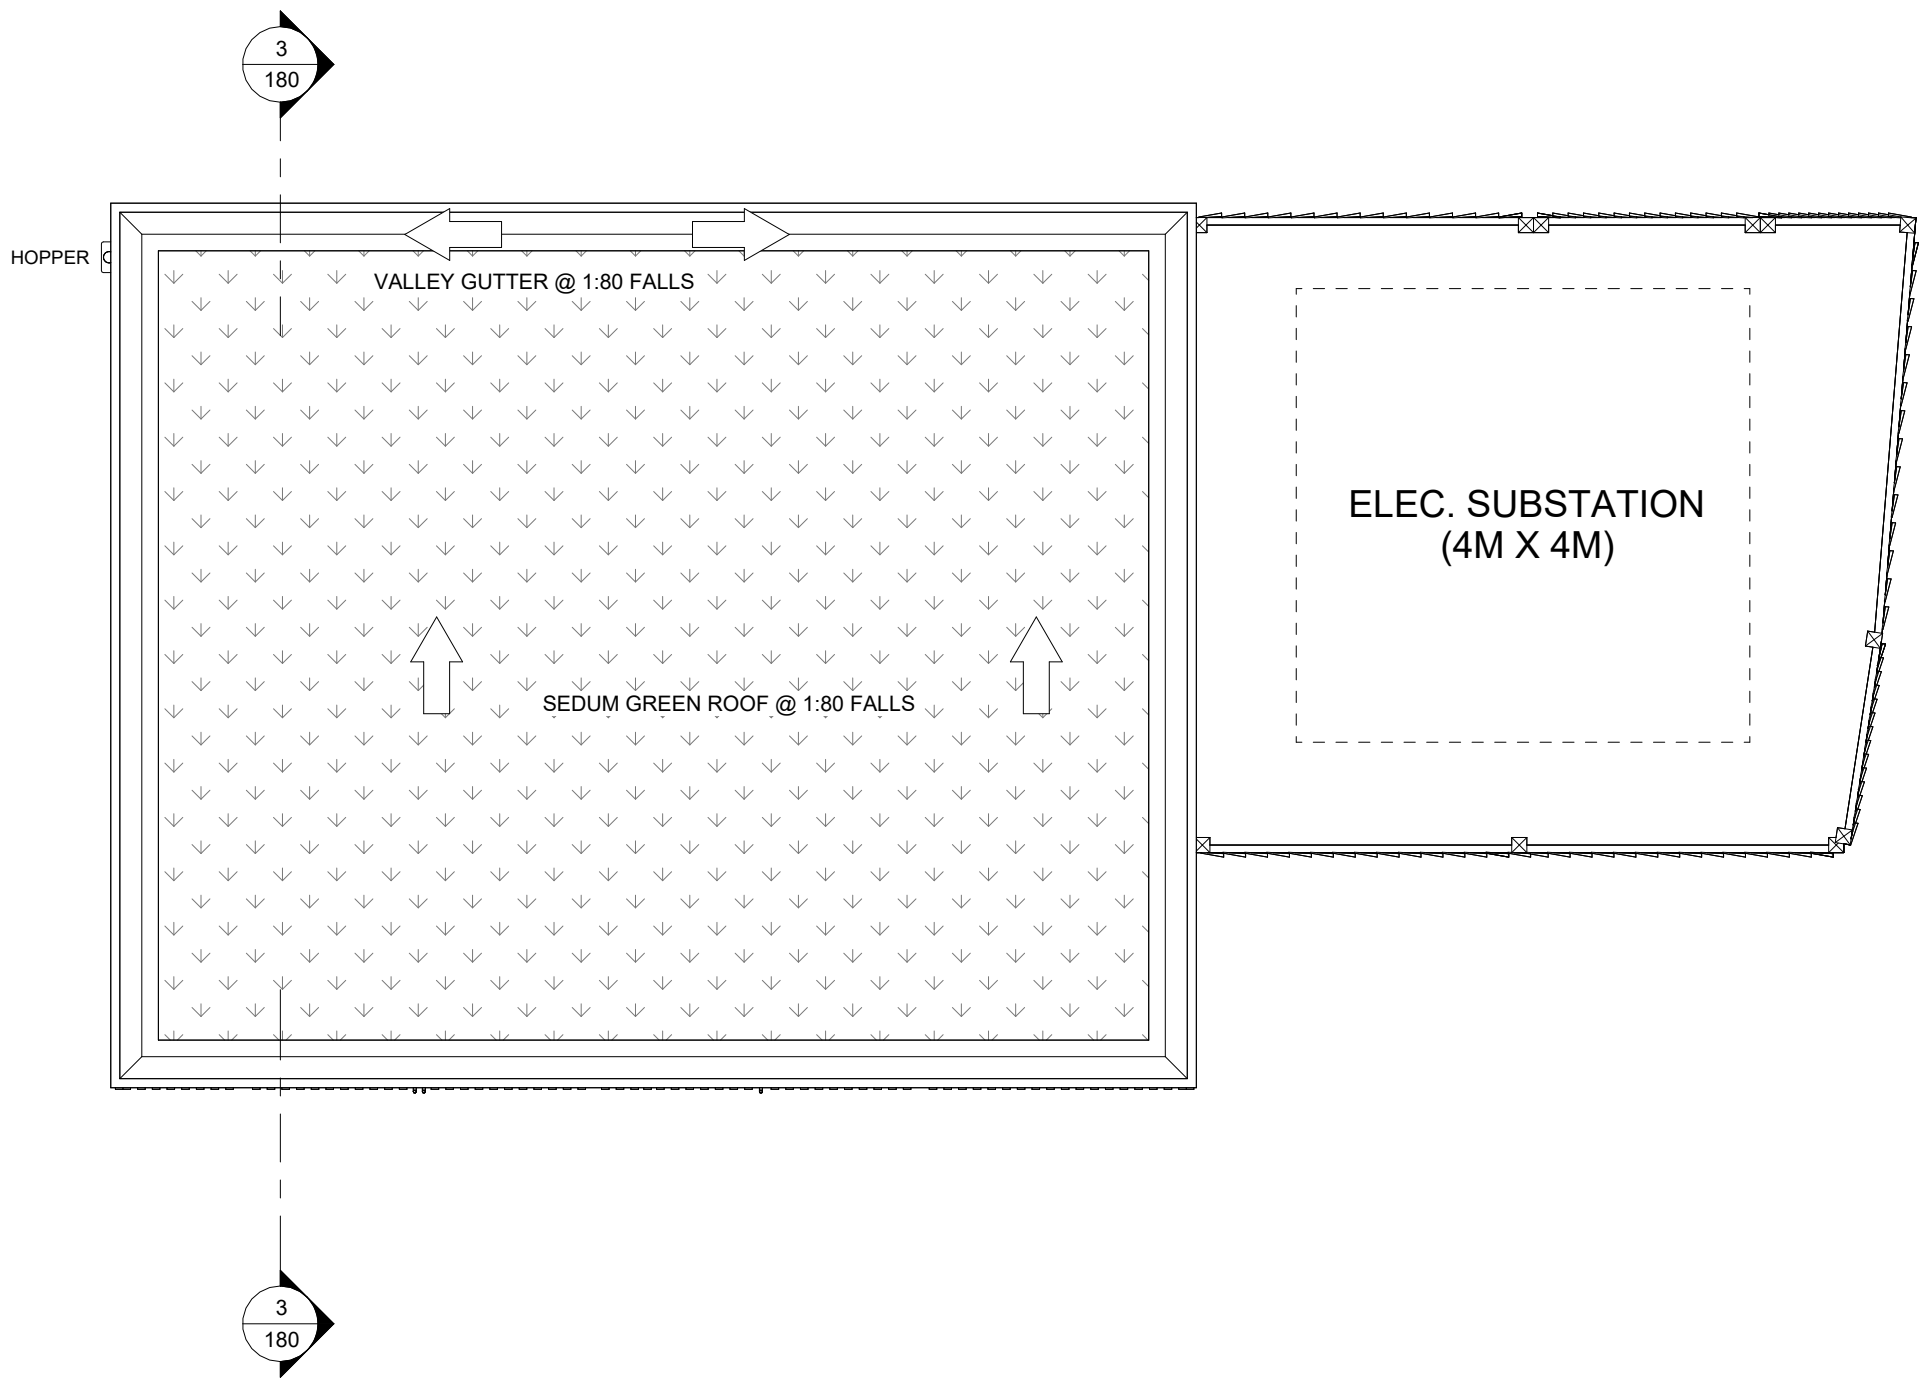

BIN AND CYCLE STORE ROOF PLAN
1 : 50

PLANNING

A

ISSUED FOR NMA

PG

AK

24.03.25

Rev.	Description	Author	Checked	Date
------	-------------	--------	---------	------

CARLESS + ADAMS

01628 665131 enquiries@carless-adams.co.uk carless-adams.co.uk

Design the best, to live the best

Client

ANAVO DEVELOPMENTS LIMITED

Project

HAVANT CARE HOME
BARTONS ROAD, HAVANT, HAMPSHIRE PO9 5FH

Title

BIN AND CYCLE STORE SHEET 01 OF 02

CAP no. A

scale

1 : 50

author

Author

chk'd

Checker

date

09/01/22

sheet size

A1

project.	org.	zone.	level.	type.	role.	class.	num.	status.	rev.
1014							182-	PL	A

For construction purposes dimensions shall not be scaled & figured dimensions must be verified on site before work commences.
This drawing is Copyright ©