

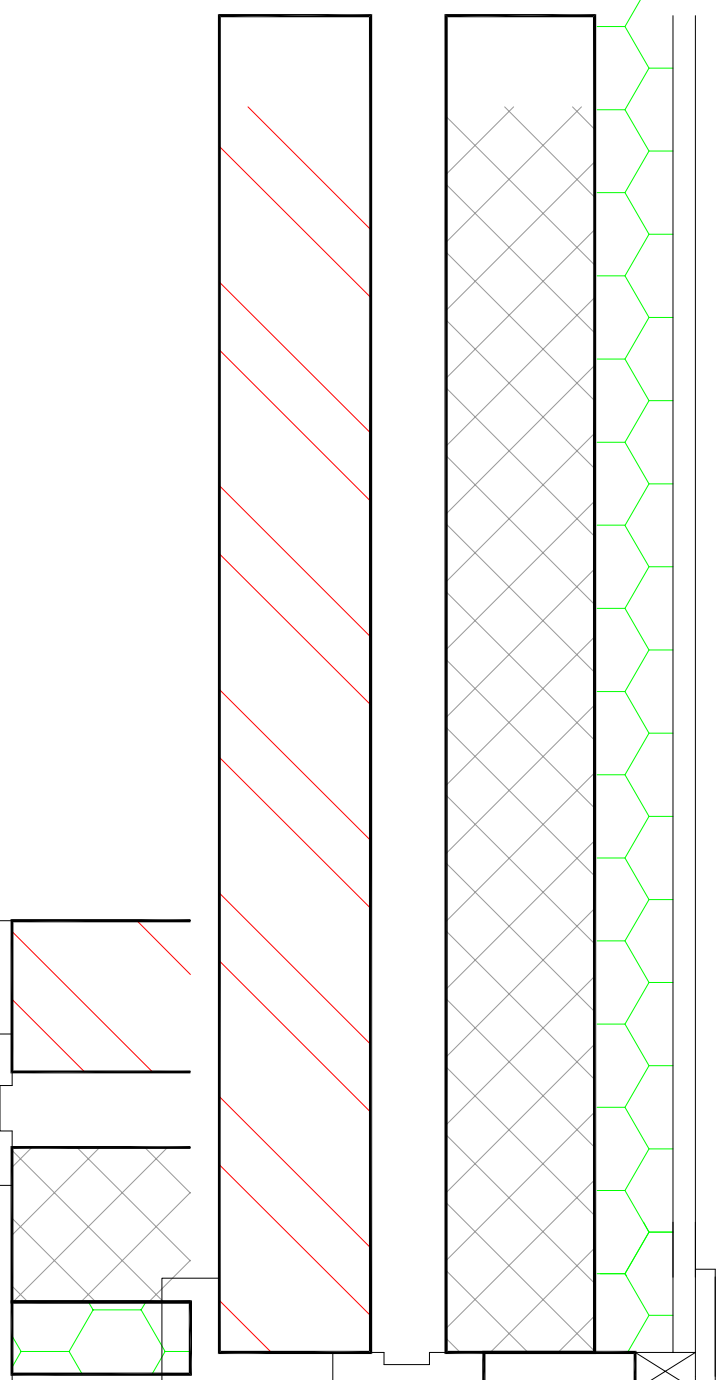




Curved beading 6mm x 15mm
(caulked and painted)

 

50mm air space
6mm glass in sw frame

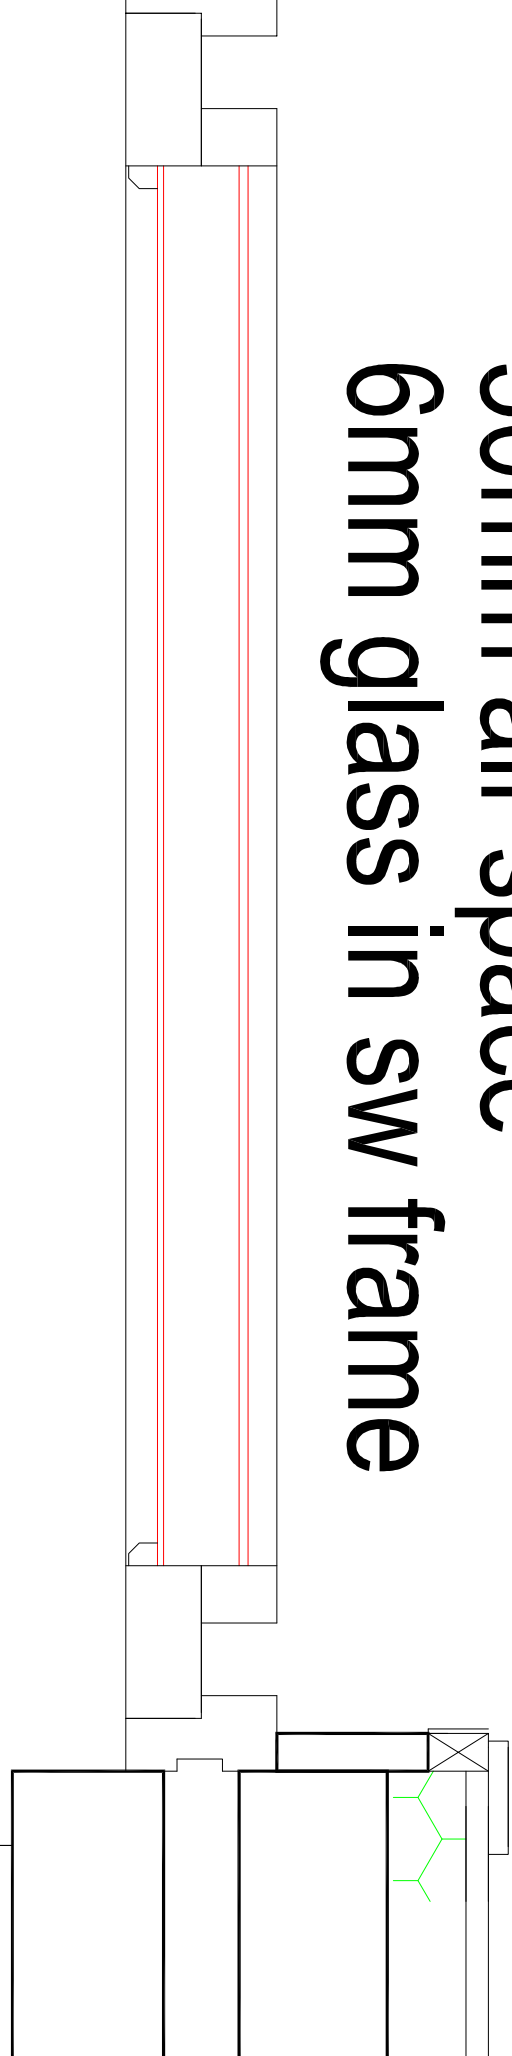

50mm air space + 6mm acousting glass in sw subframe

 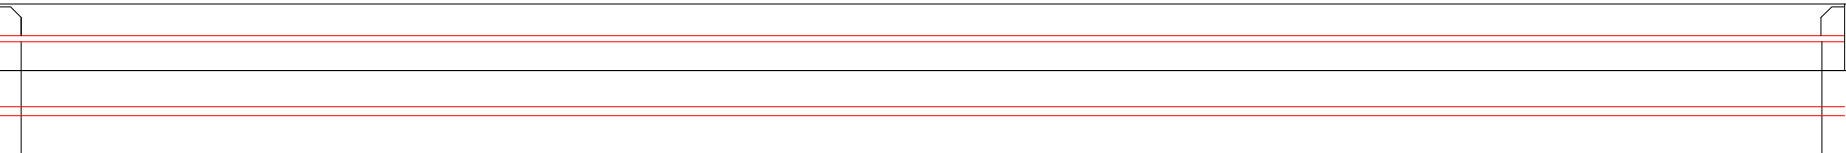

Section

Plan

SCALE	TITLE	PETER GALLOWAY PARTNERSHIP
1/10@A3	1 East Street - Havant	
DATE		
June 24	Existing Doors - Remaining as Entrances	
	DETAIL	
	Existing Doors - Secondary Glazing Details	
AUTHOR	DRAWING No	ARCHITECTS
PG	23/201/PW15	HAVANT
		MOB: 07808 48362
		TEL: 02392 483153
		E-MAIL: peter@gyparchitects.co.uk