



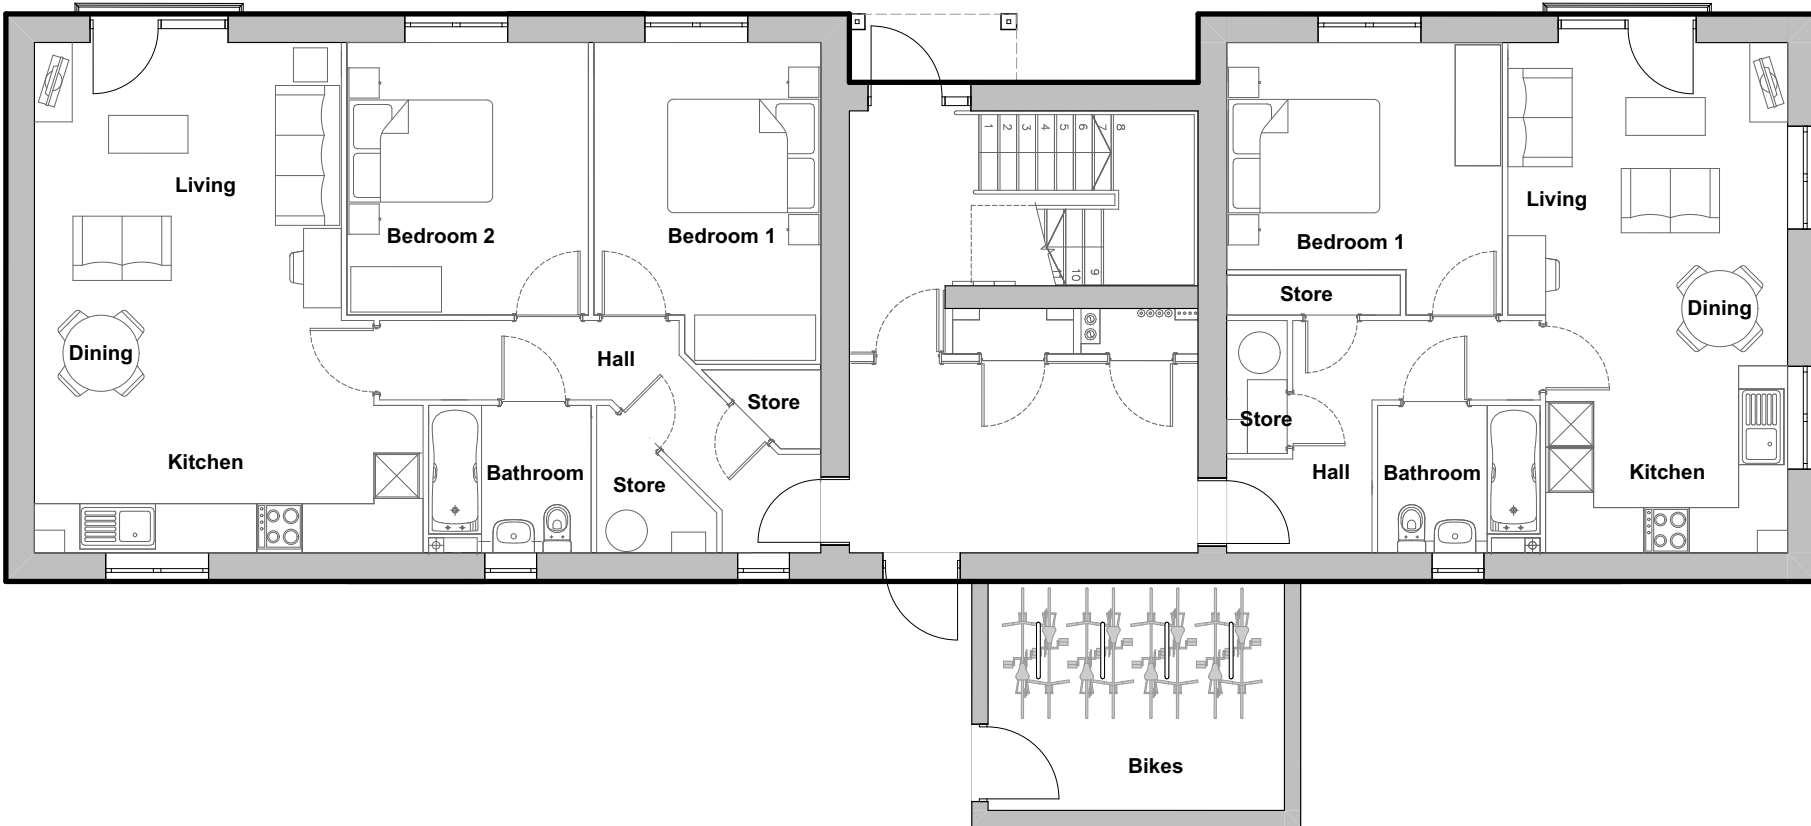

Ground Floor

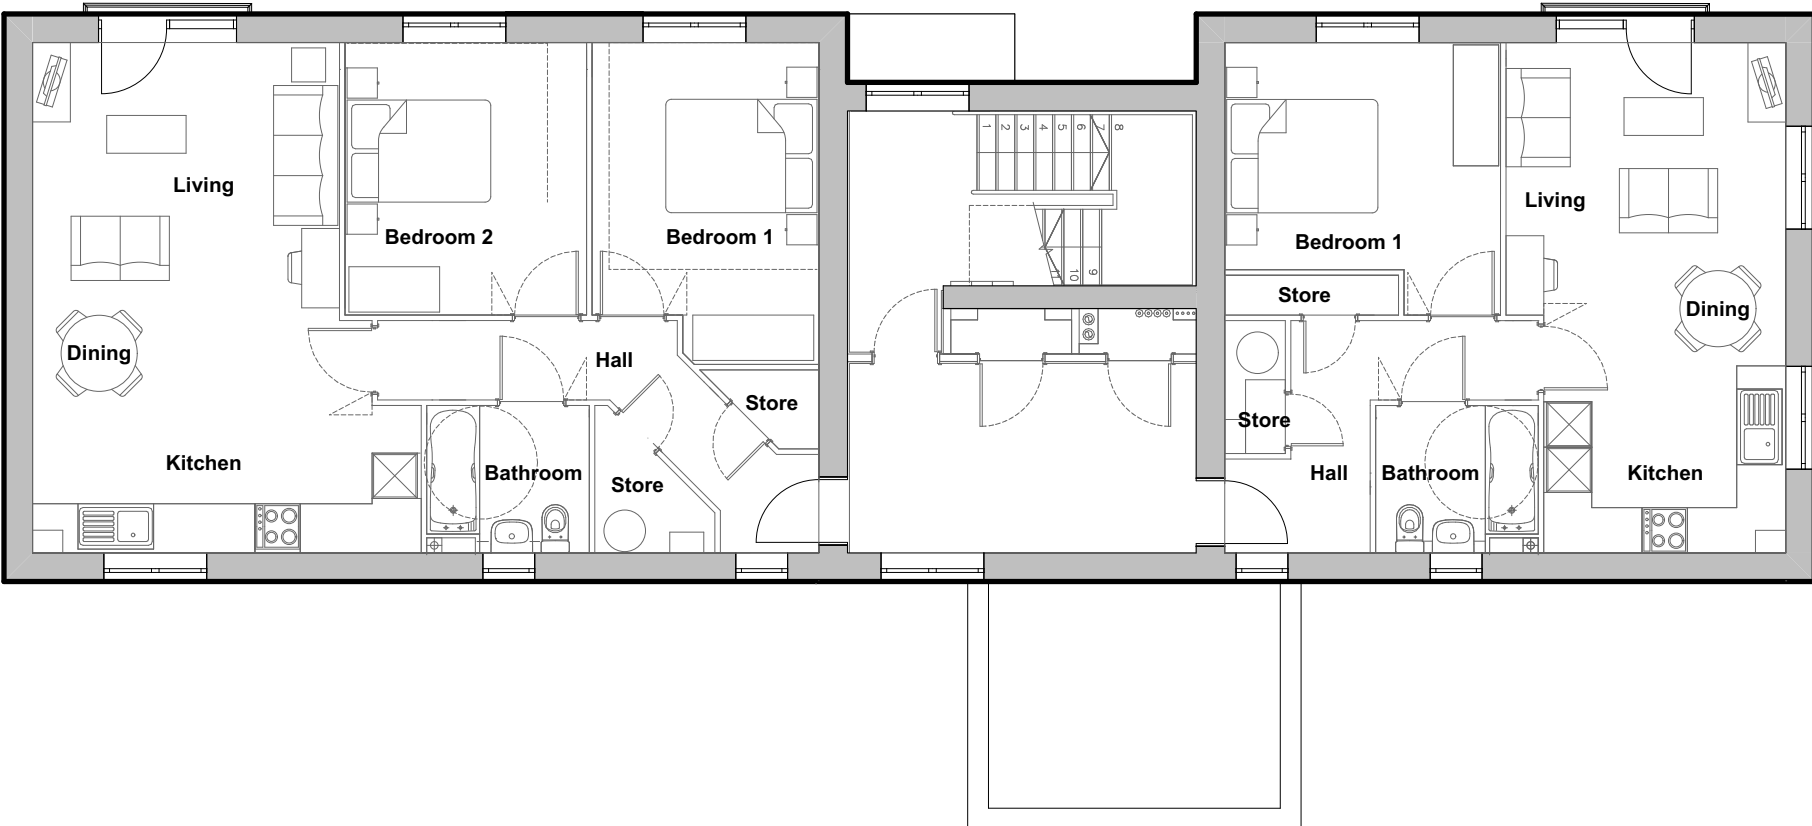

First & Second Floor




Please Note:

This drawing can only be scaled for planning purposes. Dimensions to be checked on site and any discrepancies are to be highlighted to the Architect prior to construction.

Topographical / Ordnance Survey information shown has been prepared by a third party. HGP accept no responsibility for accuracy or completeness of the survey.

This drawing is to be read in conjunction with all other project drawings, construction notes and / or project specifications including those by other project consultants and specialists. All discrepancies should be reported immediately.

Design subject to detail development / approval. Measurements and accommodation schedules subject to amendments following coordinated input by others. Costings cannot be finalised until approval / confirmation by relevant authorities and client

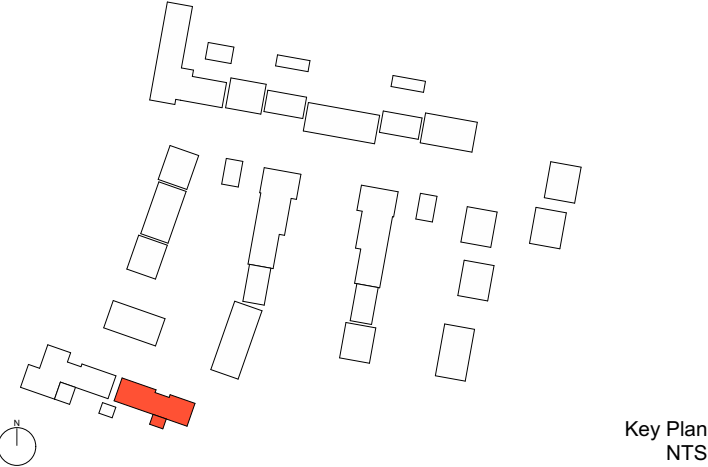

Key Plan
NTS



06	PLANNING RESUBMISSION	03.02.25	VF	/	CK
05	For Planning	12.03.24	VF	/	CK
04	Facade amended	19.06.23	VF	/	CK
03	Facade amended	08.04.22	VF	/	CK
02	Layout amended	28.03.22	VF	/	CK
01	For Planning	18.03.22	VF	/	CC
Rev	Description	Date	DB	CB	

Block E - Plans

2B4P @ 70m²
1B2P @ 50m²

PROJECT	Havant College	JOB NO	20.001
SCALE	1:100@A1	DATE	Mar 2024
DRAWN BY/CHECKED BY	VF / CK	REVISION	P6
DWG#	20.001.210	STATUS	For Planning

© HGP Architects Ltd.
Furzehall Farm, Wickham Road
Fareham, Hampshire, PO16 7JH

01329 283 225
email@hgp-architects.co.uk
hgp-architects.co.uk

