


EXISTING

STATION SCHEDULE				
STN	A	505.764	1009.653	50.044
STN	B	500.000	1000.000	50.000
STN	C	495.547	1009.678	50.057
STN	D	497.360	1022.840	50.061
STN	E	504.821	1022.607	50.086


LEVEL DATUM
Levels are based on Temporary Bench Mark (TBM) located on Station B, Value = 50.00m

NOTES
1. All dimensions and levels to be checked on site by contractor prior to fabrication/construction.
2. All tree dimensions are best estimates. Tree species have not been verified by an arborist and therefore not guaranteed. Untrimmed tree canopies found on class Tree-off.
3. This drawing and the copyrights and patents therein are the property of SurveyCloud Ltd and may not be used or reproduced without prior consent.

KEY		
A	Approximate	LB Litter Bin
AB	Air Brick	LP Lamp Post
AC	Arch Crown Height	LTB Lighting Bollard
Agg	Aggregate	MH Manhole
AS	Arch Spring Height	MK Marker Post
Asph	Asphalt	MPO Metal Post
B	Bollard	NP Name Plate
BB	Belisha Beacon	OH Overhead Cable
BH	Borehole	OHB Overhead Building
Bpav	Brick Pavers	OHE Overhead Electric Cable
BIG	Back Inlet Gully	OHT Overhead Telecom Cable
BRW	Brick Wall	PB Post Box
BS	Bench Seat	PM Parking Meter
C	Ceiling Height	PO Post
C/up	Ceiling Slopes Up	PWL Parapet Wall Level
CF	False Ceiling Height	RB Removable Bollard
CH	Ceiling Hatch	RE Rodding Eye
CL	Cover Level	RG Road Gully
Cob	Cobbles	RL Ridge Level
Conc	Concrete	RPO Reflective Post
Cpav	Crazy Paving	RS Road Sign
Cpd	Cupboard	RWP Rainwater Pipe
CPO	Concrete Post	SH Window Sill to Head Height
CPS	Concrete Paving Slabs	SP Soil Pipe
CWT	Cold Water Tank	SSL Structural Slab Level
D	Depth (metres)	STN Survey Station
DC	Drainage Channel	SVP Soil Vent Pipe
DH	Door Head Height	SWIC Surface Water IC
DPC	Damp Proof Course	TCB Telephone Call Box
EL	Eaves Level	TFL Top Fence Level
EP	Electric Pole	TL Traffic Light
ER	Earth Rod	TLCB Traffic Light Control Box
FB	Fixed Bollard	Tmac Tarmac
FFL	Finished Floor Level	TP Telegraph Pole
FH	Fire Hydrant	Tpav Tactile Paving
FL	Flood Light	TPO Timber Post
FP	Flag Pole	TWL Top Wall Level
FPO	Fence Post	U Unknown
FRL	Flat Roof Level	UB Underside of Beam Height
FWIC	Foul Water IC	Ubox Underside of Boxing Height
G	Gully	UD Underside of Ducting Height
GM	Gas Meter	UP Underside of Pipe Height
GP	Gas Pipe	US Underside
GPO	Gate Post	UTL Unable to Lift
H	Height (metres)	VP Vent Pipe
HB	Hinged Bollard	WAC Window Arch Crown Height
HWC	Hot Water Cylinder	WAS Window Arch Spring Height
IC	Inspection Cover	WH Window Head Height
ID	Invert Depth	WL Water Level
IL	Invert Level	WM Water Meter
JB	Junction Box	WP Water Pipe
KIG	Kerb Inlet Gully	WS Window Sill Height
L	Level	WSV Water Stop Valve

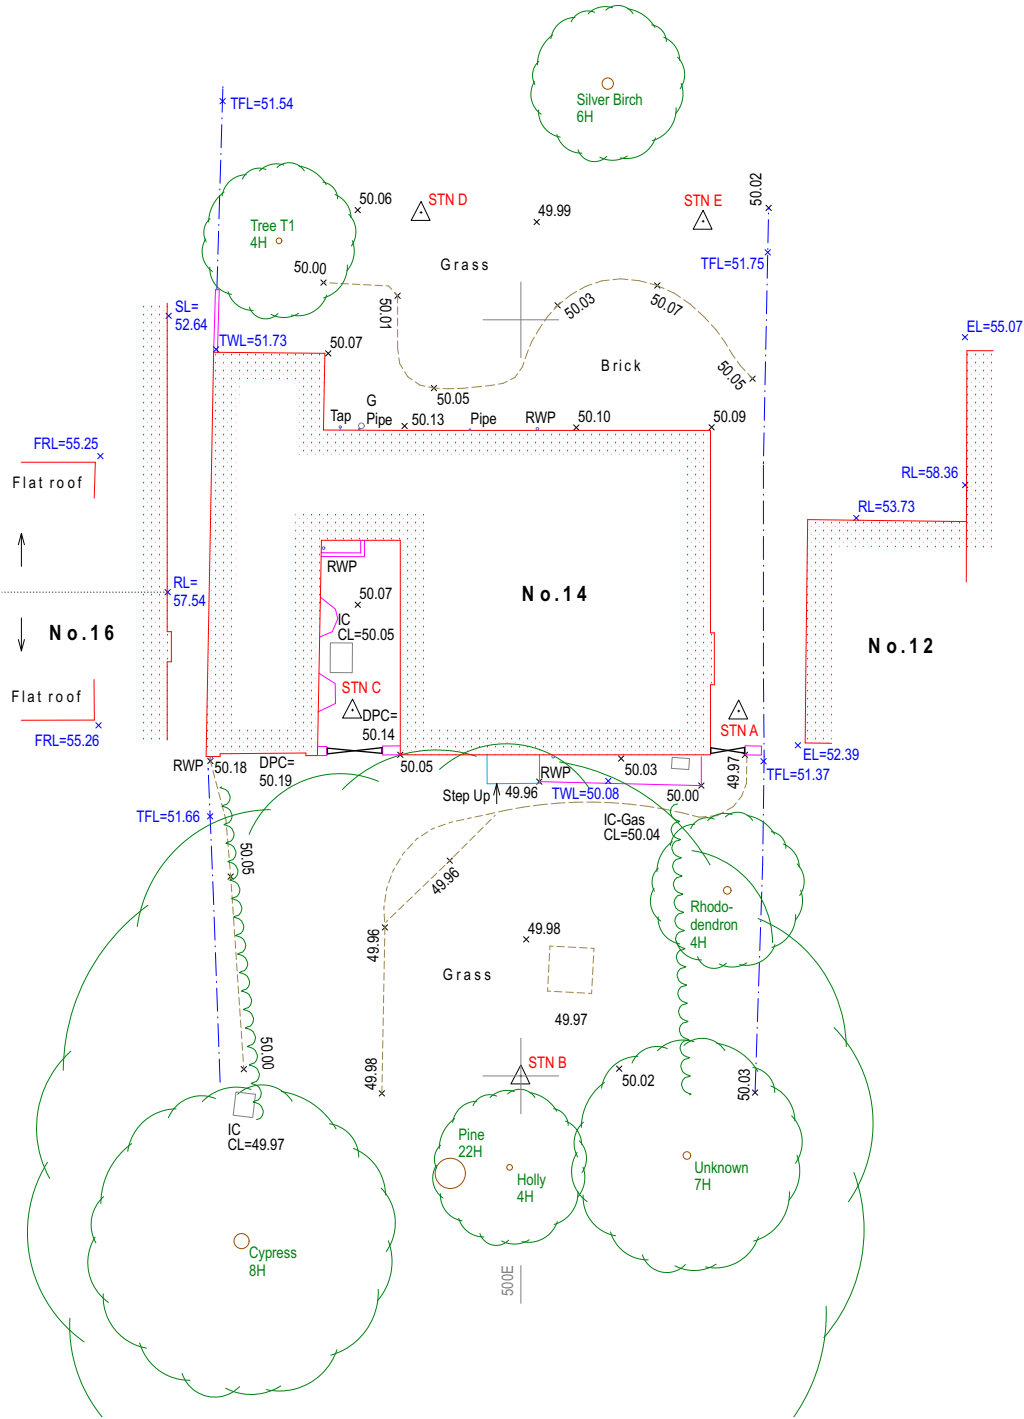

1 EXISTING TOPOGRAPHIC PLAN
Scale: 1:200

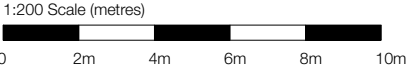

Revision	Comment	Date
Client		
MR & MRS WATTS		
Project		
14 STAUNTON AVENUE HAYLING ISLAND HAMPSHIRE PO11 0EN		
Title		
EXISTING TOPOGRAPHIC PLAN		
Drawing Number	Revision	Status
SD24702-E1.0	A	EXISTING
Scale	Sheet Size	Drawn By
1:200	A3	DW
		Date
		MAY 2023



Winnow Barn
Claypit Lane
Froxfield
Hampshire GU32 2DW

Phone 07900 808 808
Office 01730 262 485
mail@surveycloud.co.uk
www.surveycloud.co.uk