

MATERIALS


WALLS
WHITE RENDER
RED BRICK COURSING AT LOW LEVEL
SOLDIER COURSING TO WINDOW/DOOR HEADS
TILE HUNG DORMER CLADDING

ROOFS
TILES TO MATCH EXISTING PITCHED ROOF
GRP WEATHERPROOFING TO FLAT ROOF


WINDOWS/DOORS
GREY WINDOWS
GREY GRP FRONT DOOR
GREY BI-FOLDS



1 SIDE ELEVATION - SOUTHERN
scale - 1:100

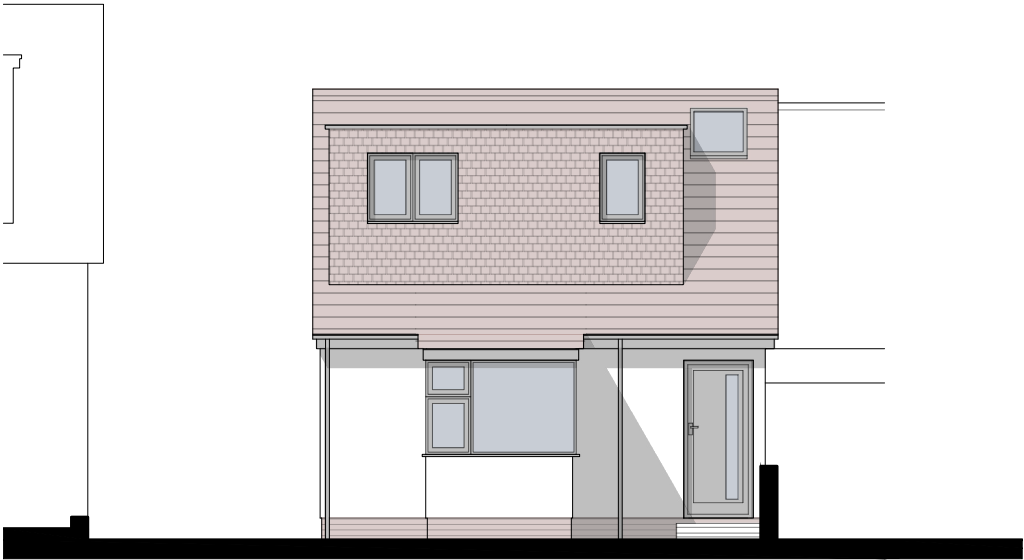

2 FRONT ELEVATION - EASTERN
scale - 1:100

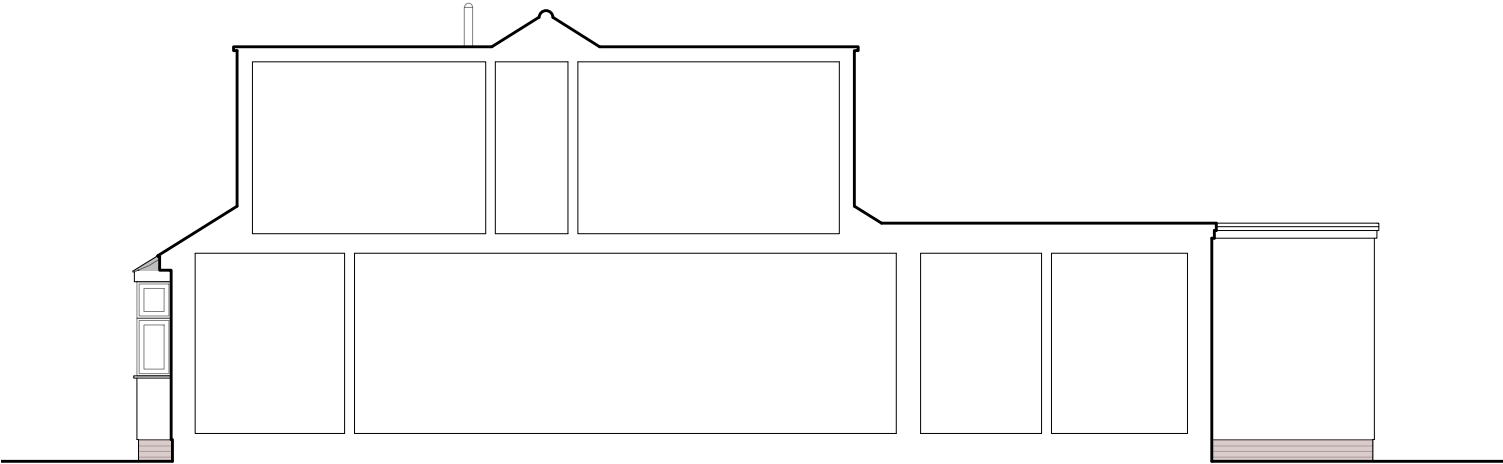

3 SIDE ELEVATION - NORTHERN
scale - 1:100



4 REAR ELEVATION - WESTERN
scale - 1:100