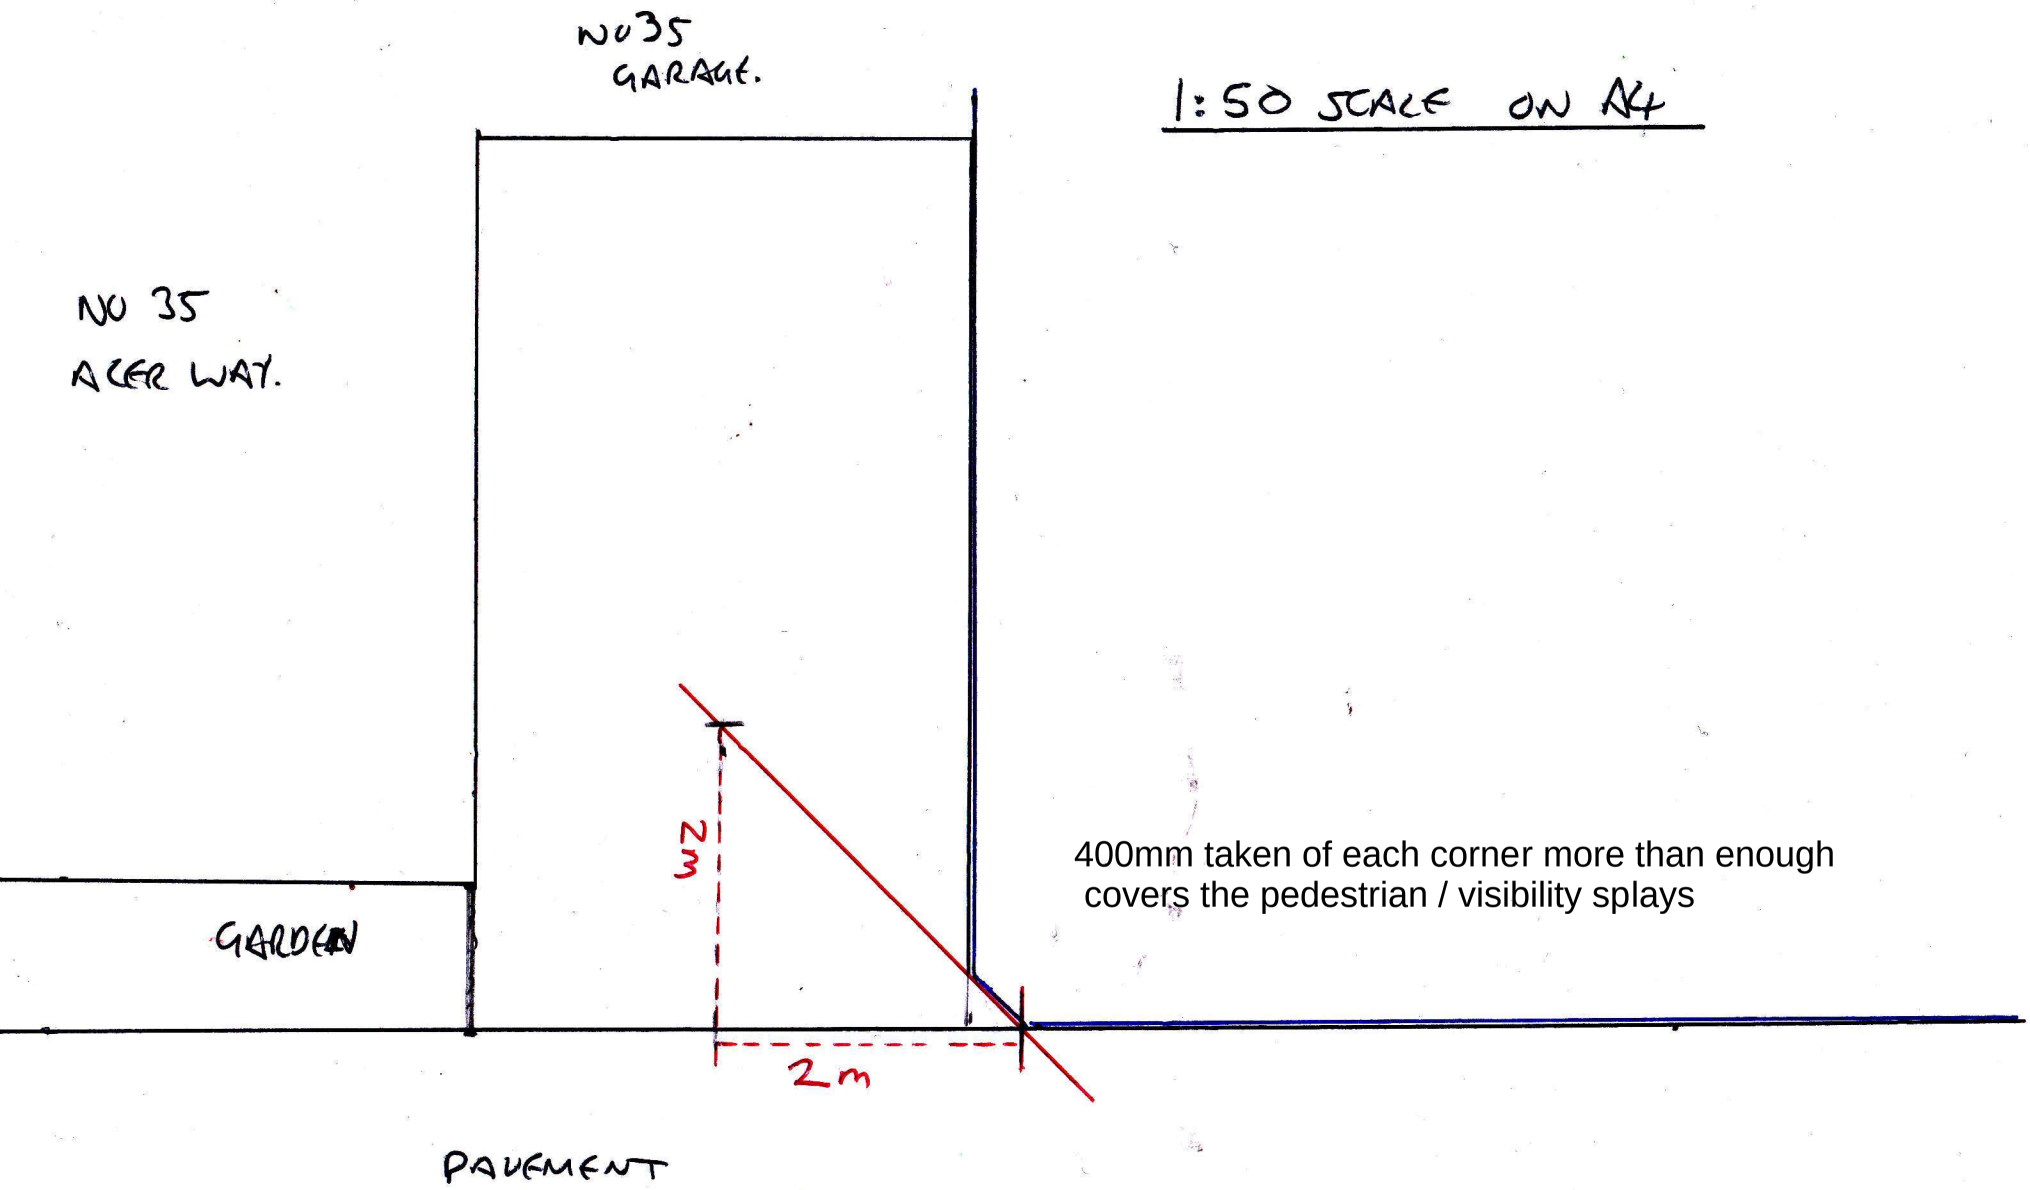
NO35
GARAGE.
1:50 SCALE ON A4
NO 35
ACER WAY.
GARDEN
2m
400mm taken of each corner more than enough
covers the pedestrian / visibility splays
PAVEMENT
ACER WAY.