




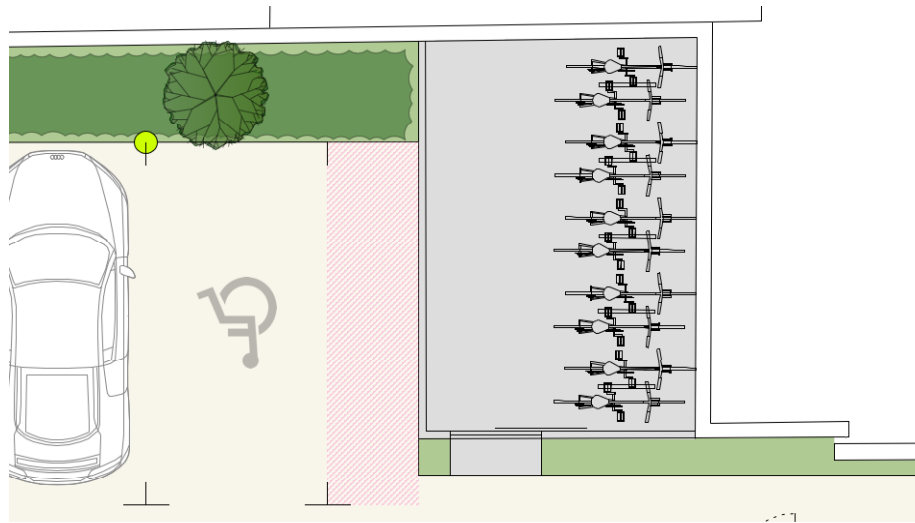

PROPOSED BIKE STORE - FLOOR PLAN (10 BIKES)

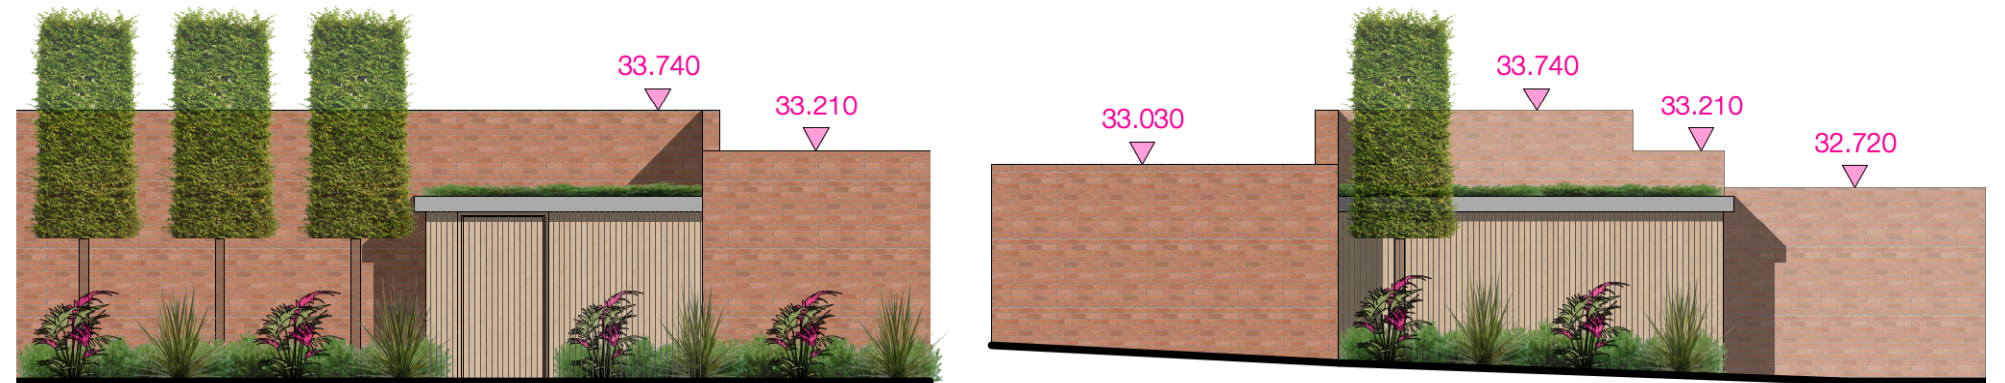

PROPOSED BIKE STORE - ELEVATIONS

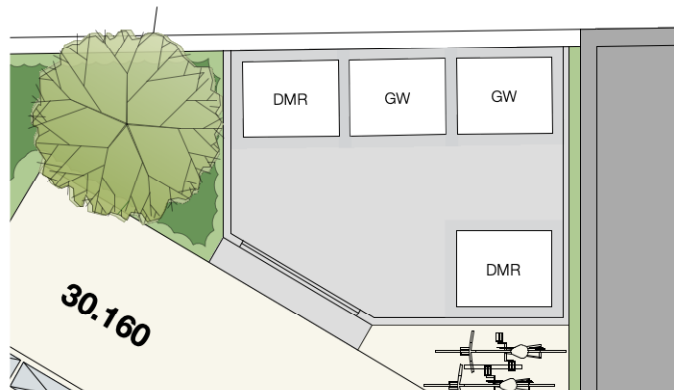

PROPOSED BINS STORE - FLOOR PLAN

*NOTE BINS TO BE COLLECTED ON A WEEKLY BASIS BY PRIVATE COLLECTION. COLLECTION TO THE SITE TO BE VIA AUTHORISED ACCESS ONLY



PROPOSED BIN STORE - ELEVATIONS



EXISTING BOUNDARY, GARAGE, PARTY WALLS TO BE RETAINED

0 1 2 3 4 5 10m