





Existing West Elevation

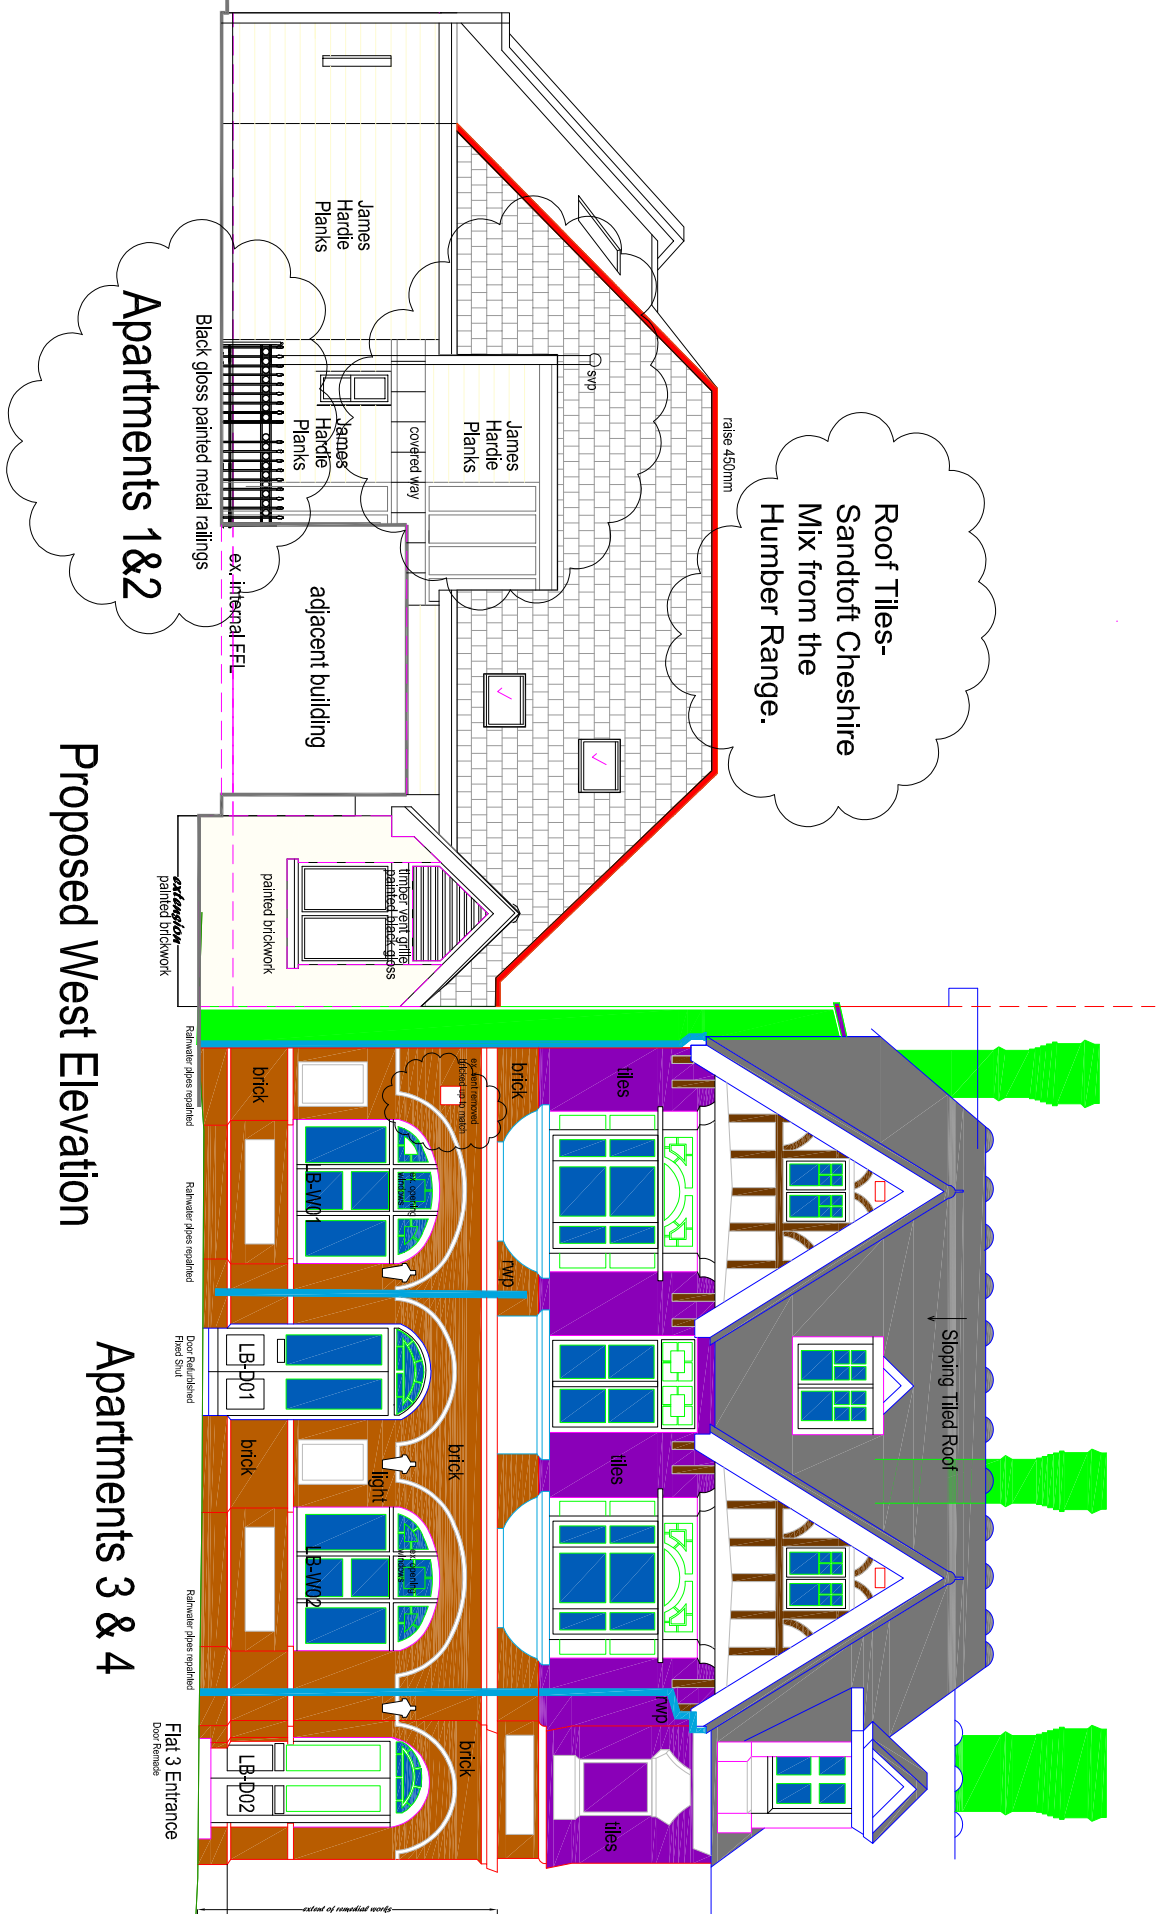


Proposed West Elevation



Existing & Proposed South Elevation

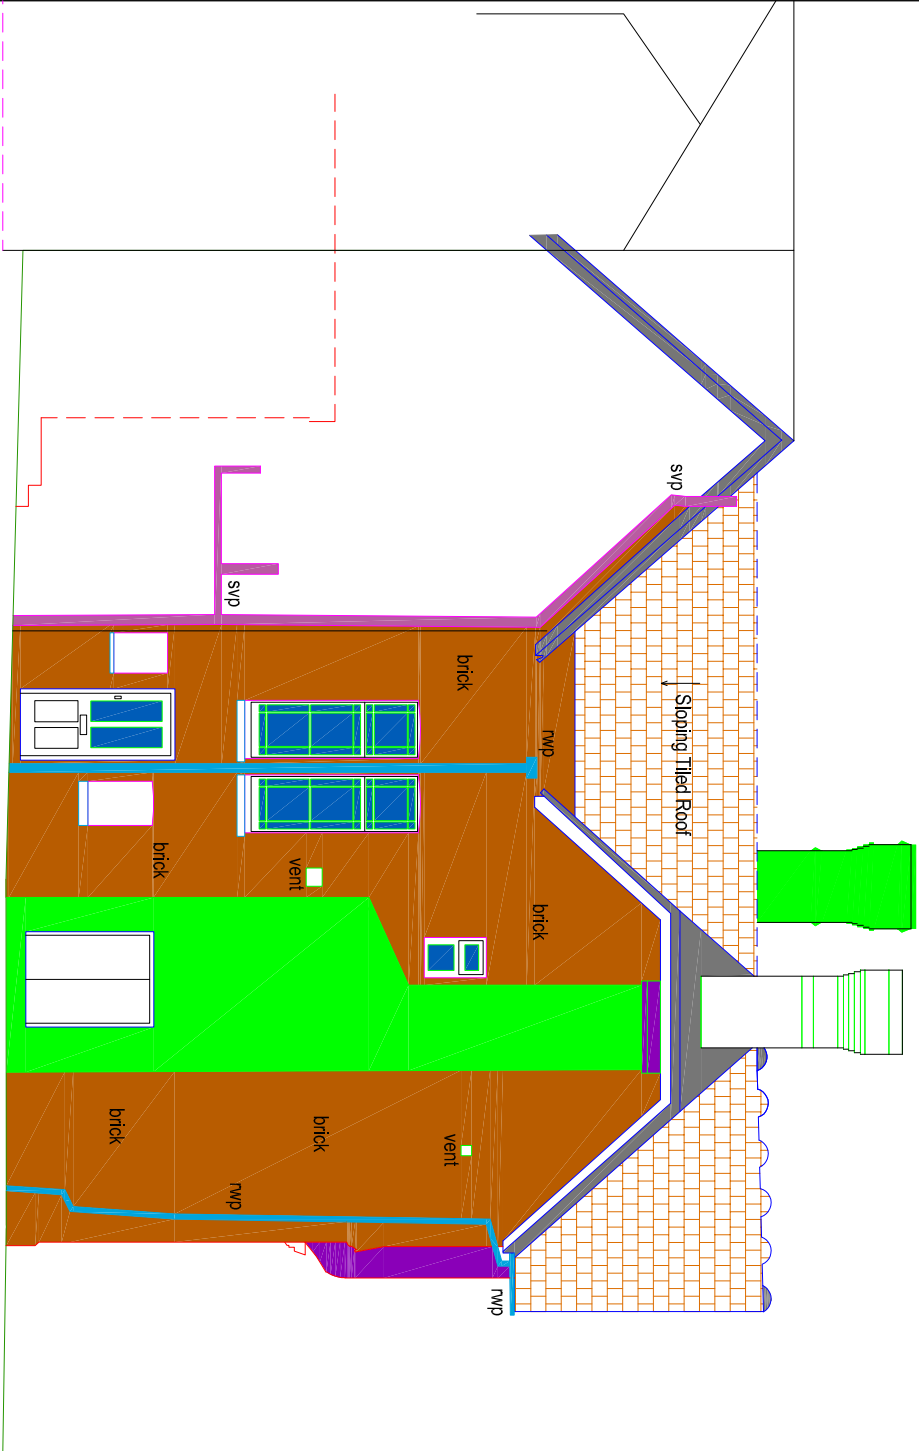


Existing North Elevation-Main Building

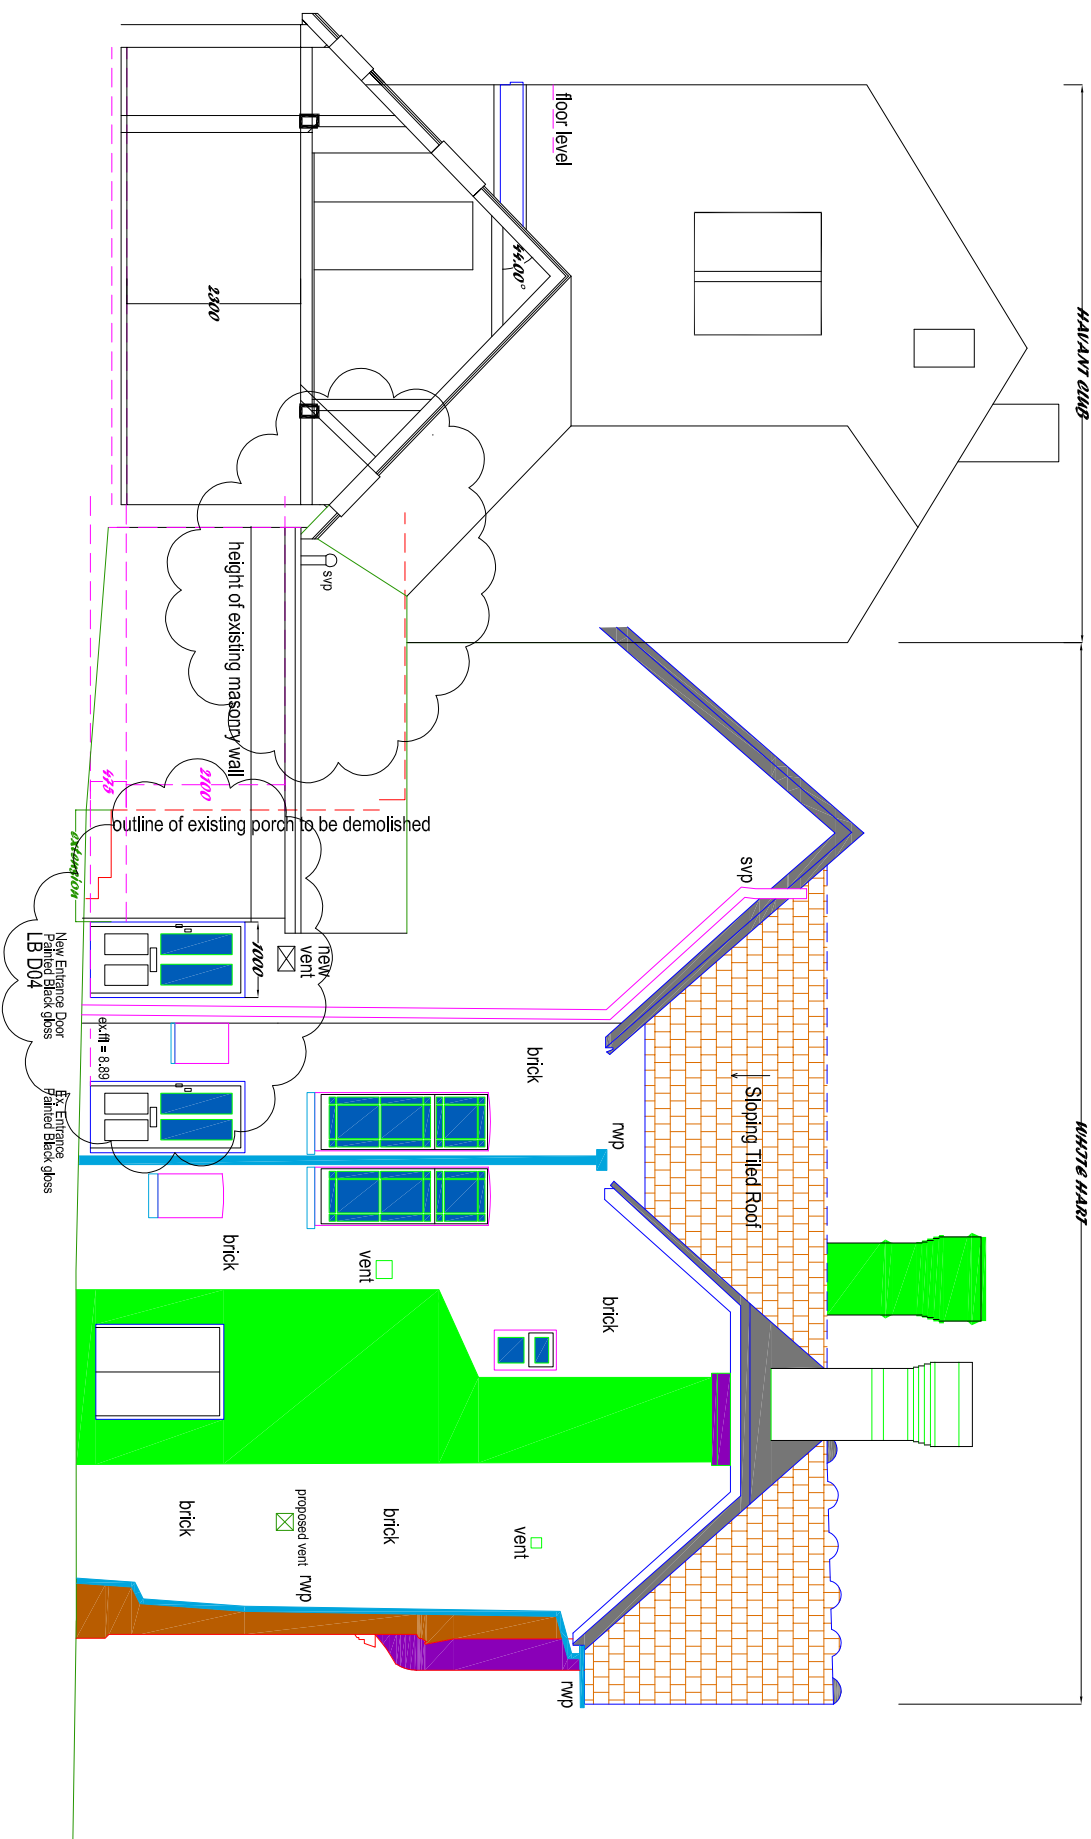


Apartments


Proposed North Elevation-Main Building

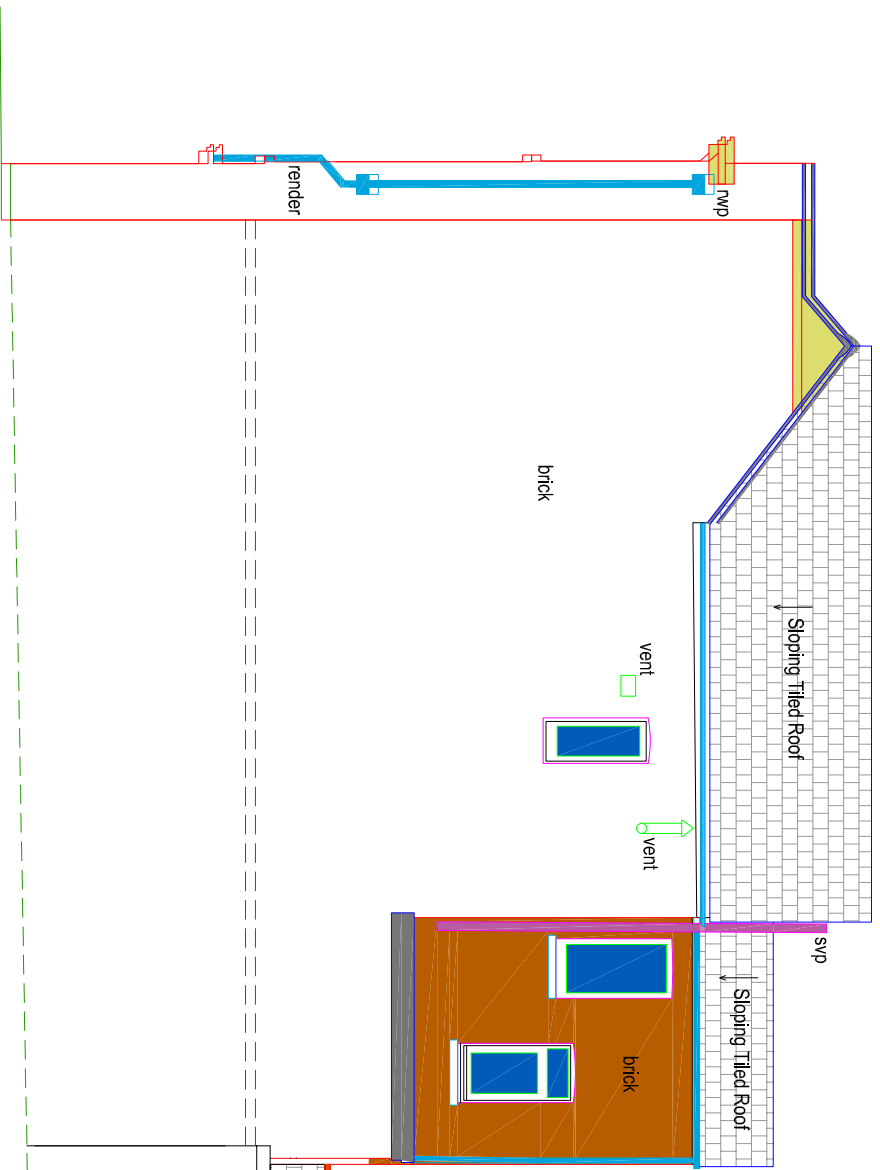

Havant Club Profile

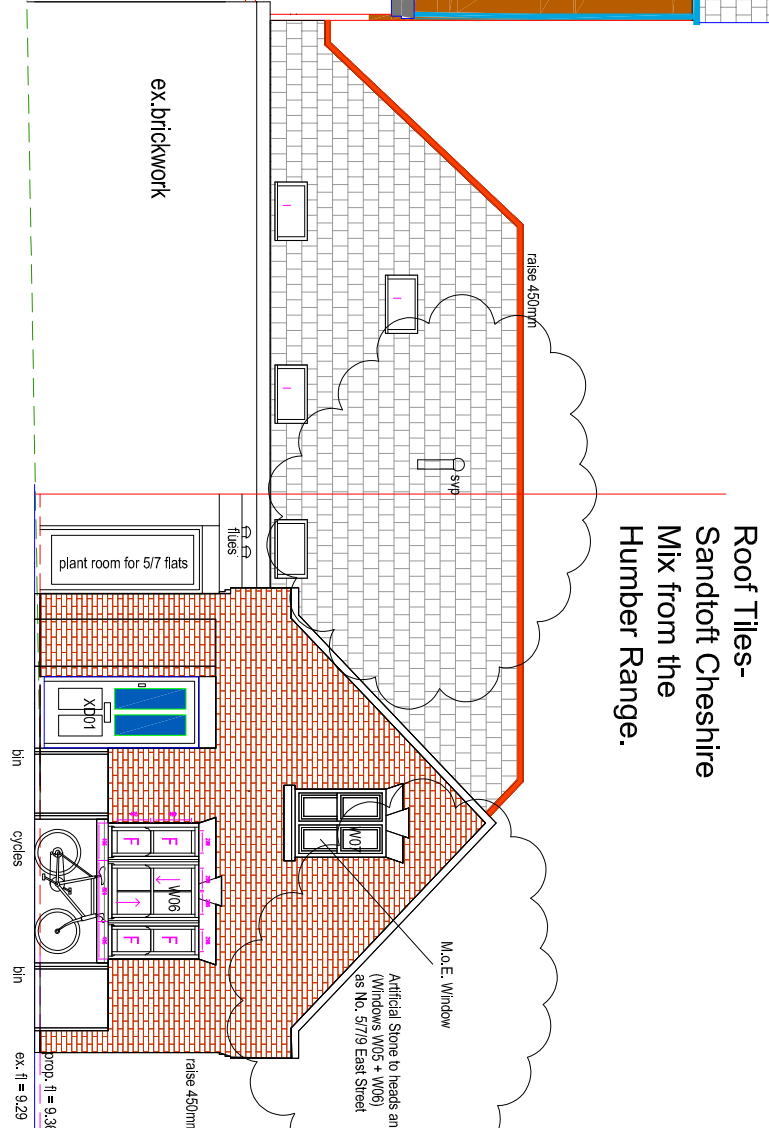

Proposed East Elevation

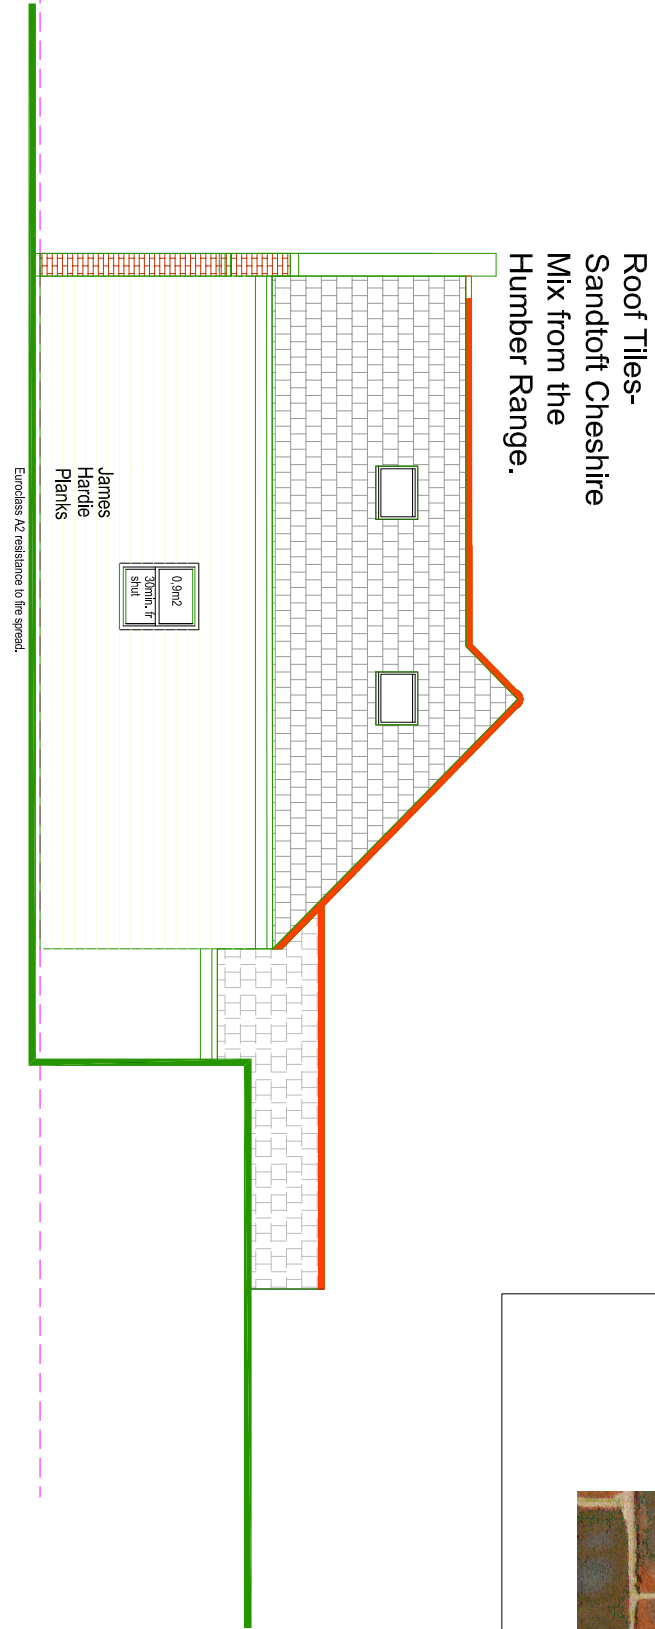

Proposed North Elevation-Outbuildings

Proposed Materials - new works

Element	
Roof	Roof tiles - Sandloft Cheshire Mix from the Humber Range
Walls	Michelmersh bricks, Hampshire Stock range - Red Multi ATR, to match adjacent developments. James Hardie planks (textured) to northwest elevations - Colour Charcoal to match ex. developments
New Windows	Bereco timber windows to East Elevation - colour White plus white Topline/Ecoskins UPVC

Proposed Materials - existing building (Golden Slots)


Element	
Roof	As existing
Walls	As existing
Existing Windows	Repaired as necessary and repainted in accordance with Method Statement
New Vent Gille	Manrose Gills or similar 266mmx266mm - colour Black




New Vent Gills - Model 1152B




Bereco Windows

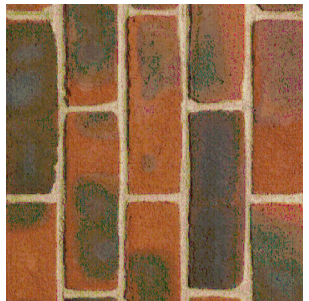

Michelmersh Bricks

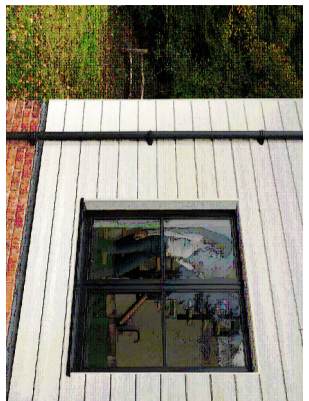

James Hardie Planks - Charcoal

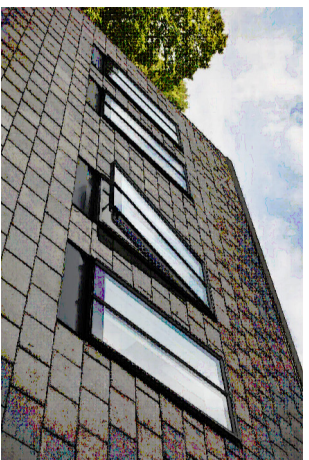

Velux Rooflights

