




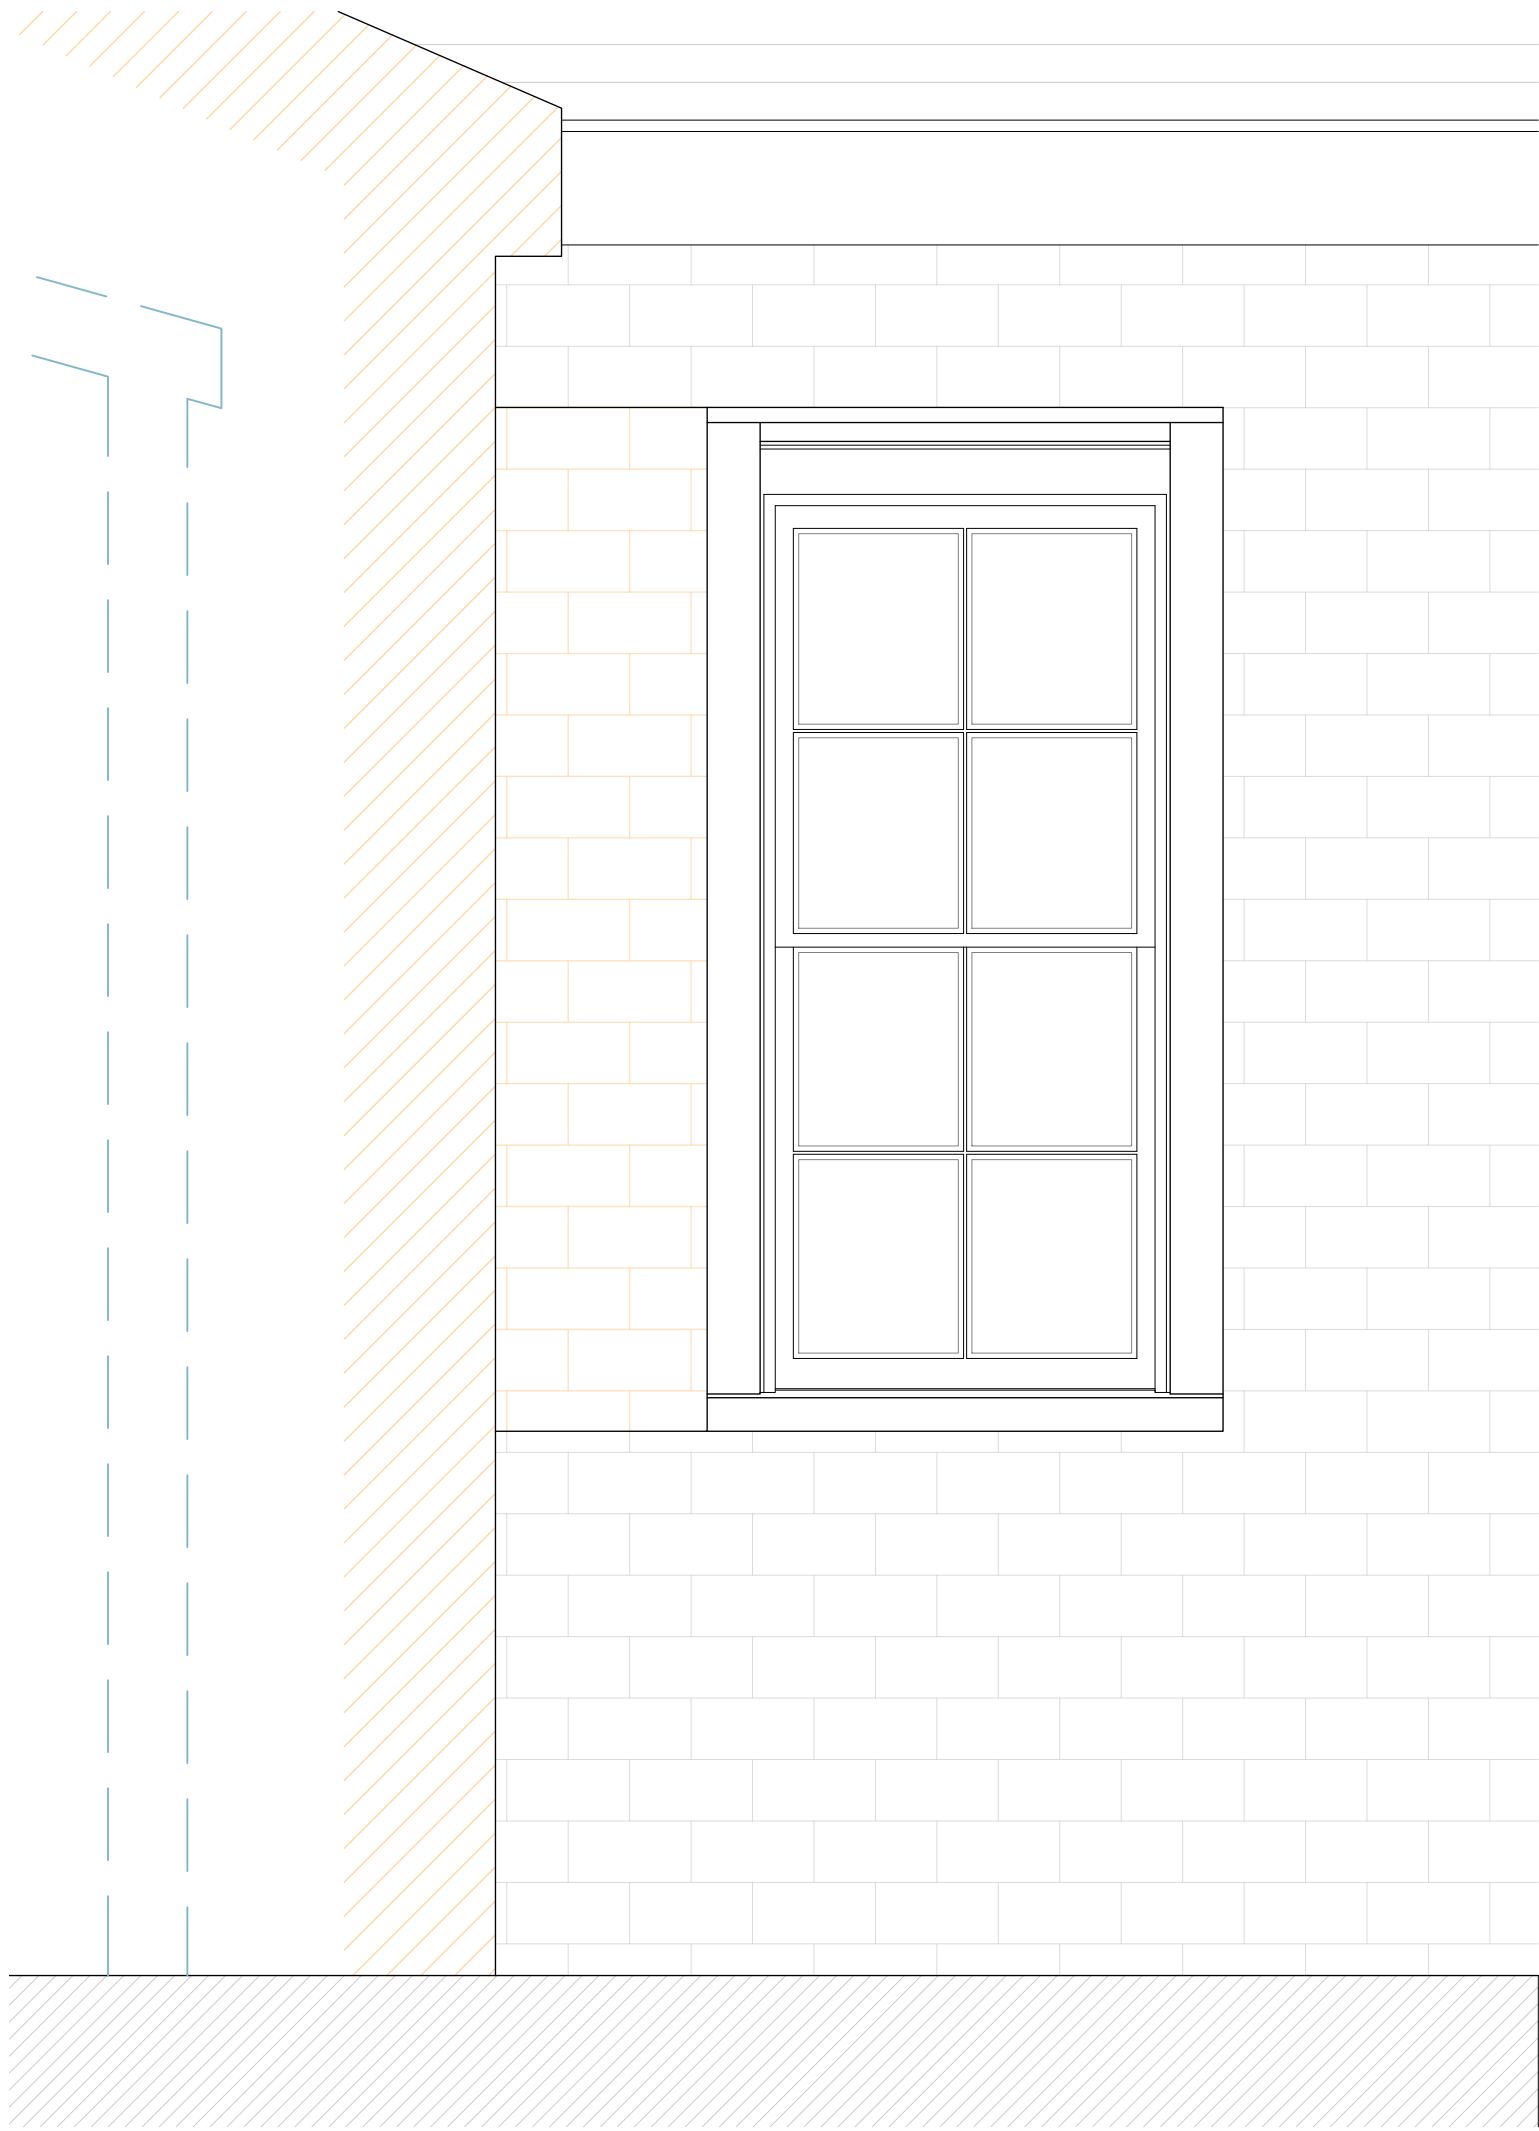


ELEVATION

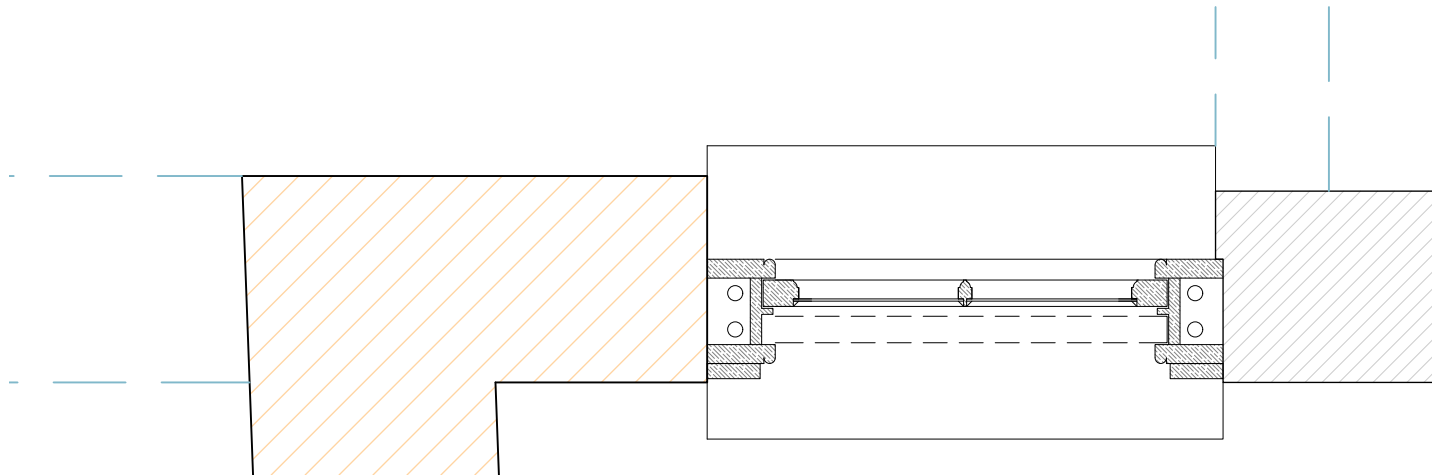


PLAN  
PROPOSED WINDOW DETAILS 1:10

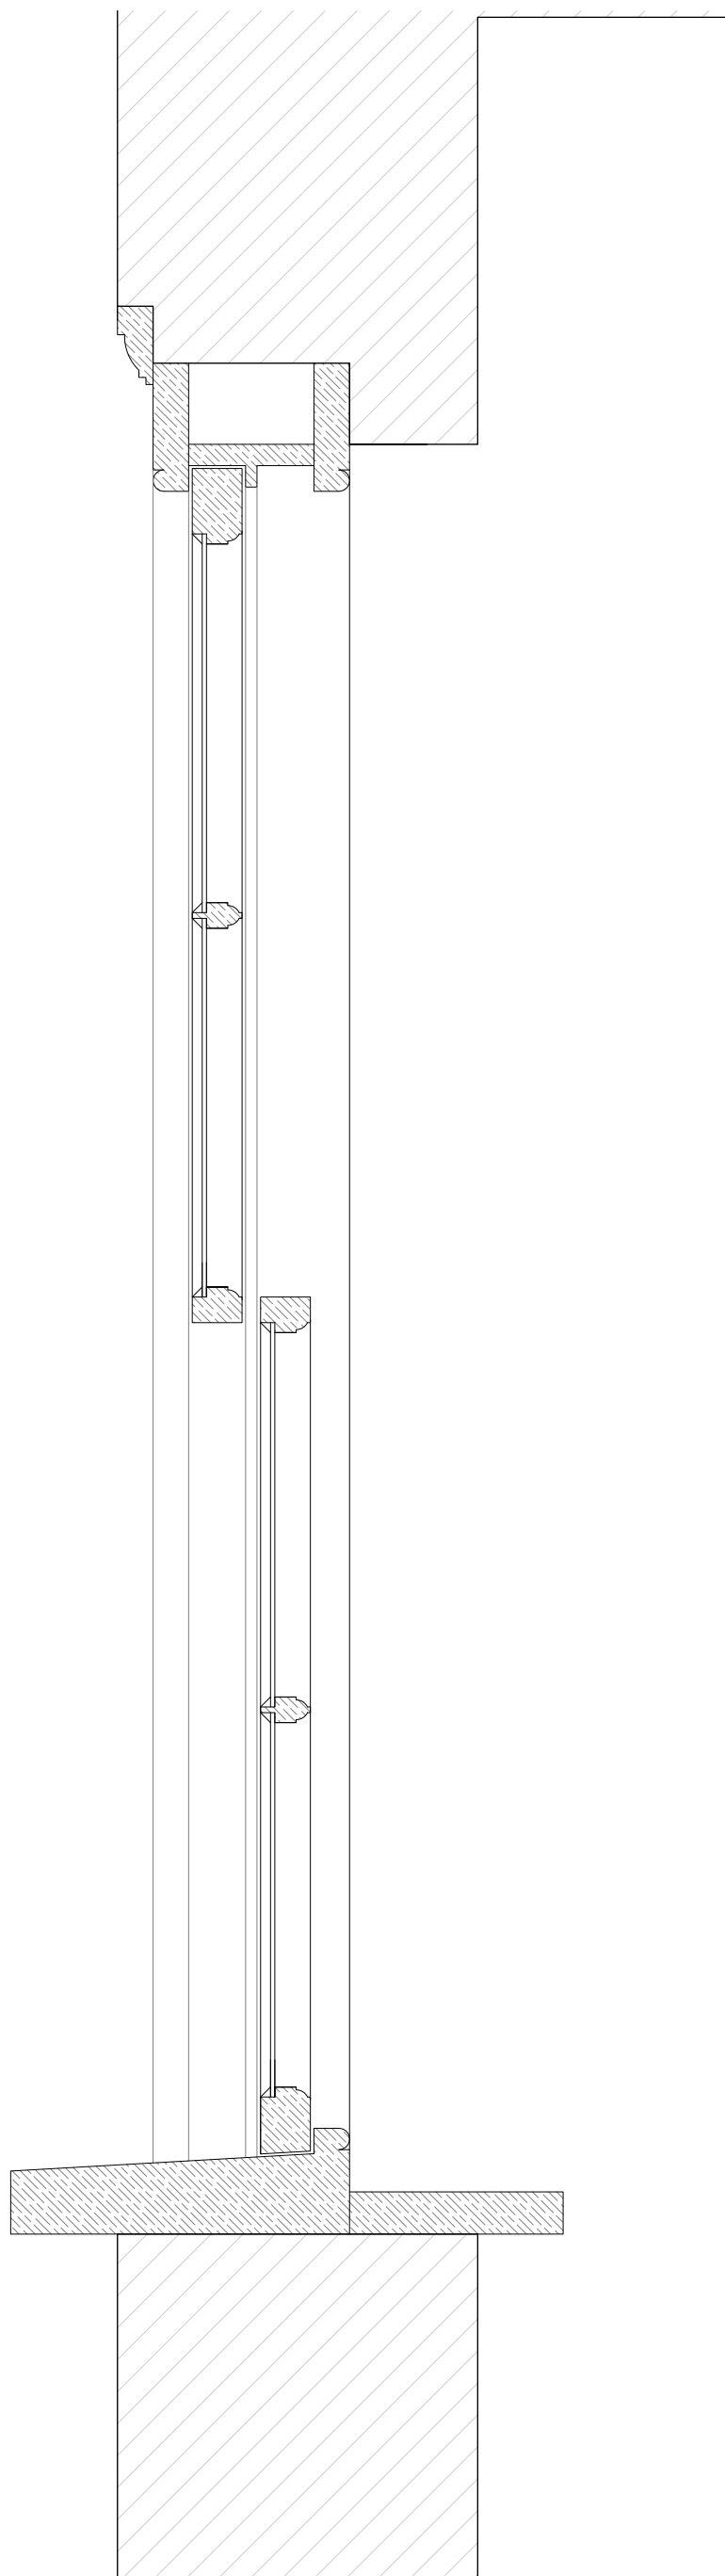

SECTION I:5

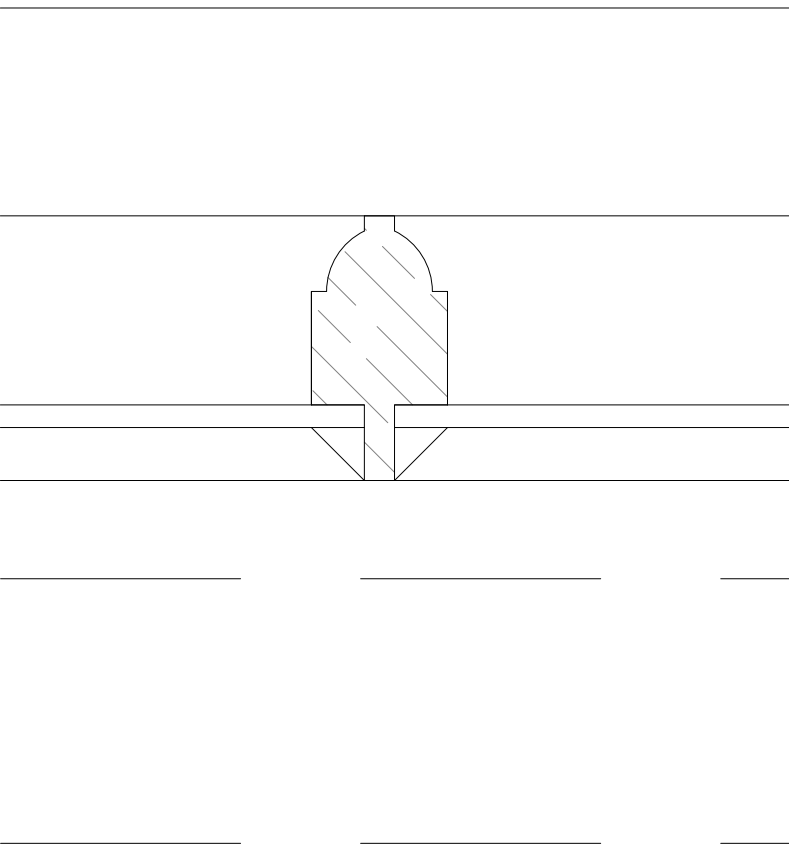

GLAZING BAR DETAIL 1:1

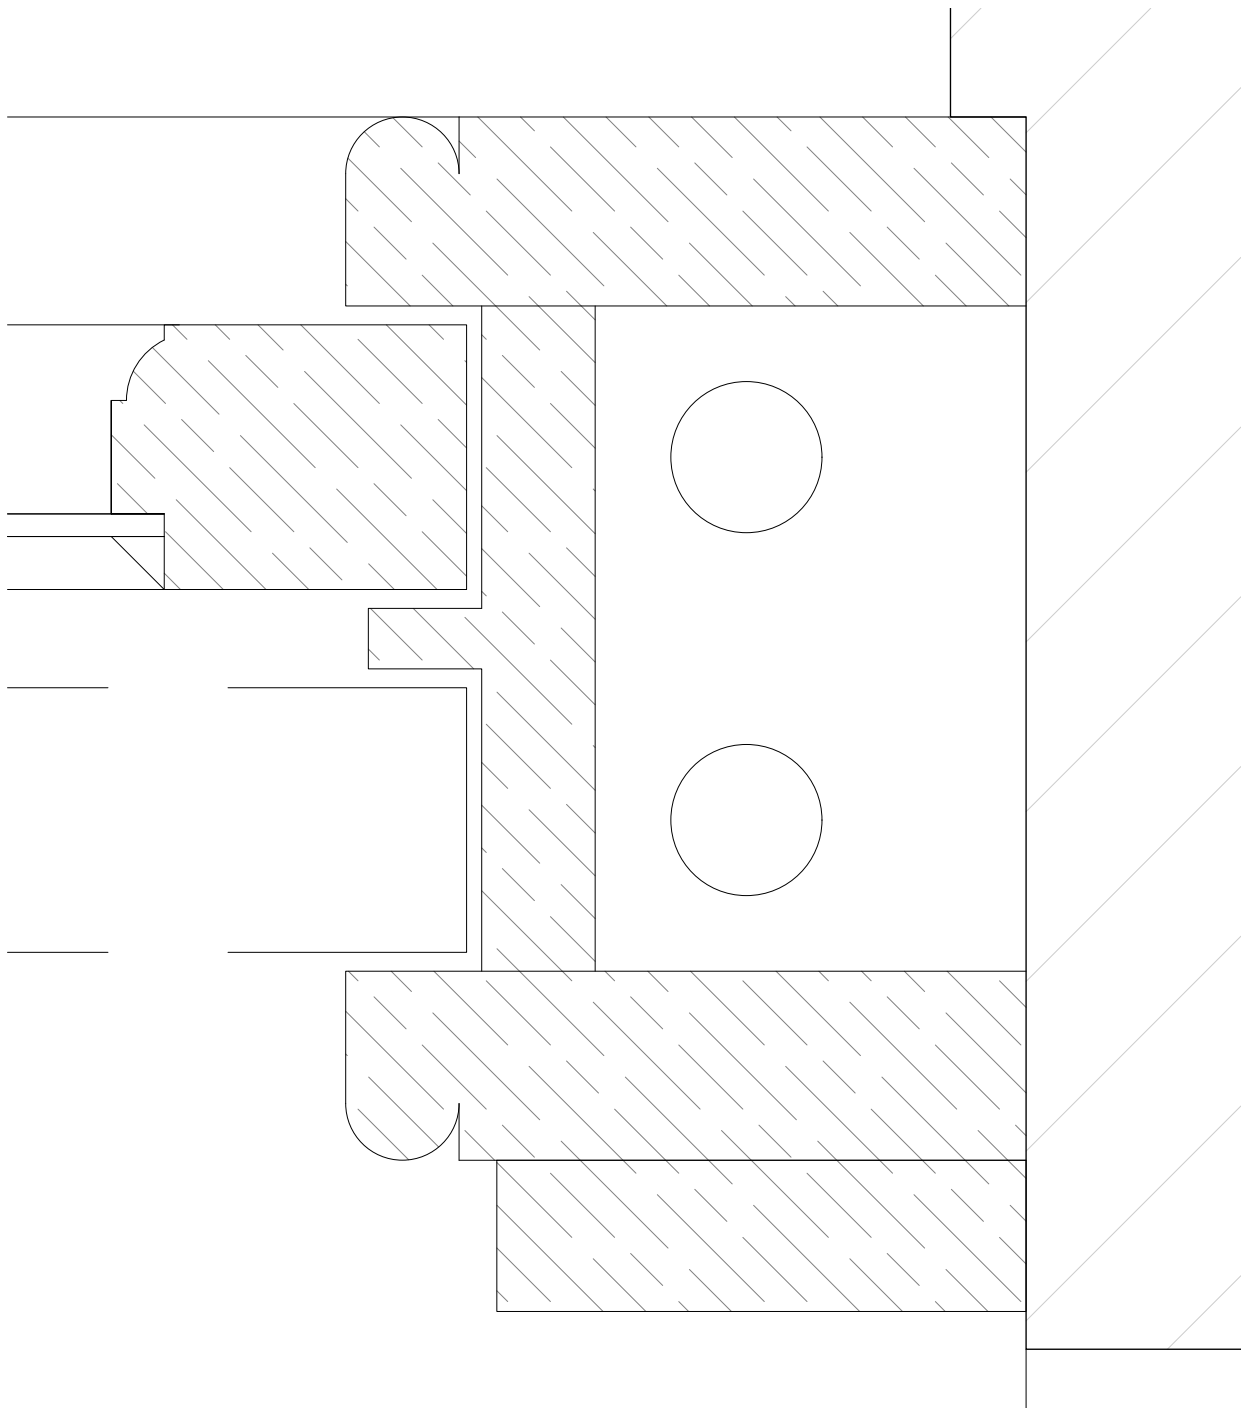

SASH & BOX DETAIL 1:1

Check all dimensions on site prior to commencement of work.  
Do not scale from this drawing except for planning purposes.

This drawing is the © copyright of  
**VALLIS & HALL**  
CONSERVATION ARCHITECTS  
This drawing has been produced for **Abbas Visanji** for the project **Magnolia House** and is submitted as part of the **Planning & LBC Discharge of Conditions** and is not intended for use by any other person or for any other purpose.

Notes -



**VALLIS & HALL**  
CONSERVATION ARCHITECTS  
*Incorporating Jane Jones-Warner Associates*

Middle Barn  
Oak Lane  
Chichester  
PO20 7FD

**RIBA**   
Chartered Practice

T : 01243 767151  
E : mail@vallisandhall.com  
W : www.vallisandhall.com

| Revisions |             |      |       |
|-----------|-------------|------|-------|
| Rev       | Description | Date | Drawn |
|           |             |      |       |
|           |             |      |       |
Project:  
**Magnolia House, Havant  
PO9 1AA**

Drawing Title:  
**As Proposed  
Timber Sash Window Details**

Scale:  
1:1 at A1  
1:5 at A1  
1:10 at A1

Issue Date:  
**22/08/2024**

Drawing No.  
**692/PL151**

Revision.  
-

Drawn By:  
**AH**