



NORTH

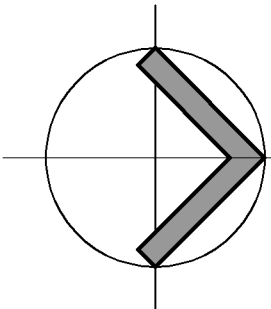


LOCATION PLAN
SCALE 1:1250

Ordnance Survey © Crown Copyright 2024. All rights reserved.
Licence Number 100022432

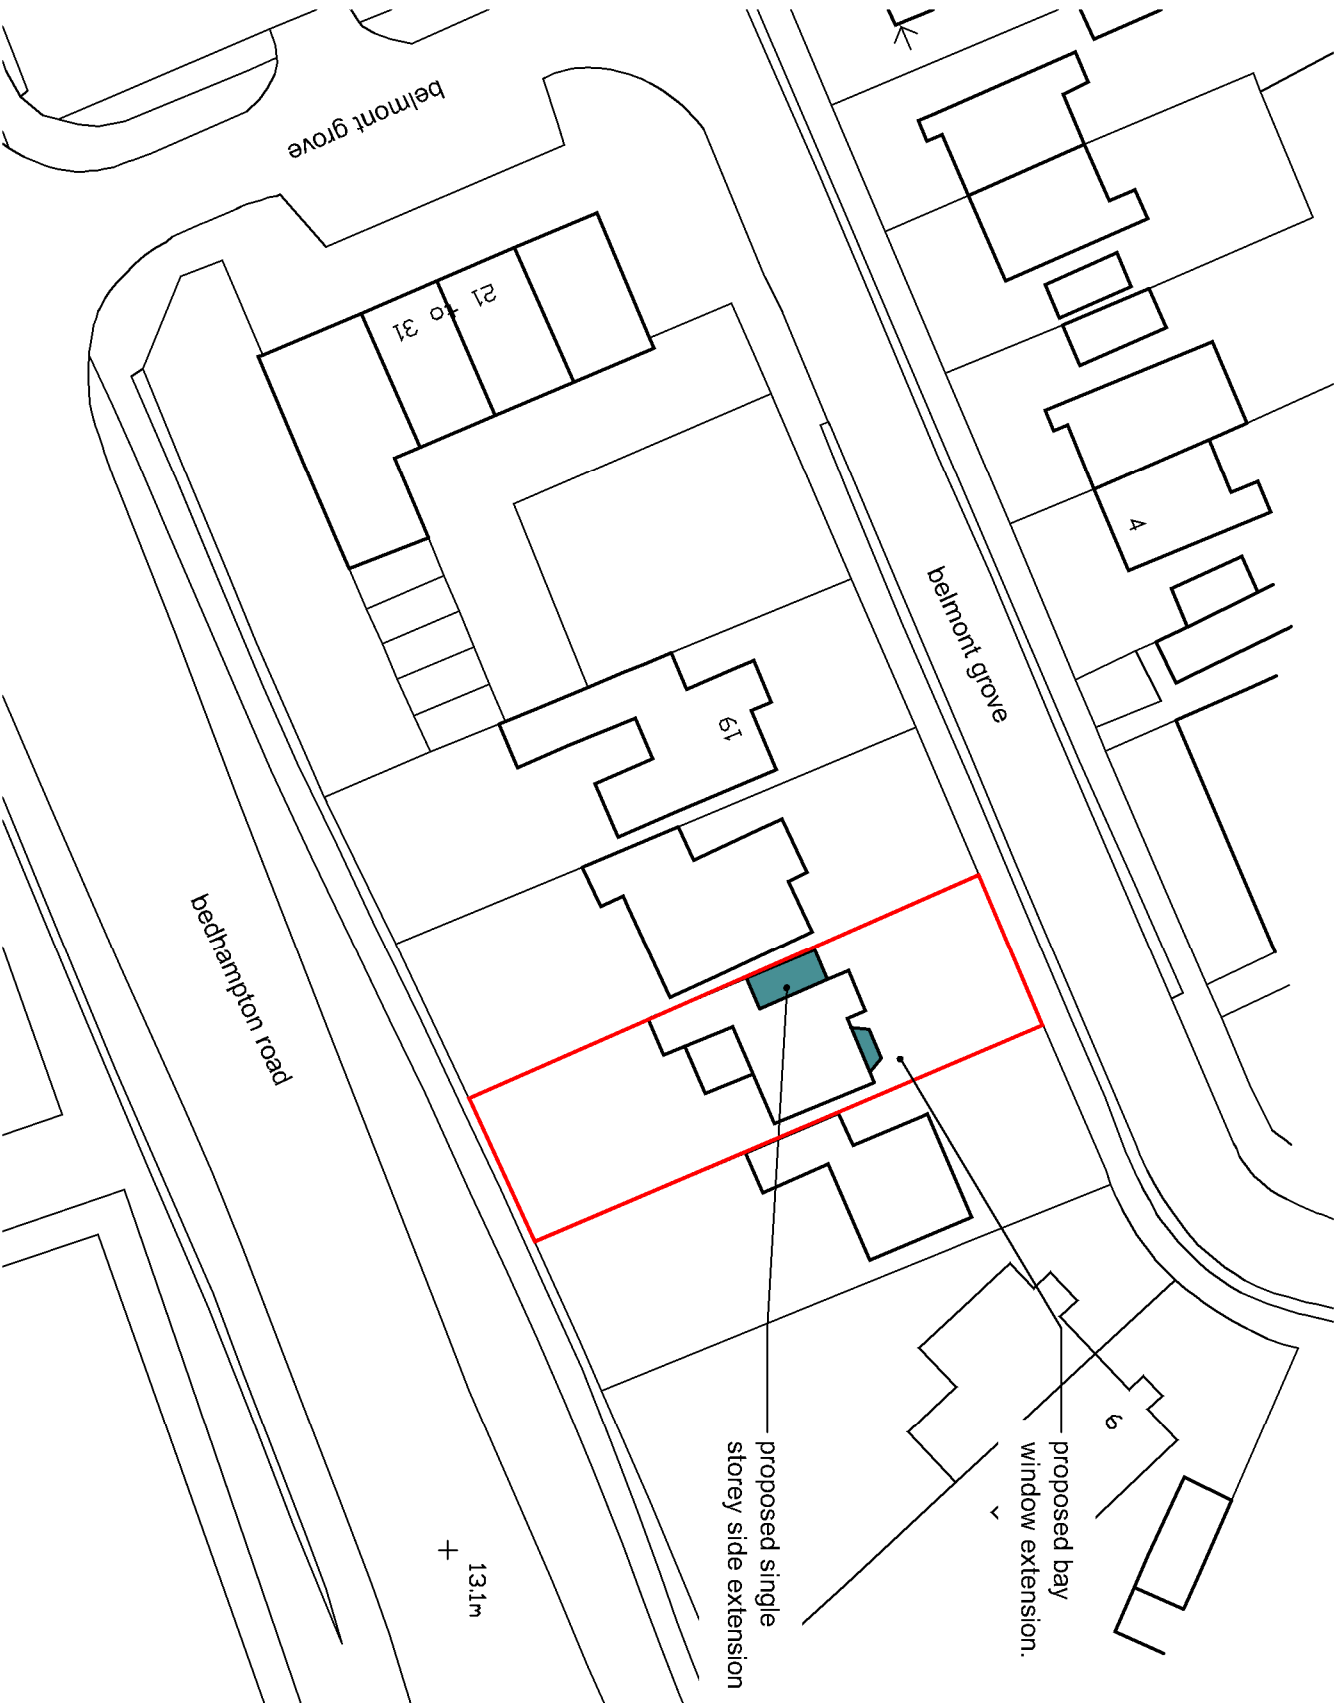

BLOCK PLAN
SCALE 1:500

Note:
Do not Scale from this Drawing (except for planning approval).
All dimensions are in millimetres and to be checked on site.
All Dimensions relating to subcontractors or suppliers work
must be checked and agreed between the main contractor and
the sub-contractors and suppliers.

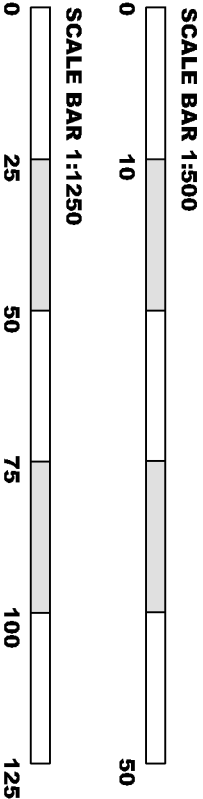

DRAWING TITLE -		DATE -	SCALE -	
PLANNING APPLICATION -		Oct 2024	1:1250 & 1:500 @ A3	
LOCATION & BLOCK PLAN		DRN -	CHK -	DRAWING REF -
CLIENT -		gp	-	24259 PL312
Mr & Mrs Hooper, 15 Belmont Grove, Bedhampton.			Rev	-
grp architectural design				
t. 07747 011252 e. gavin.pager77@gmail.com				