



Proposed Elevations

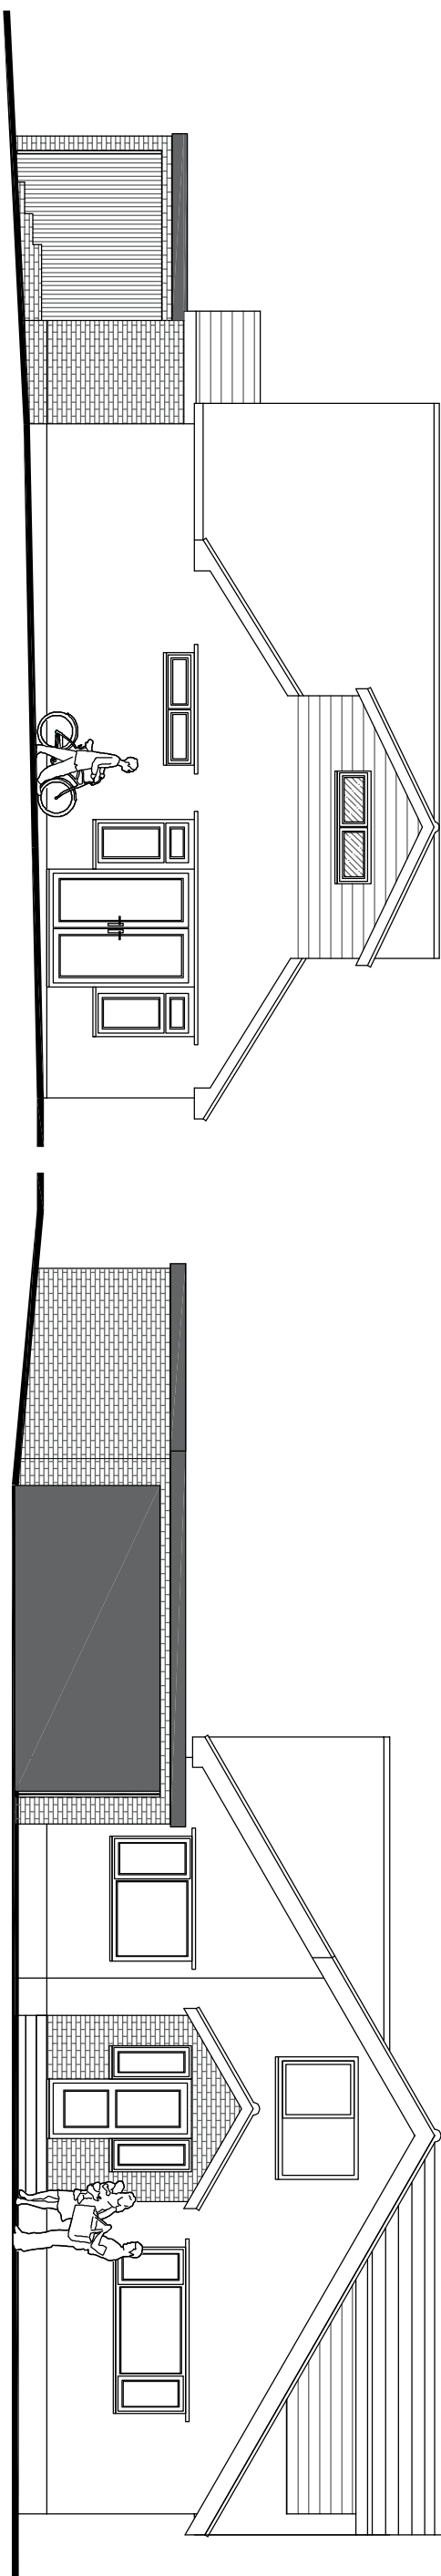


Proposed South West Elevation


Proposed North West Elevation

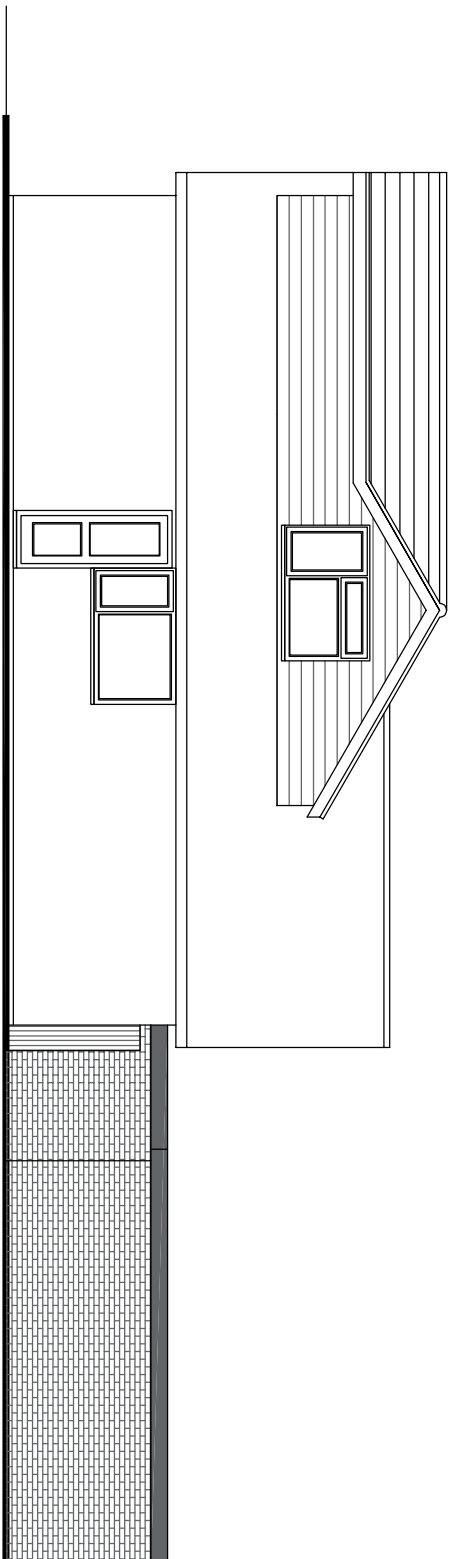



Proposed South East Elevation

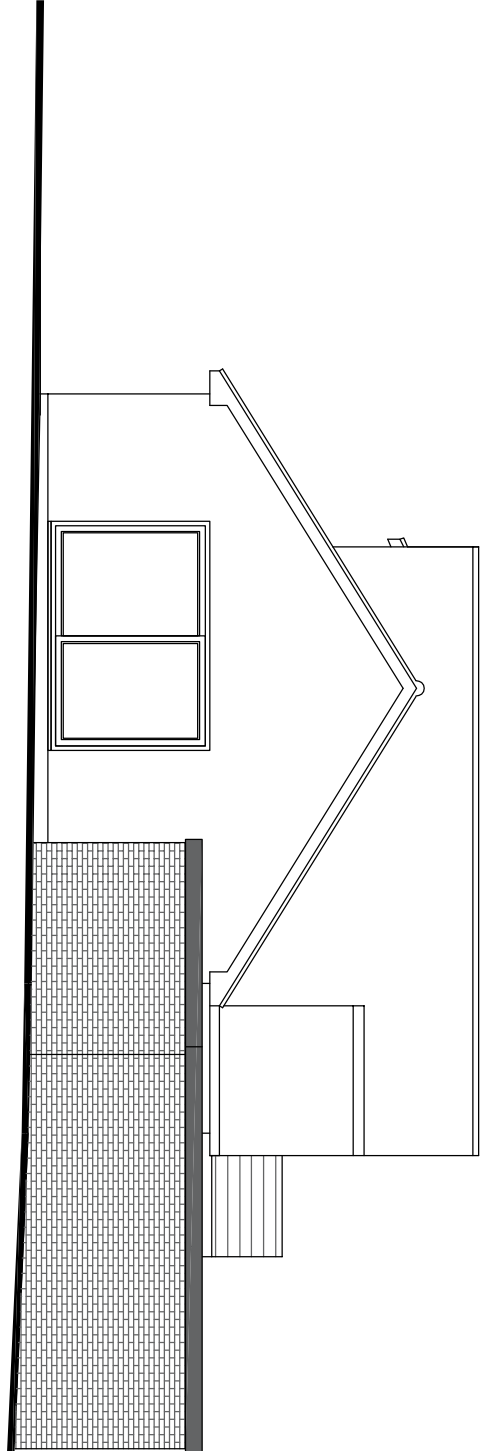

Proposed North East Elevation

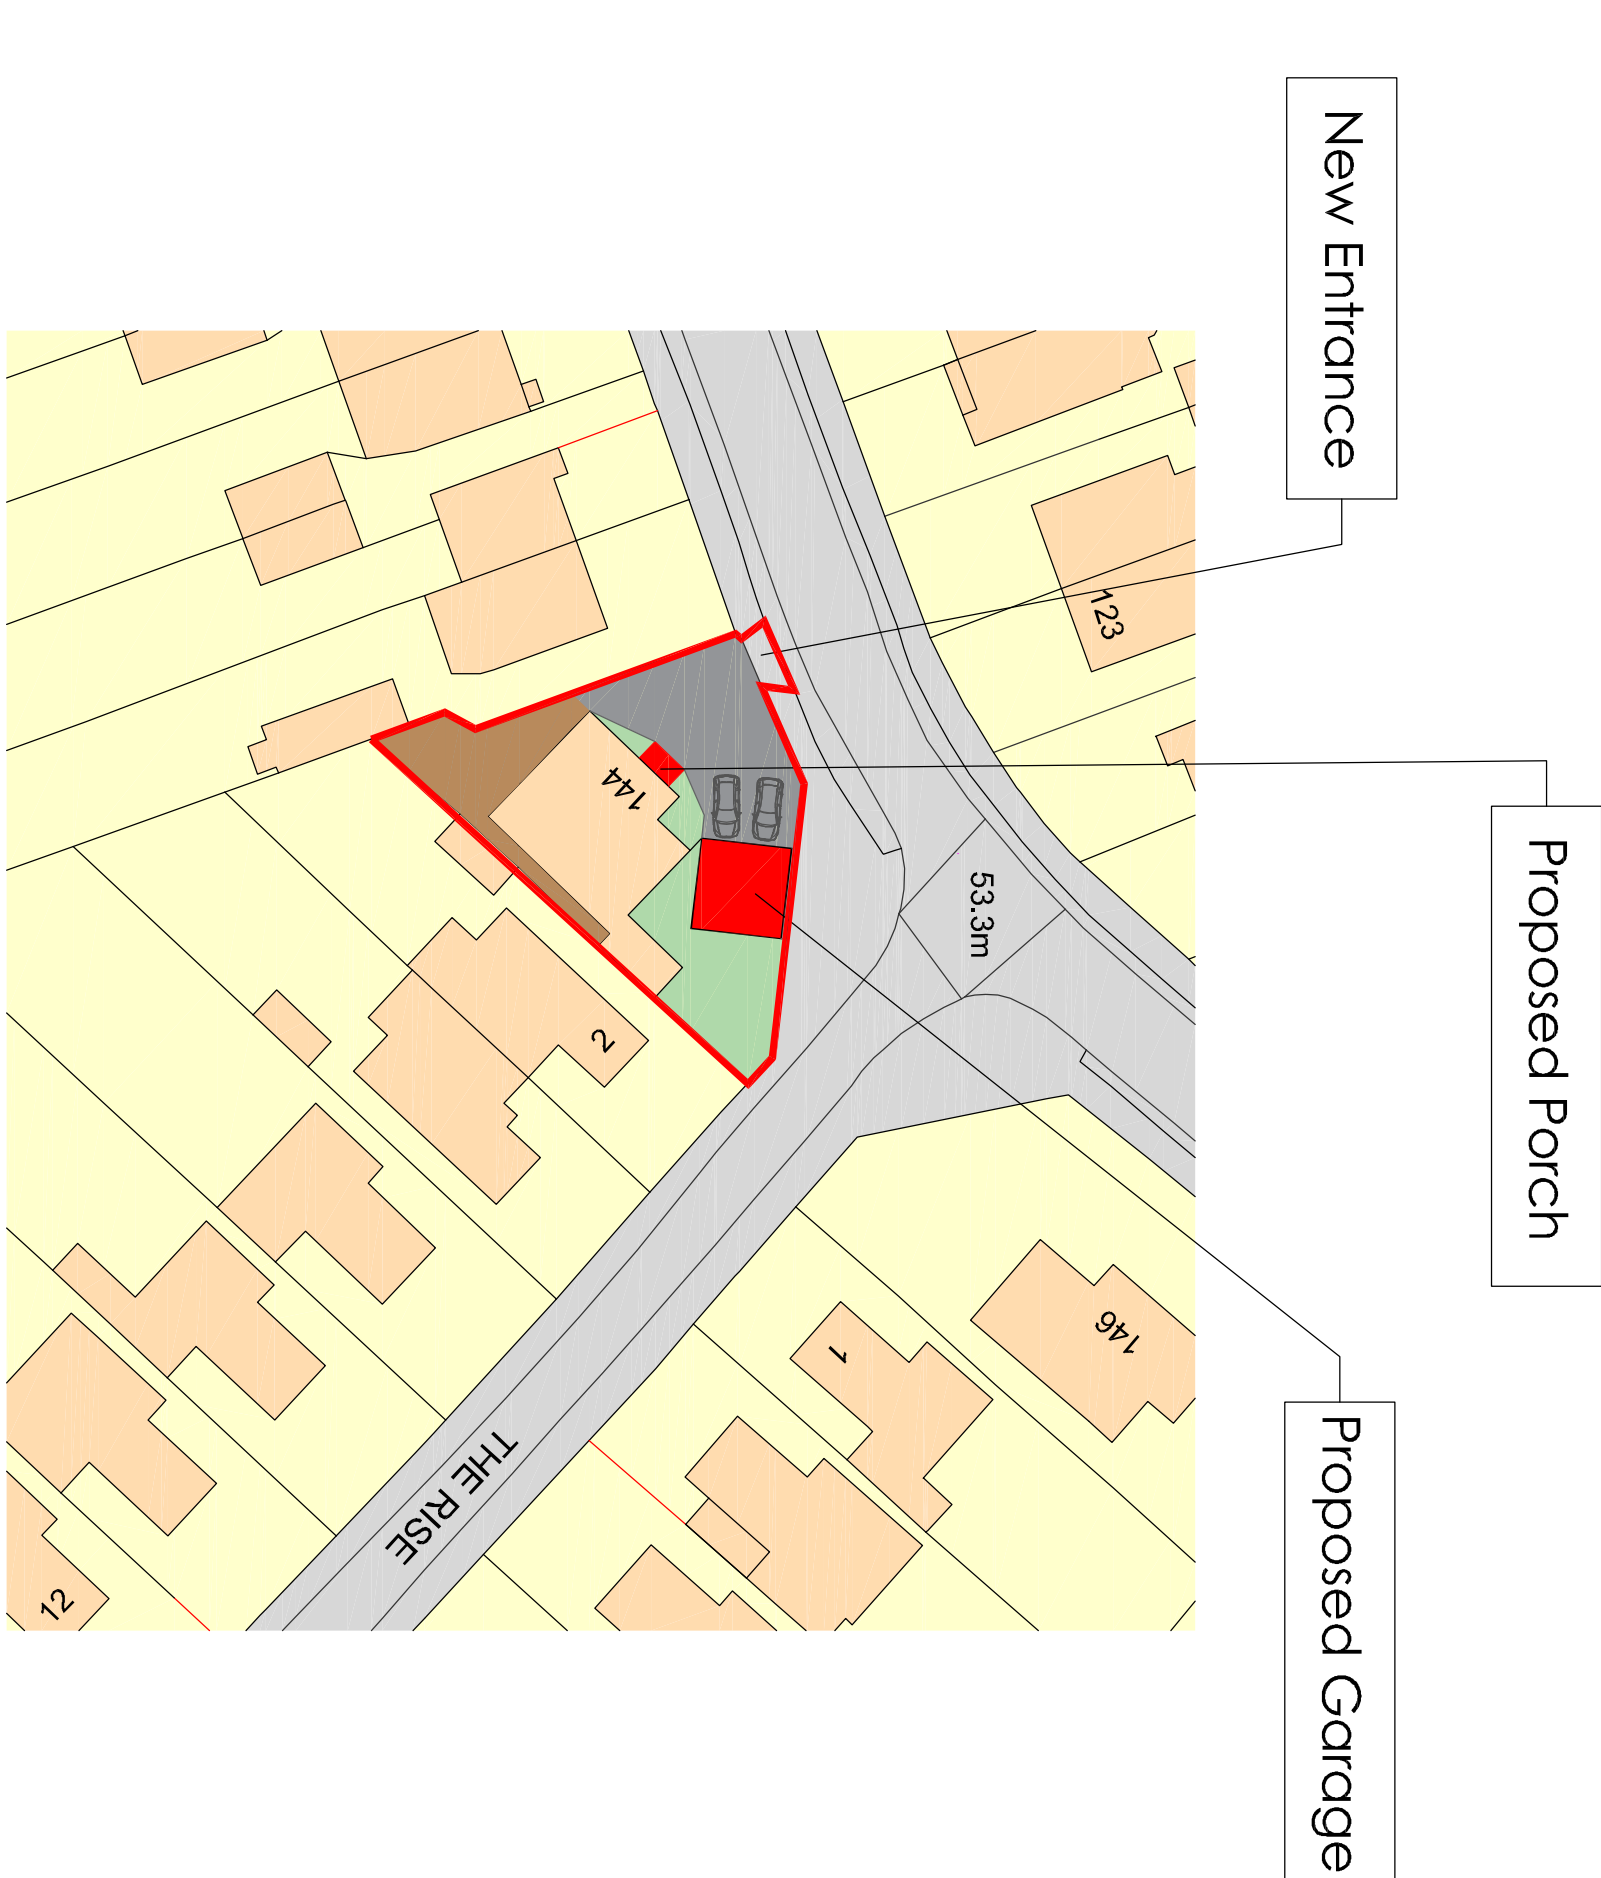


Ordnance Survey, (c) Crown Copyright 2024.
All rights reserved. Licence number 100022432

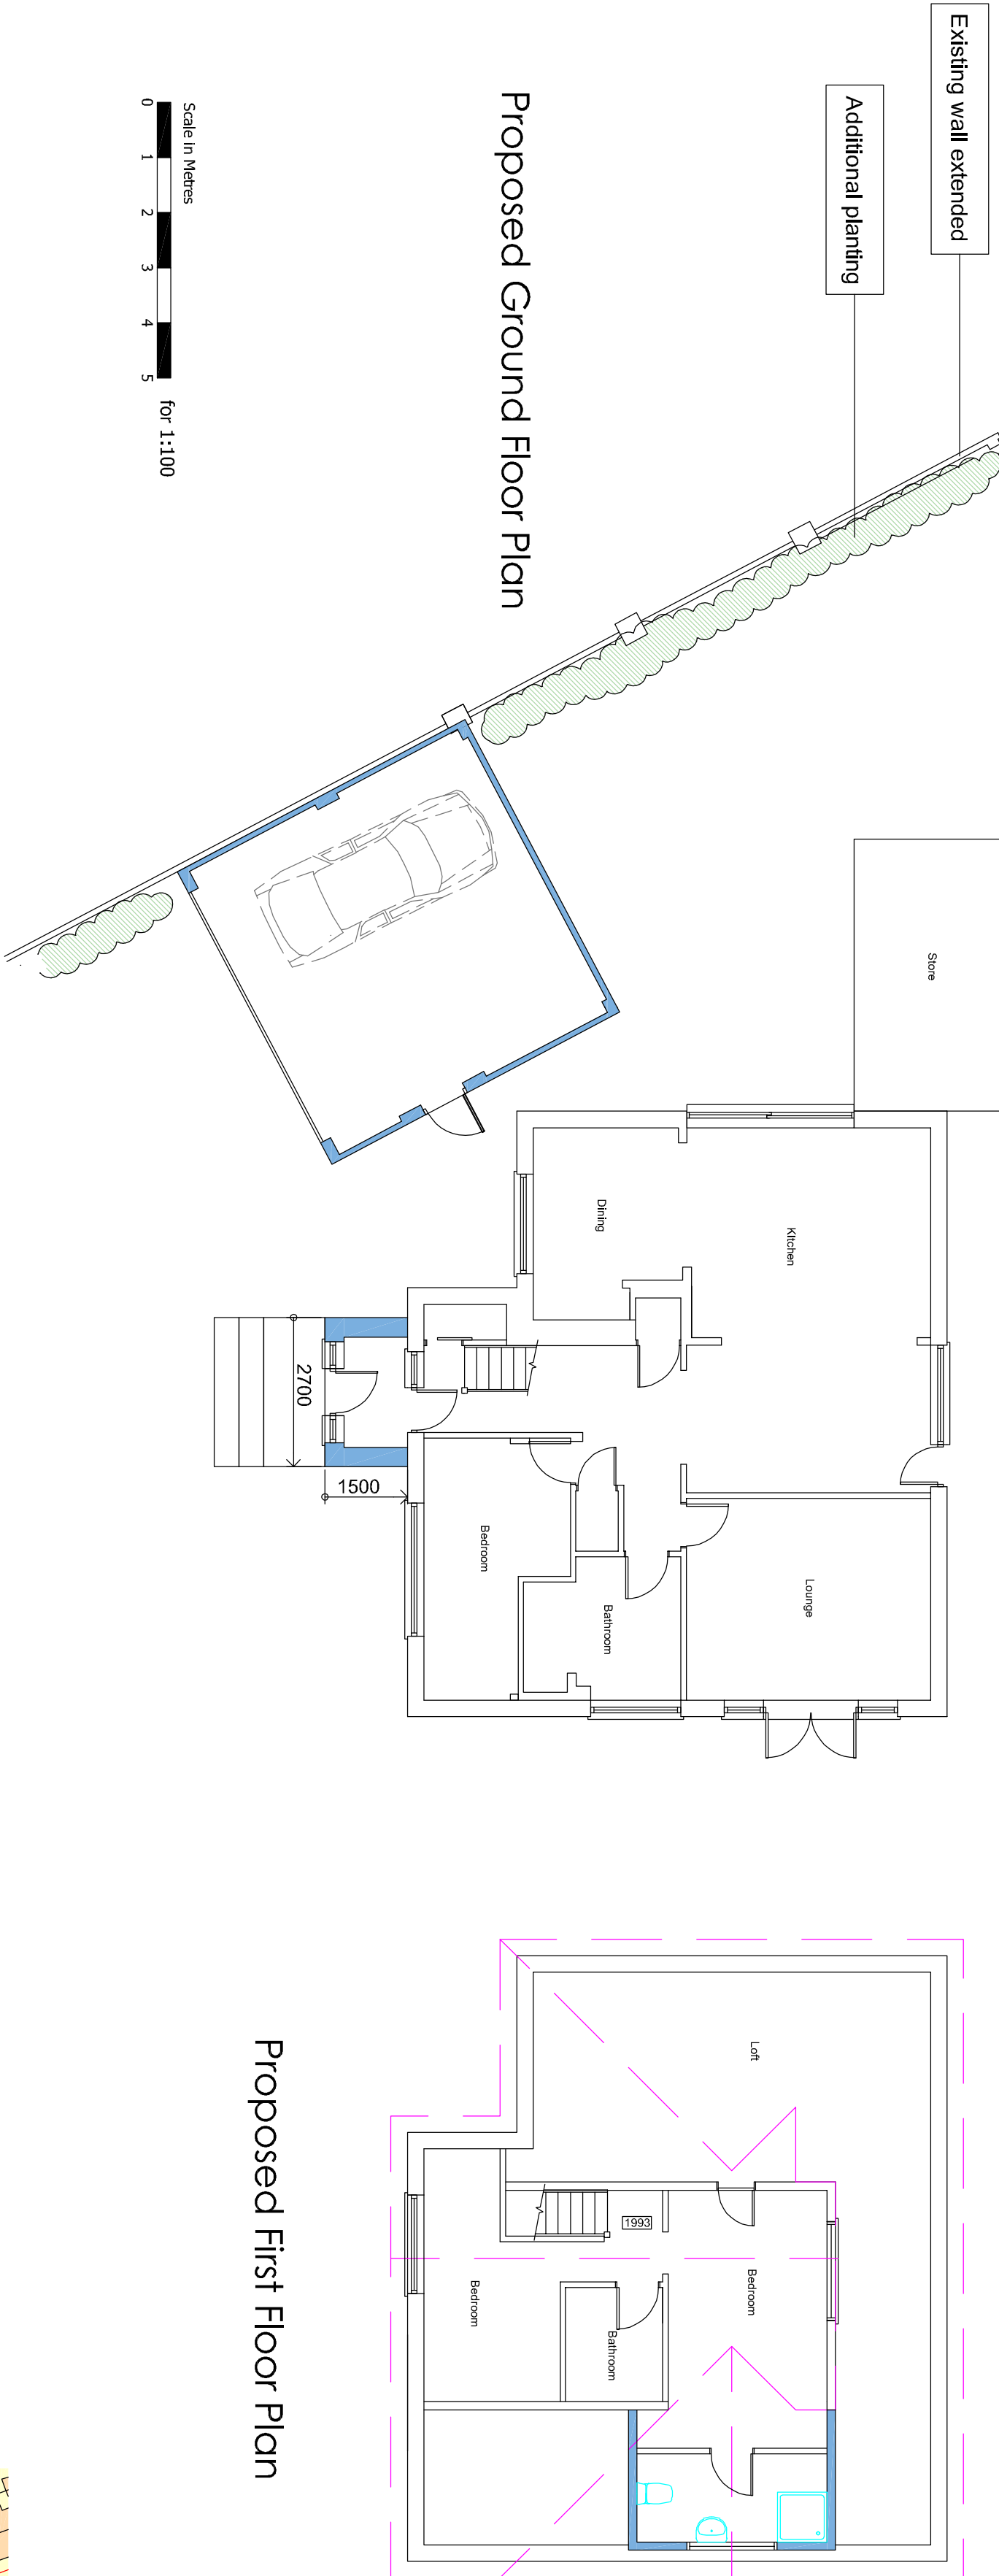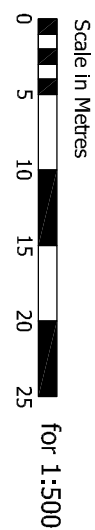

Proposed Ground Floor Plan

Proposed First Floor Plan

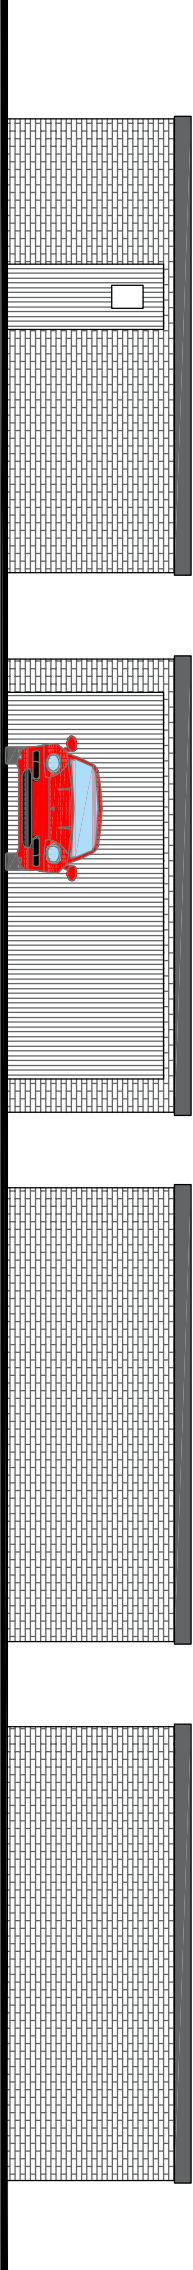

Proposed Garage Elevations

