




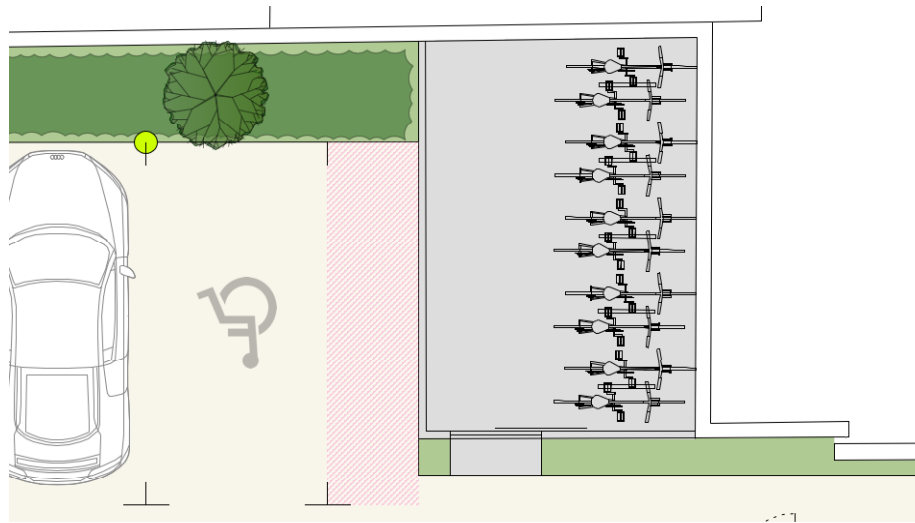

**PROPOSED BIKE STORE - FLOOR PLAN** (10 BIKES)

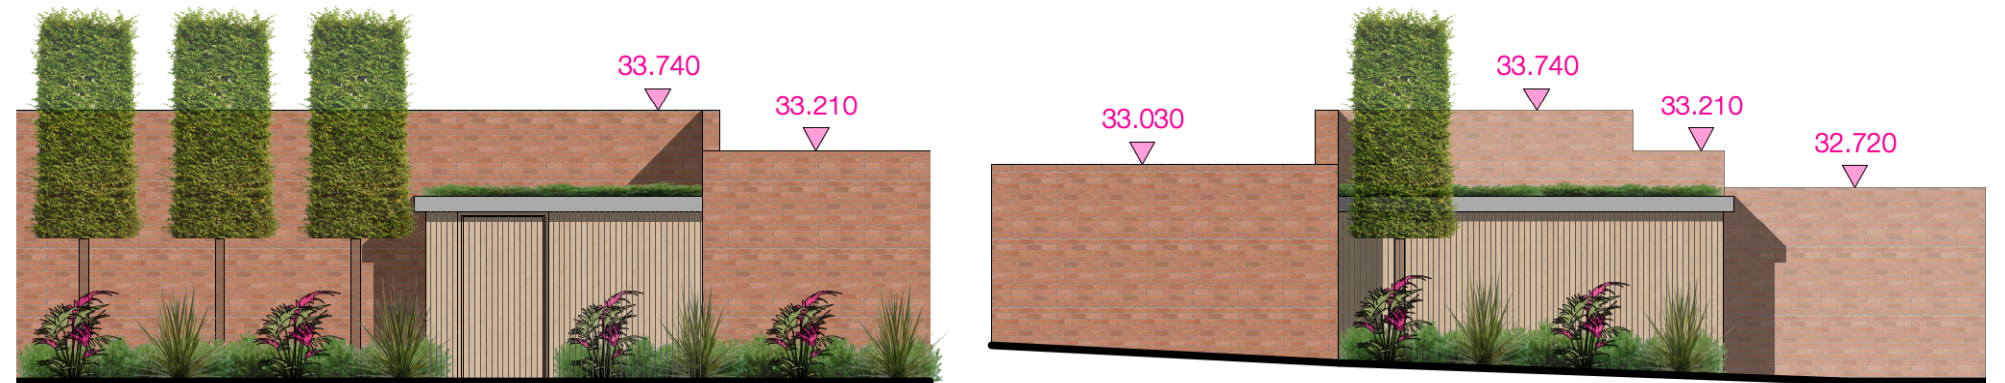

**PROPOSED BIKE STORE - ELEVATIONS**

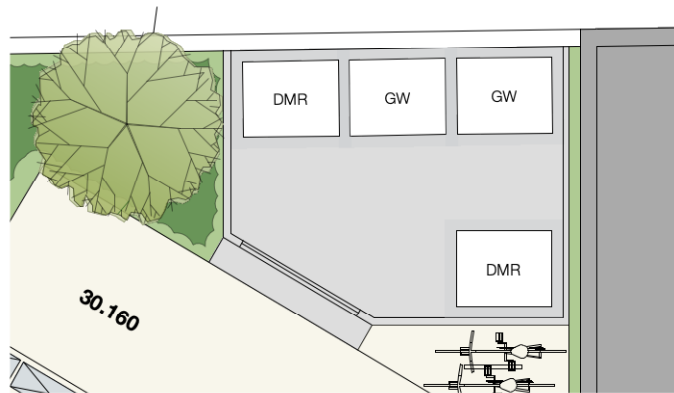

**PROPOSED BINS STORE - FLOOR PLAN**

\*NOTE BINS TO BE COLLECTED ON A WEEKLY BASIS BY PRIVATE COLLECTION. COLLECTION TO THE SITE TO BE VIA AUTHORISED ACCESS ONLY



**PROPOSED BIN STORE - ELEVATIONS**



EXISTING BOUNDARY, GARAGE WALLS TO BE RETAINED

0 1 2 3 4 5 10m