
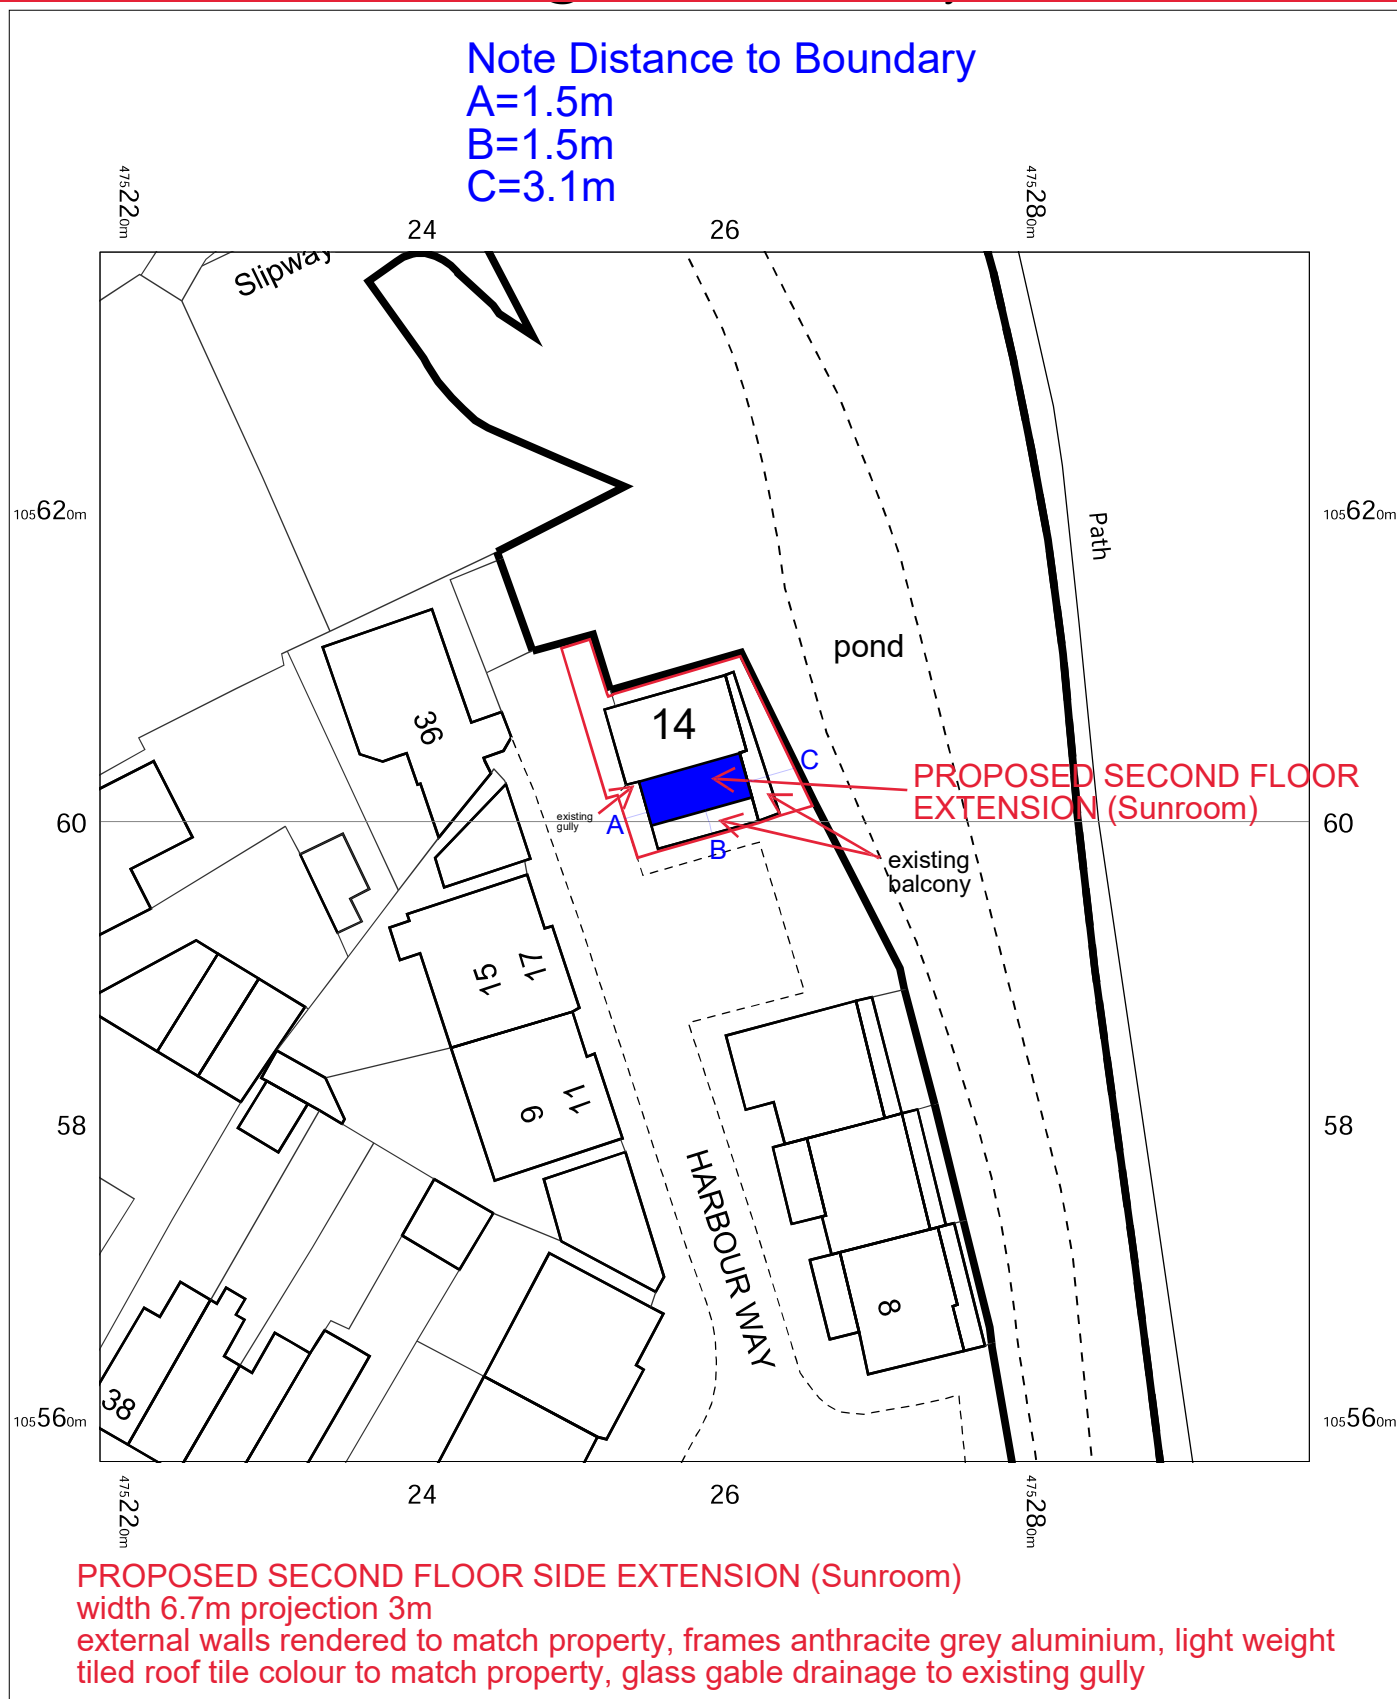


OS MasterMap 1250/2500/10000 scale
Thursday, November 21, 2024, ID: CM-01195684
www.centremapslive.co.uk

1:500 scale print at A4, Centre: 475259 E, 105598 N

©Crown Copyright Ordnance Survey. Licence no.
AC0000849896

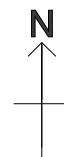

FOR A BETTER POINT OF VIEW