


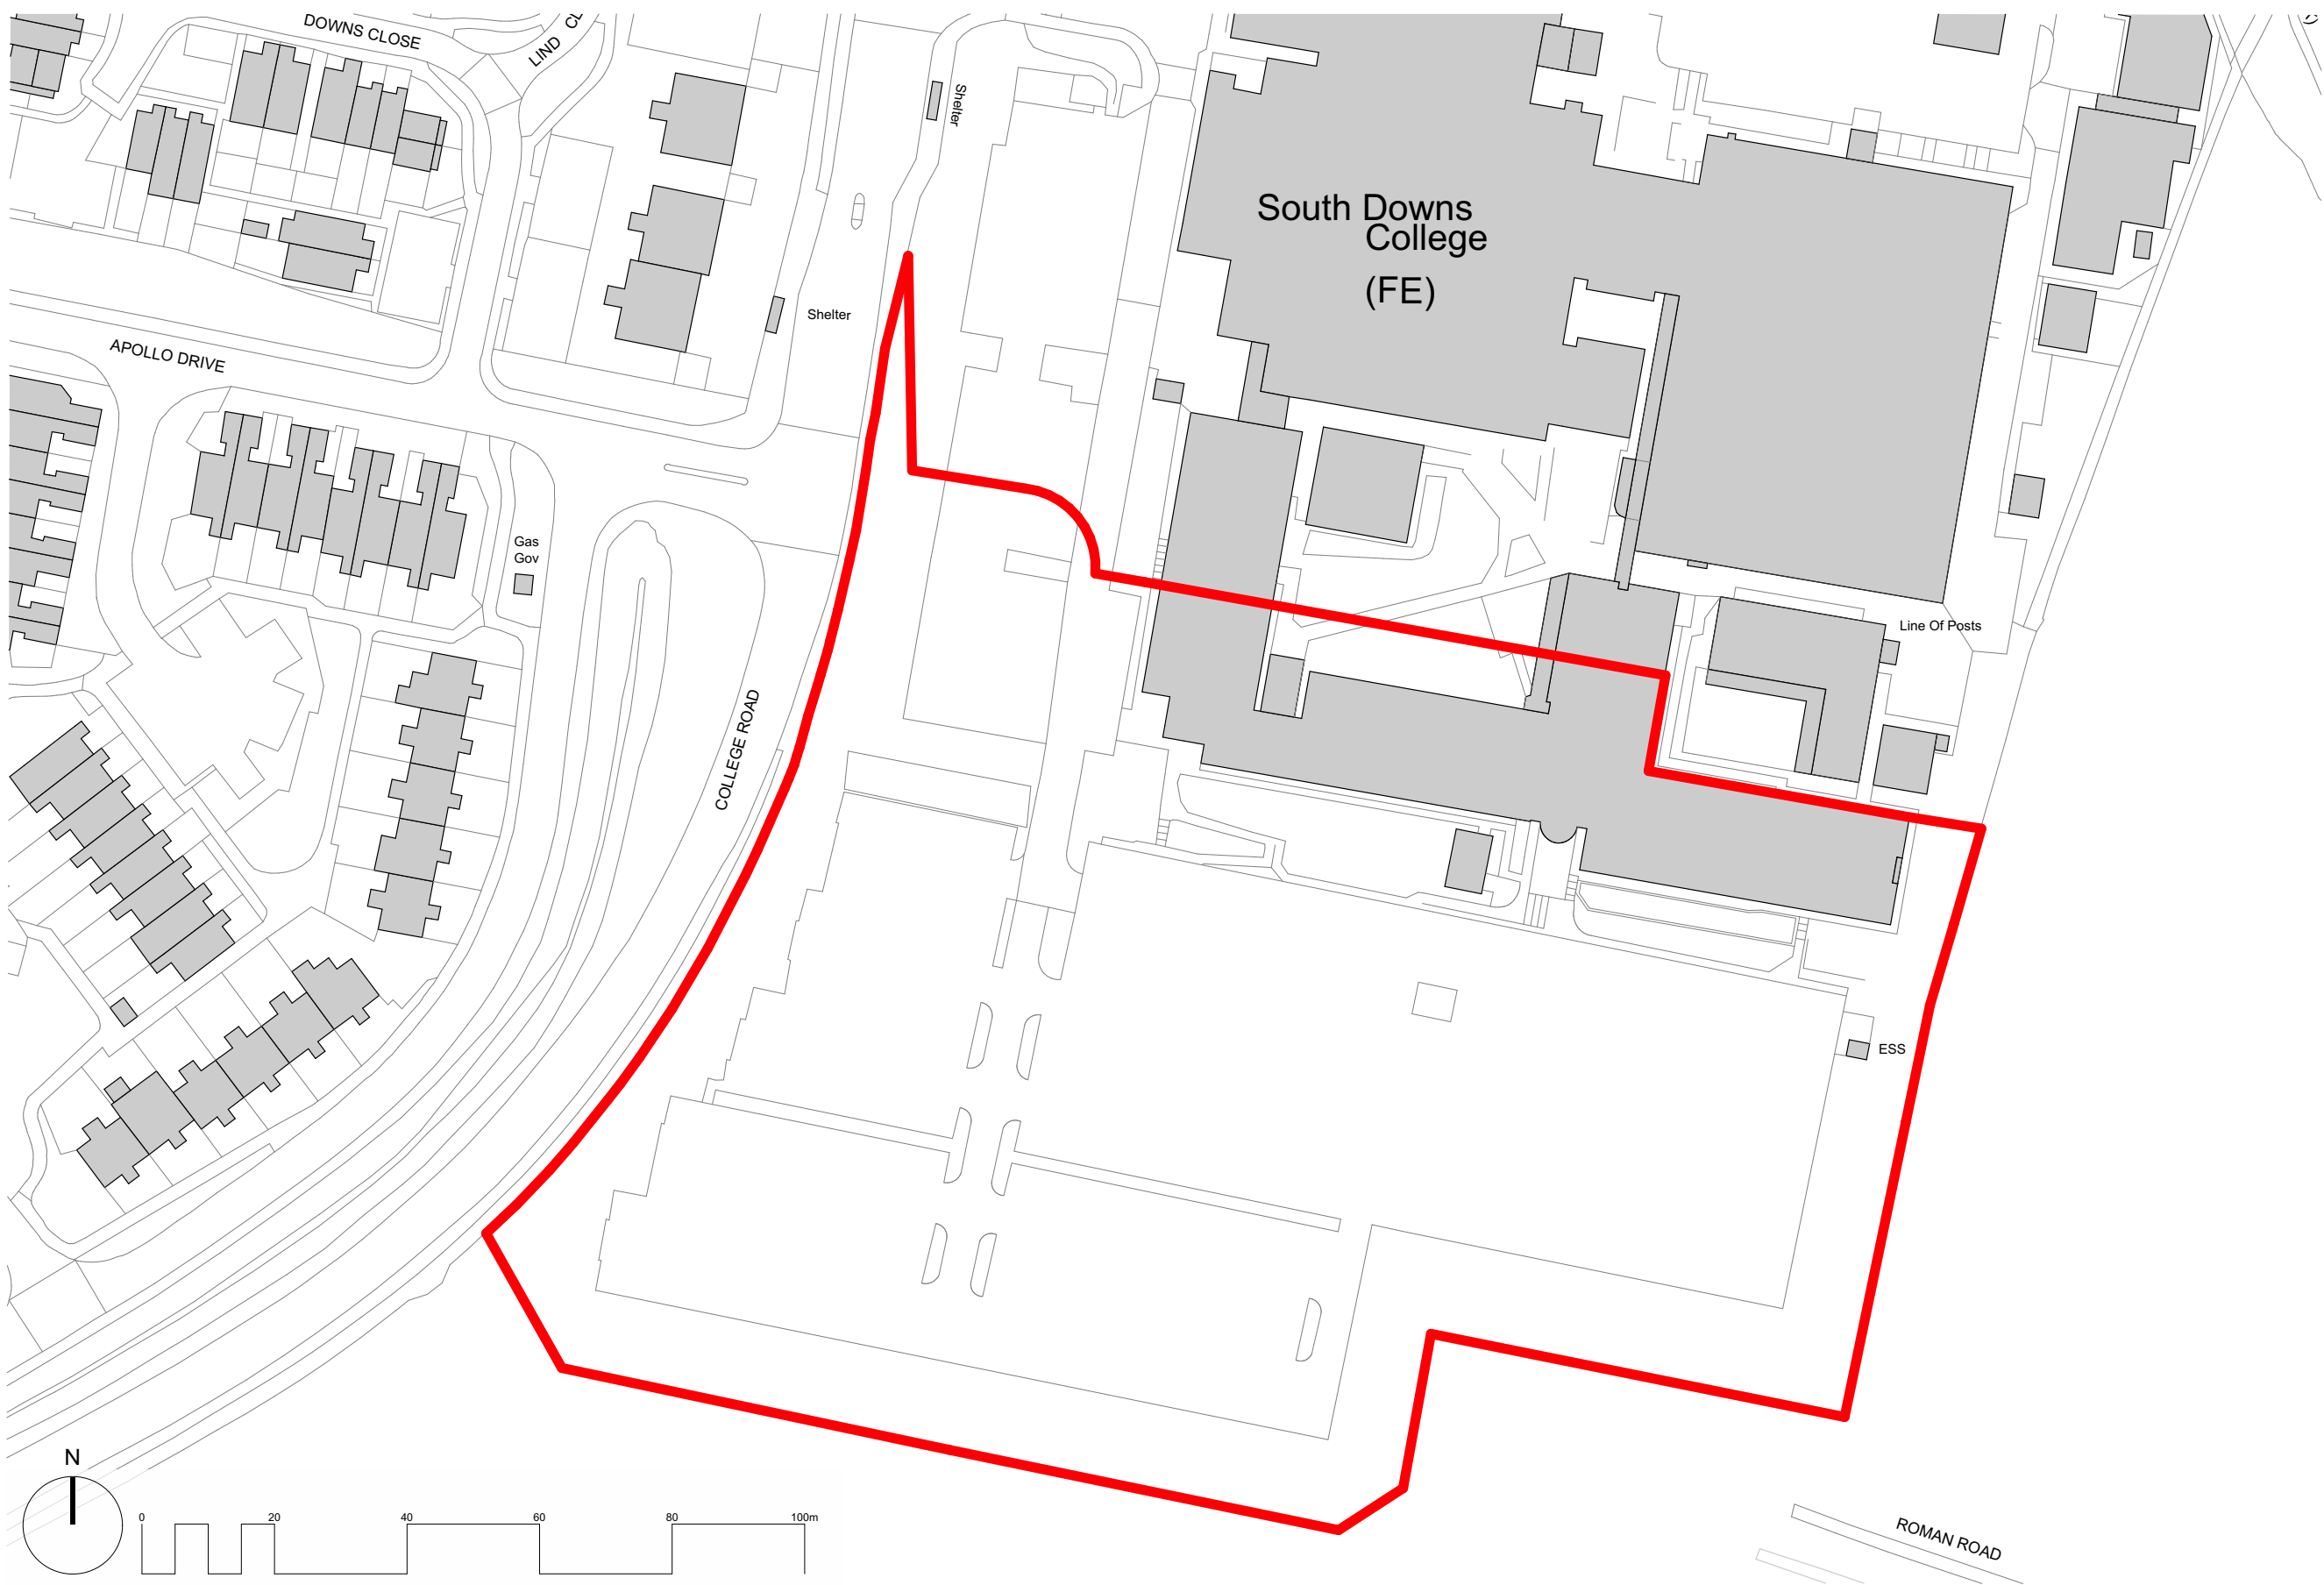

Ordnance Survey © Crown Copyright 2020. All rights reserved. Licence number 100022432

Please Note:

This drawing can only be scaled for planning purposes. Dimensions to be checked on site and any discrepancies are to be highlighted to the Architect prior to construction.

Topographical / Ordnance Survey information shown has been prepared by a third party, HGP accept no responsibility for accuracy or completeness of the survey.

This drawing is to be read in conjunction with all other project drawings, construction notes and / or project specifications including those by other project consultants and specialists. All discrepancies should be reported immediately.

Design subject to detail development / approval. Measurements and accommodation schedules subject to amendments following coordinated input by others. Costings cannot be finalised until approval / confirmation by relevant authorities and client

 Application boundary



04	PLANNING RESUBMISSION	03.02.25	VF	/	CK
03	For Planning	12.03.24	VF	/	CK
02	Drawing scale and paper size amended	28.03.22	VF	/	CK
01	For Planning	18.03.22	VF	/	CC
Rev	Description	Date	DB	CB	

Site Location Plan

PROJECT	JOB NO
Havant College	20.001
SCALE	DATE
1:1000 @ A3	Mar 2024
DRAWN BY/CHECKED BY	REVISION
VF / CC	P4
DWG#	STATUS
20.001.001	For Planning

© HGP Architects Ltd.
Furzehall Farm, Wickham Road
Fareham, Hampshire, PO16 7JH

01329 283 225
email@hgp-architects.co.uk
hgp-architects.co.uk

