


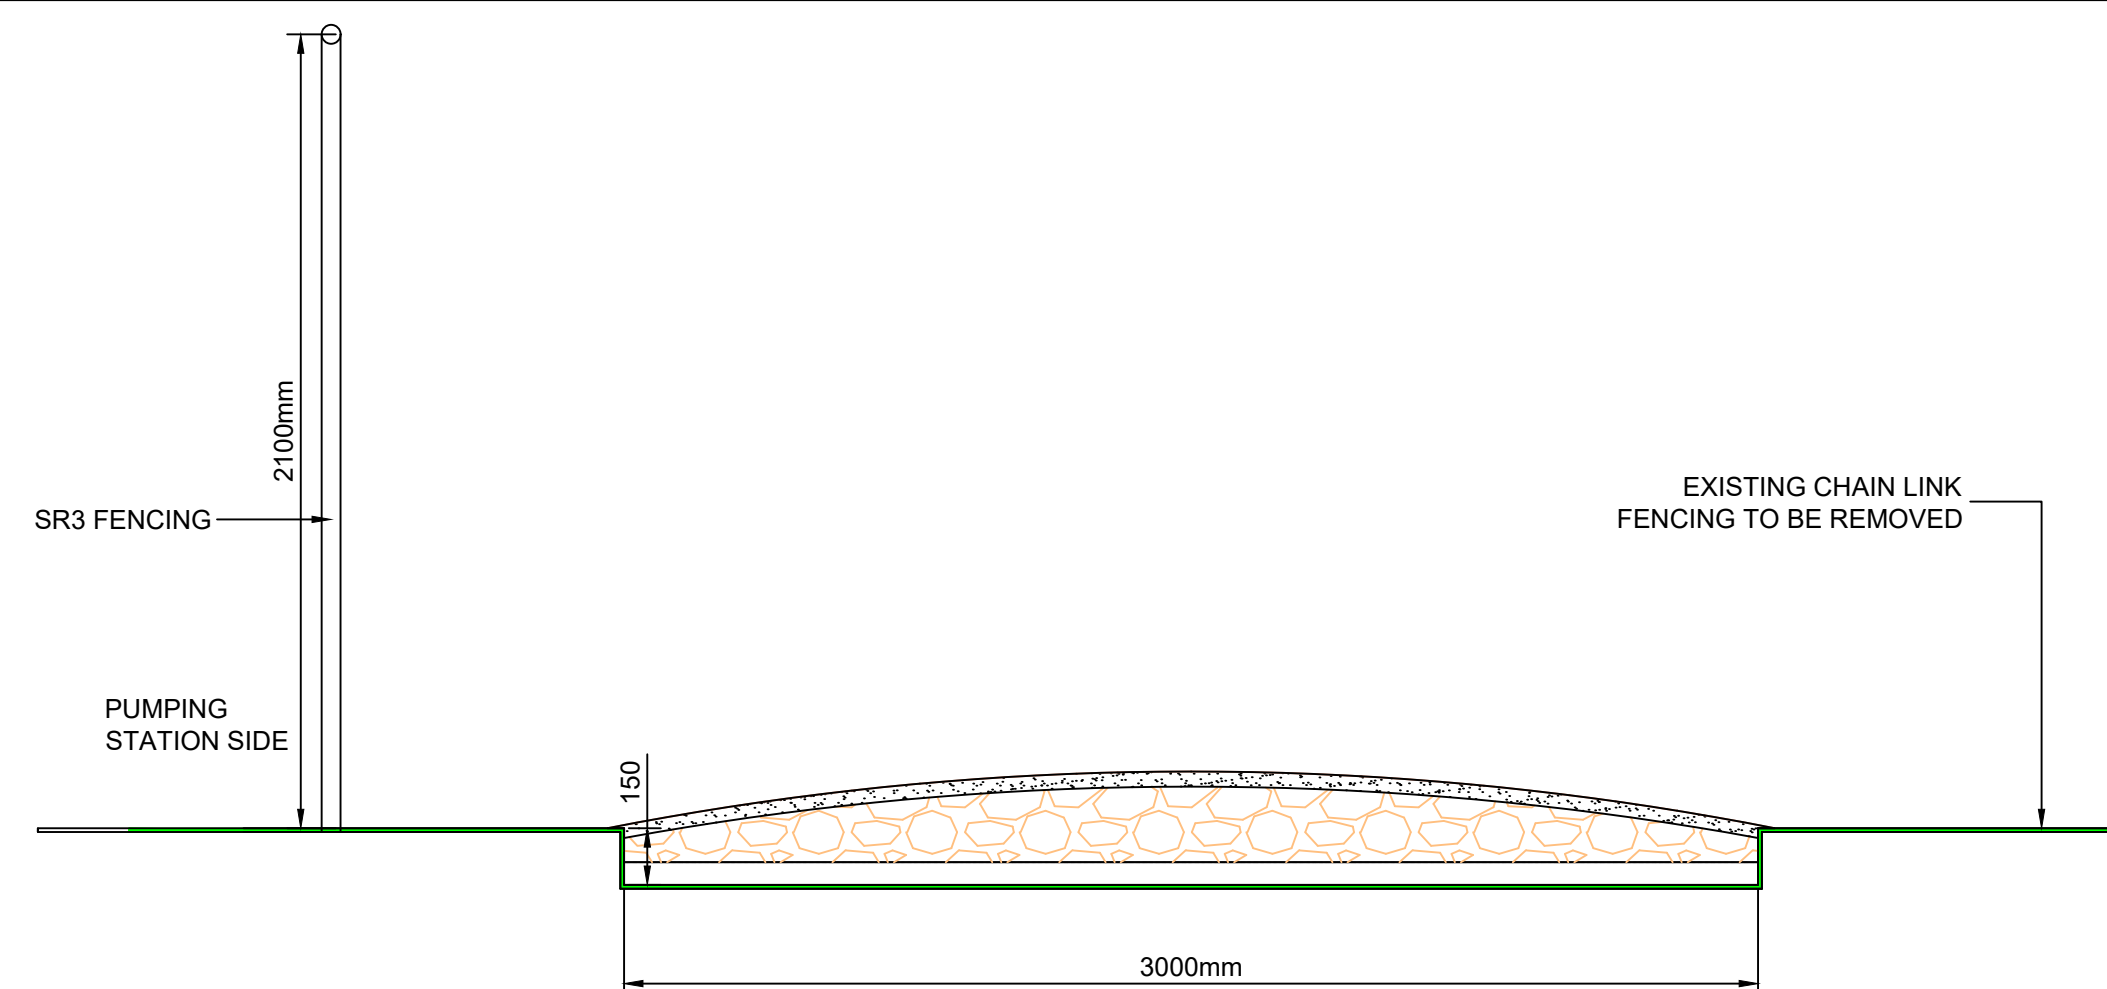
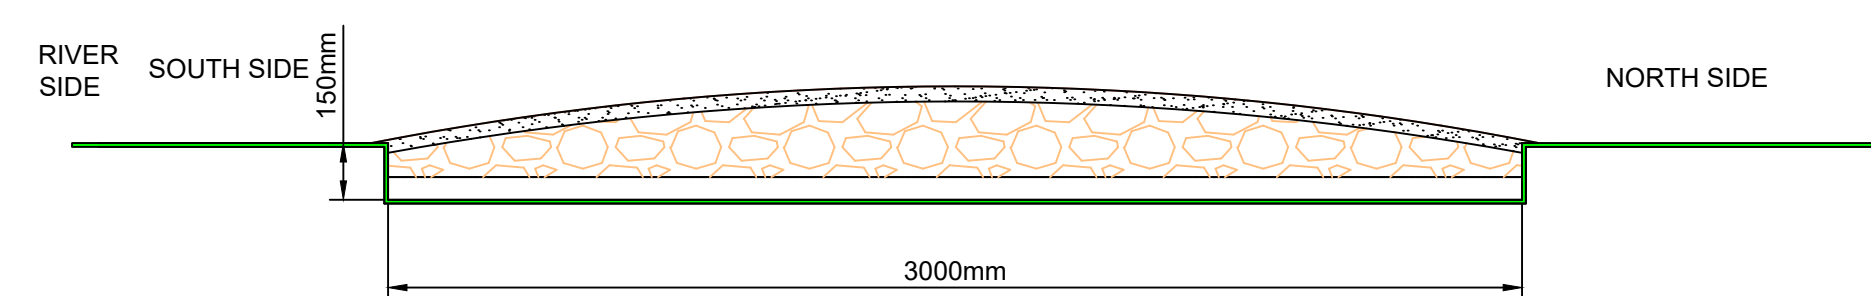


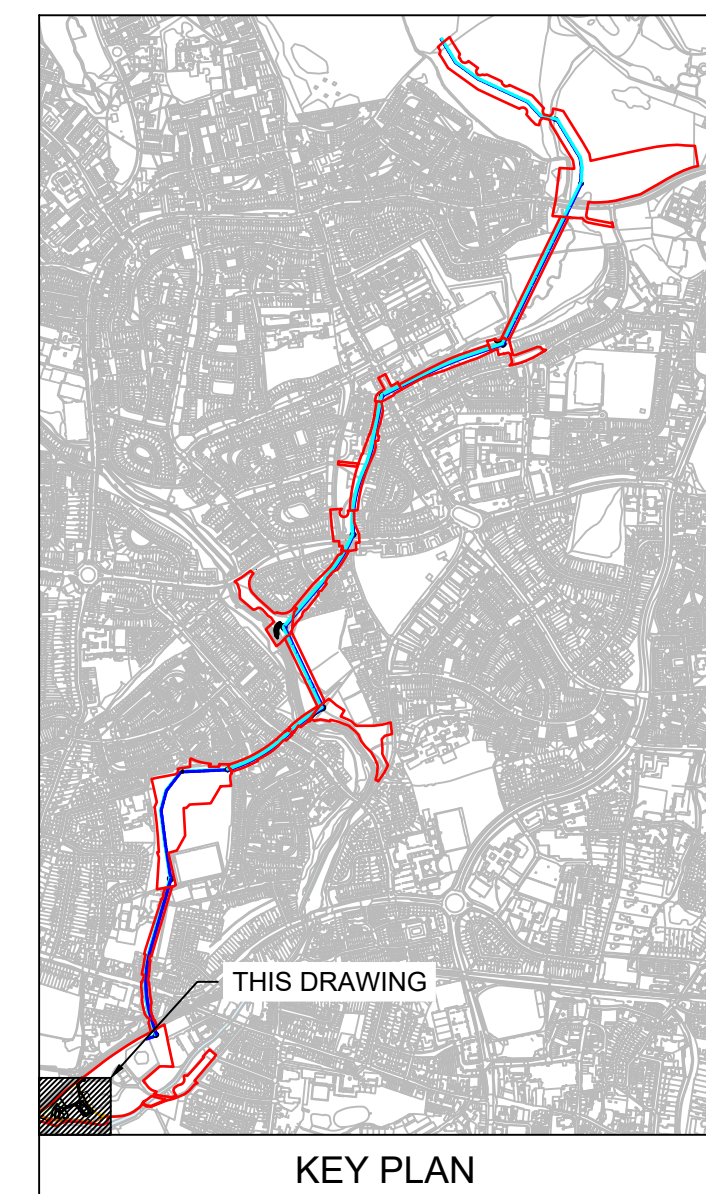

SECTION A-A
SCALE 1:20

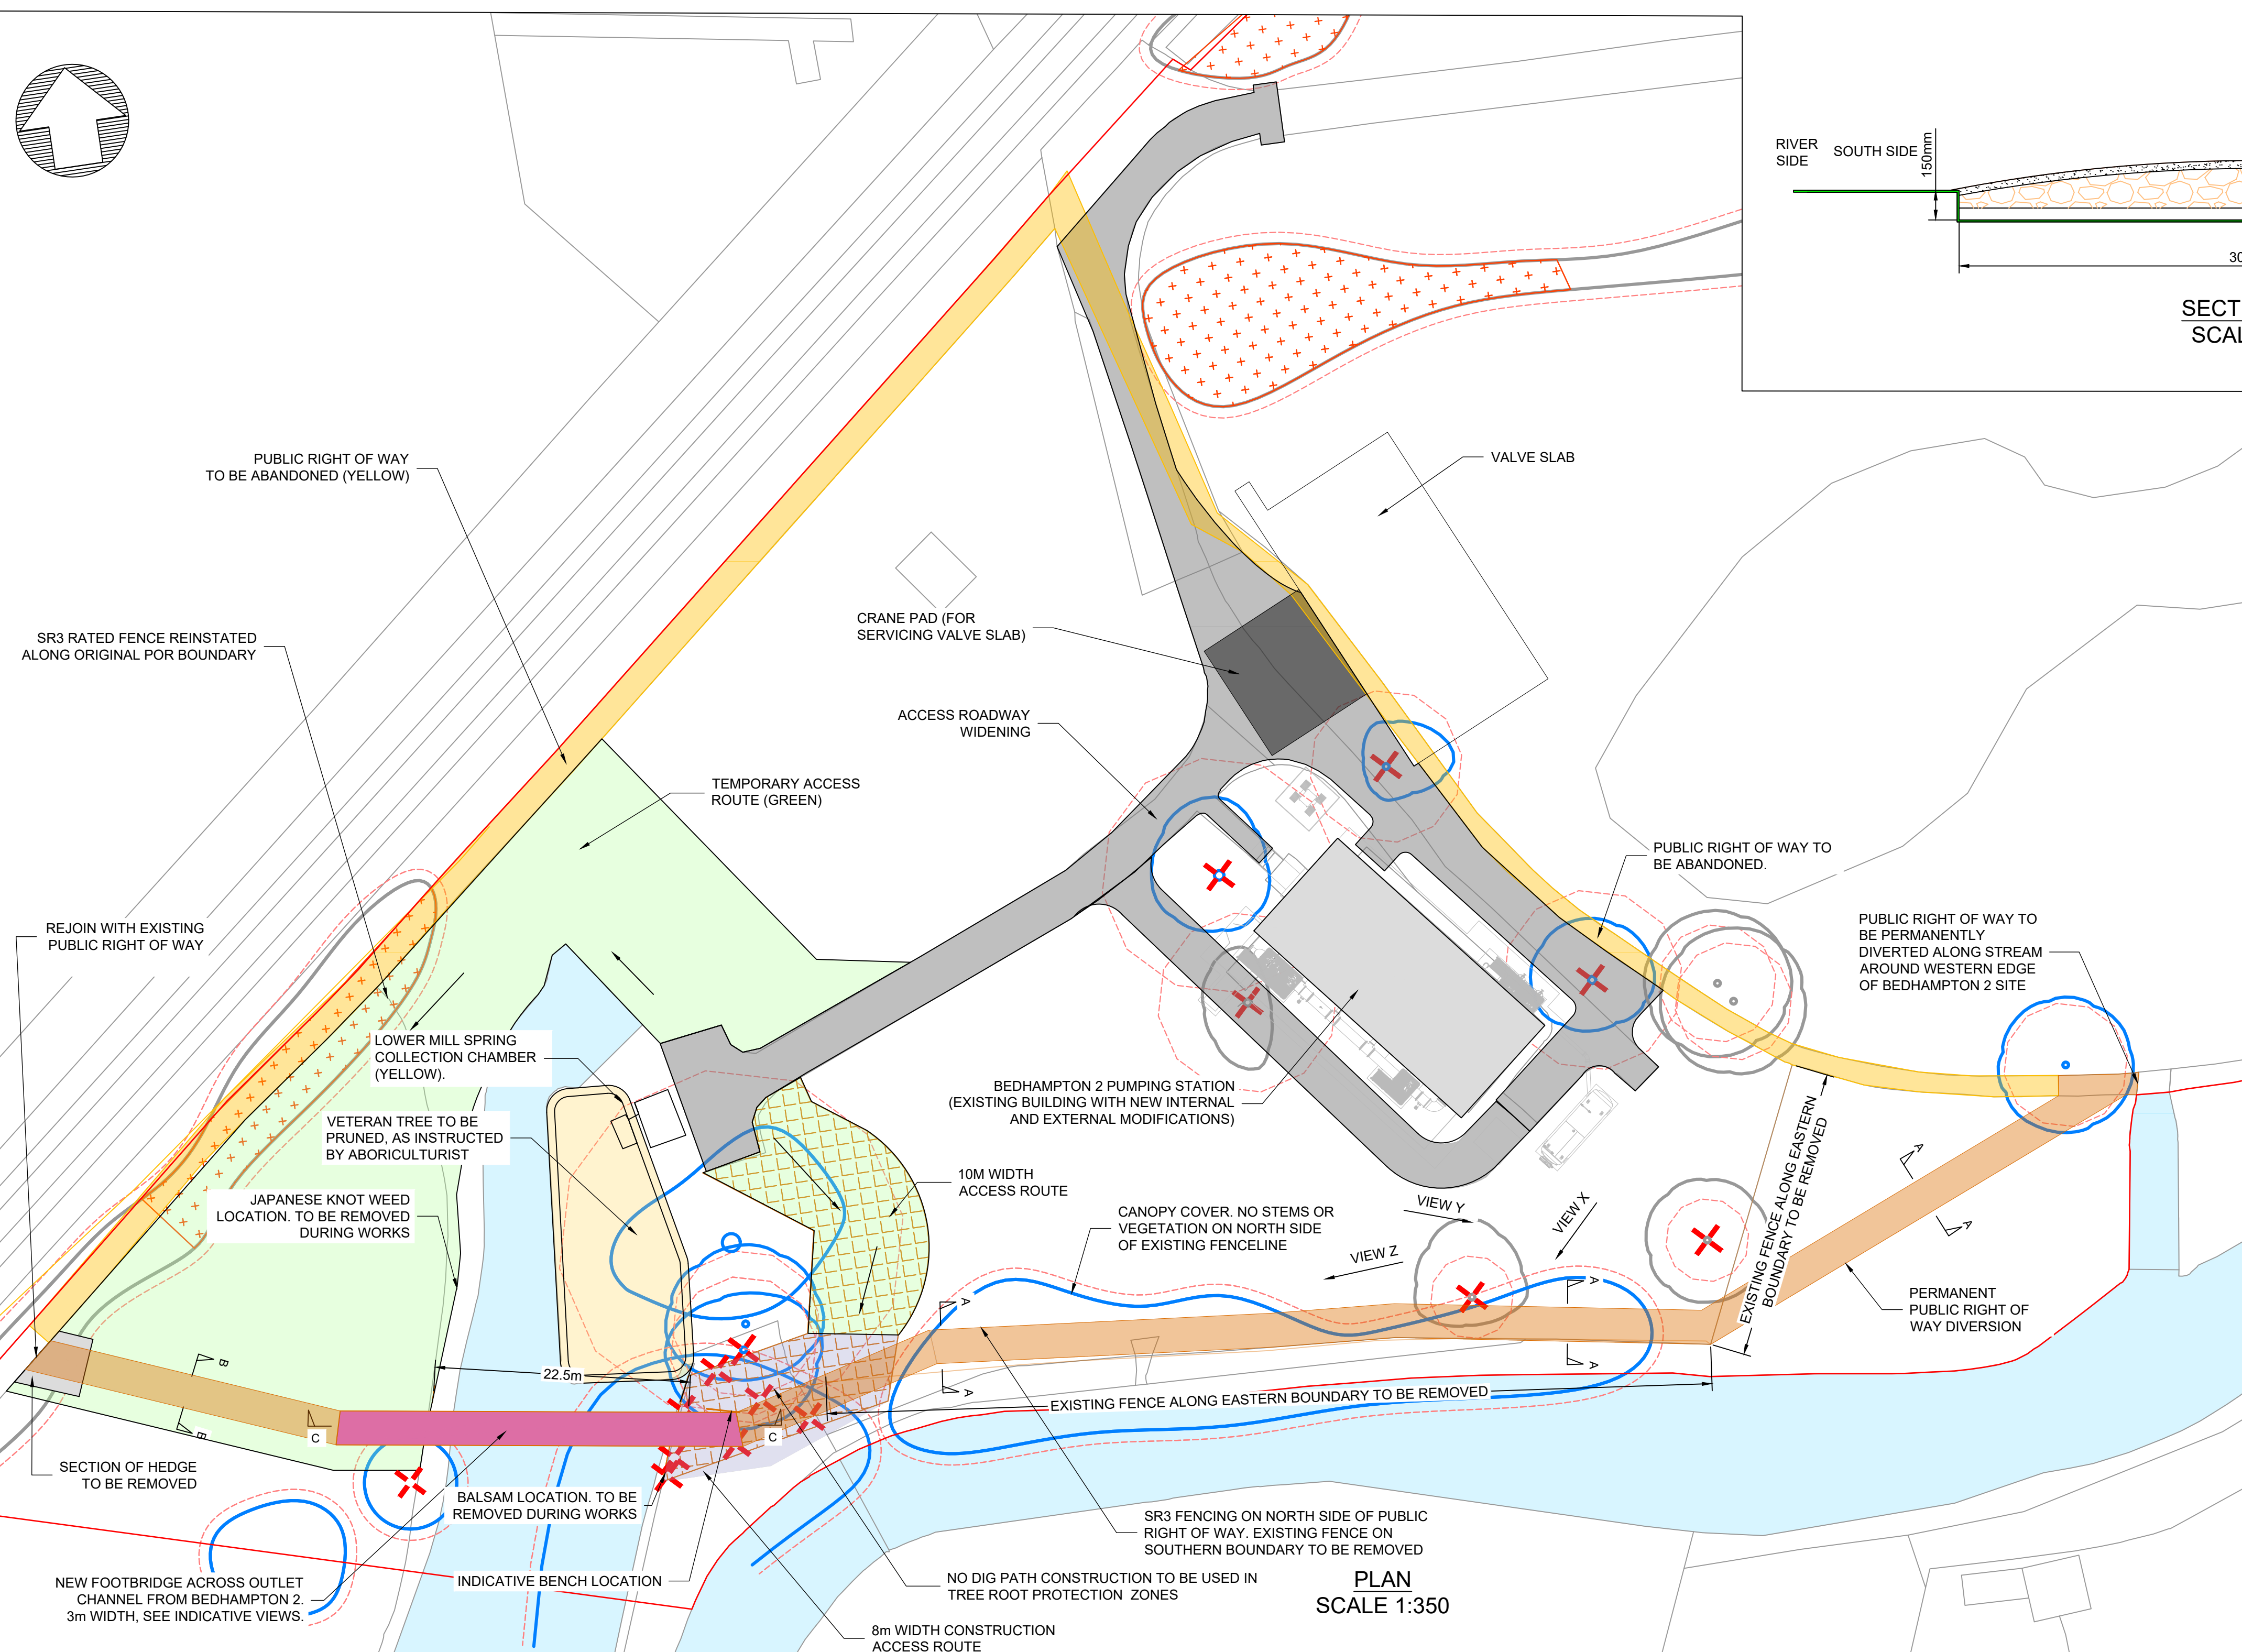

SECTION B-B
SCALE 1:20

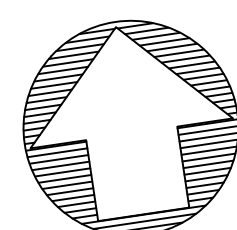


NOTES:

1. FOOTPATH REINSTATEMENT TO HAMPSHIRE COUNTRYSIDE GUIDANCE FOR PATH SURFACING (2024) AND HAMPSHIRE HIGHWAYS *TYPE 4* PATH DETAIL. SEE HCC11/C050.
2. FOOTPATH CORRIDOR TO BE MIN. 3m WIDE IN NEWLY INSTALLED SECTIONS.

- | | |
|---|-----------------------------------|
|  | REDLINE BOUNDARY |
|  | FILL PIPELINE |
|  | RETURN PIPELINE |
|  | FARLINGTON CONNECTION PIPELINE |
|  | PUBLIC RIGHT OF WAY CLOSURE |
|  | SPRING CHAMBER |
|  | TEMPORARY ACCESS |
|  | PROPOSED PROW DIVERSION |
|  | "NO-DIG" CONSTRUCTION METHOD AREA |

- | | | | |
|---|-------------------------------|---|------------------------------|
|  | CAT. A TREE | | PROTECTIVE FENCE |
|  | CAT. B TREE |  | TREE GROUP/
HEDGE REMOVAL |
|  | CAT. U TREE |  | TREE REMOVAL |
|  | CAT. C TREE |  | TREE PROTECTION
MATTING |
|  | ROOT PROTECTION
AREA (RPA) | | |

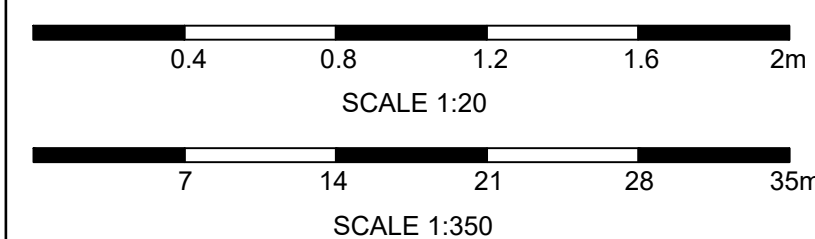

P06 A4	BPa	BP	BC	RED LINE BOUNDARY ADDED	28/01/20
P05 A4	RD	BP	BC	PROW ROUTE UPDATE	13/01/20
P04 A4	BPa	BP	BC	INCORPORATING COMMENTS	02/10/19
Rev	Dm BY	Ckd BY	App BY	Description	Date

WARD & BURKE

Drawing Suitability: APPROVED FOR DETAILED DESIGN	Status: A4
Contractors Drawing Number: HTR-WAB-PI-BD-DR-T-0002	

Telephone: Havant (023) 9249 9888
Fax: Havant (023) 9245 3632
Website: www.portsmouthwater.co.uk
Registered Office: PO Box 8 West Street
Havant Hampshire PO9 1LG
REGISTERED IN ENGLAND No. 2536455

Portsmouth Water



Date 28/01/25	Scale: 1:350	Sheet: 01 of 01	Sheet Size: A1
Project Title: HAVANT THICKET RESERVOIR			

Drawing Title: BEDHAMPTON TO HTR PIPELINE
PUBLIC RIGHT OF WAY
DIVERSION PLAN

Portsmouth Water Drawing Number:	Rev: P06
----------------------------------	-------------