



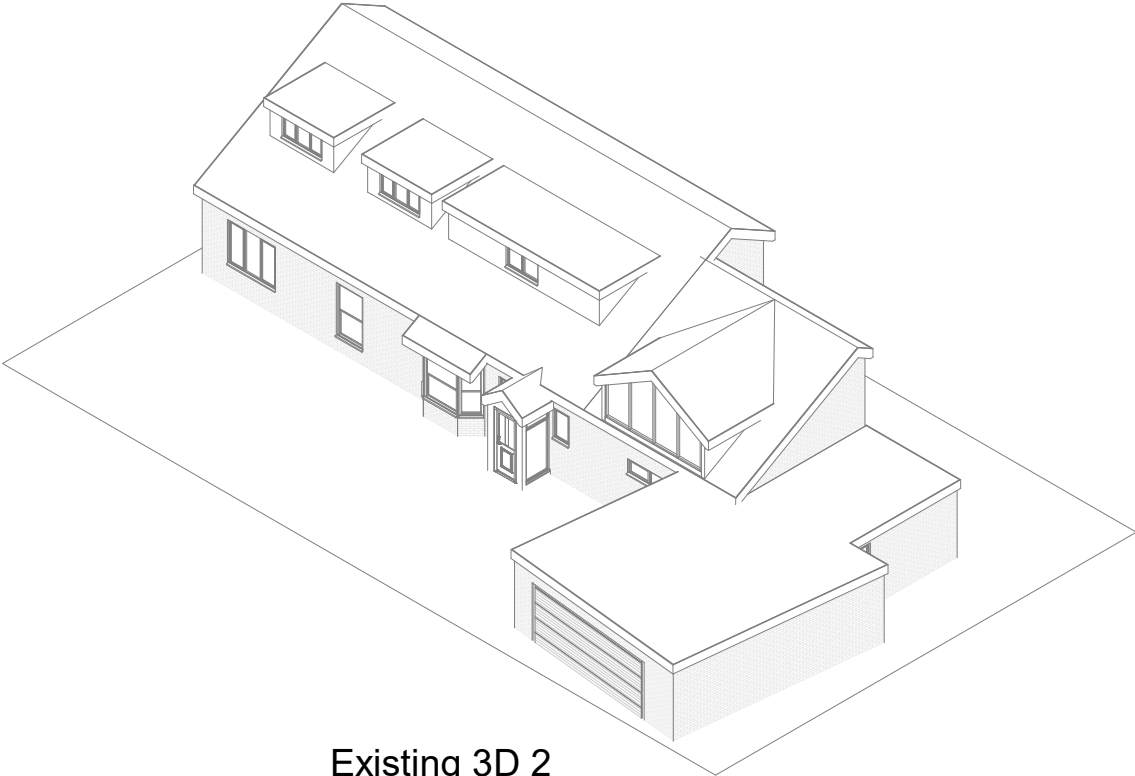

Existing 3D 2

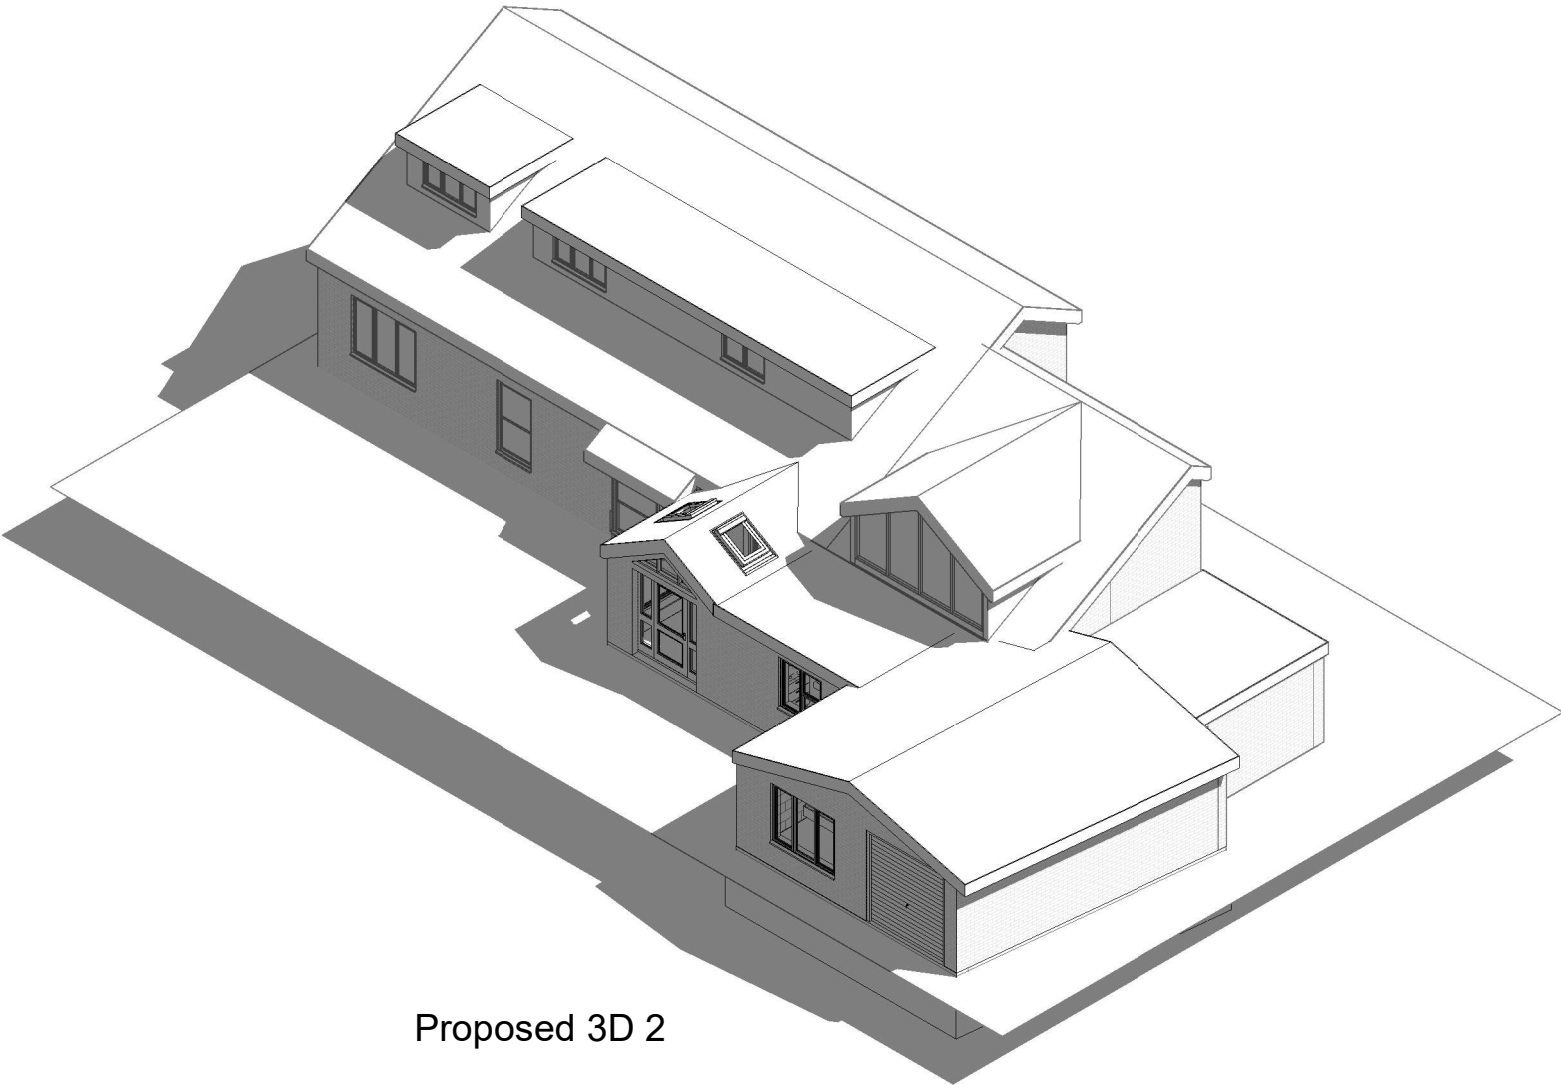

Proposed 3D 2

1:500		50
1:200		20
1:100		10
1:50		5

pd

parkers
executive
design

All measurement to be checked on site prior to any commenment
(C) Copyright of Parkers Design (Southern) Limited. Any reproduction of these drawings will require written authority from the copyright owner.

Parkers Design Limited - The Studio @ 90, PO9 2PR
www.pexd.co.uk - info@parkersdesign.com - 07776 008822

PRJ Primrose Cottage Avenue Road PO11 0LX		CLIENT Metcalf	
SHEET 3D 2		Date Issue Date	Scale (@ A3)
		Drawn by Checked by	SW SR
		DRAWING NUMBER P 10 v2	
		REV	