


Project STAUNTON FARM				Status	
Date 13/09/2024 By AWS Checked		Job no. 70082295/004 10009001279-SPI-1049		Section	Sheet no. SK1
Rev	Date	Details ROOF STRENGTHENING			Tel
Part					Fax

wsp

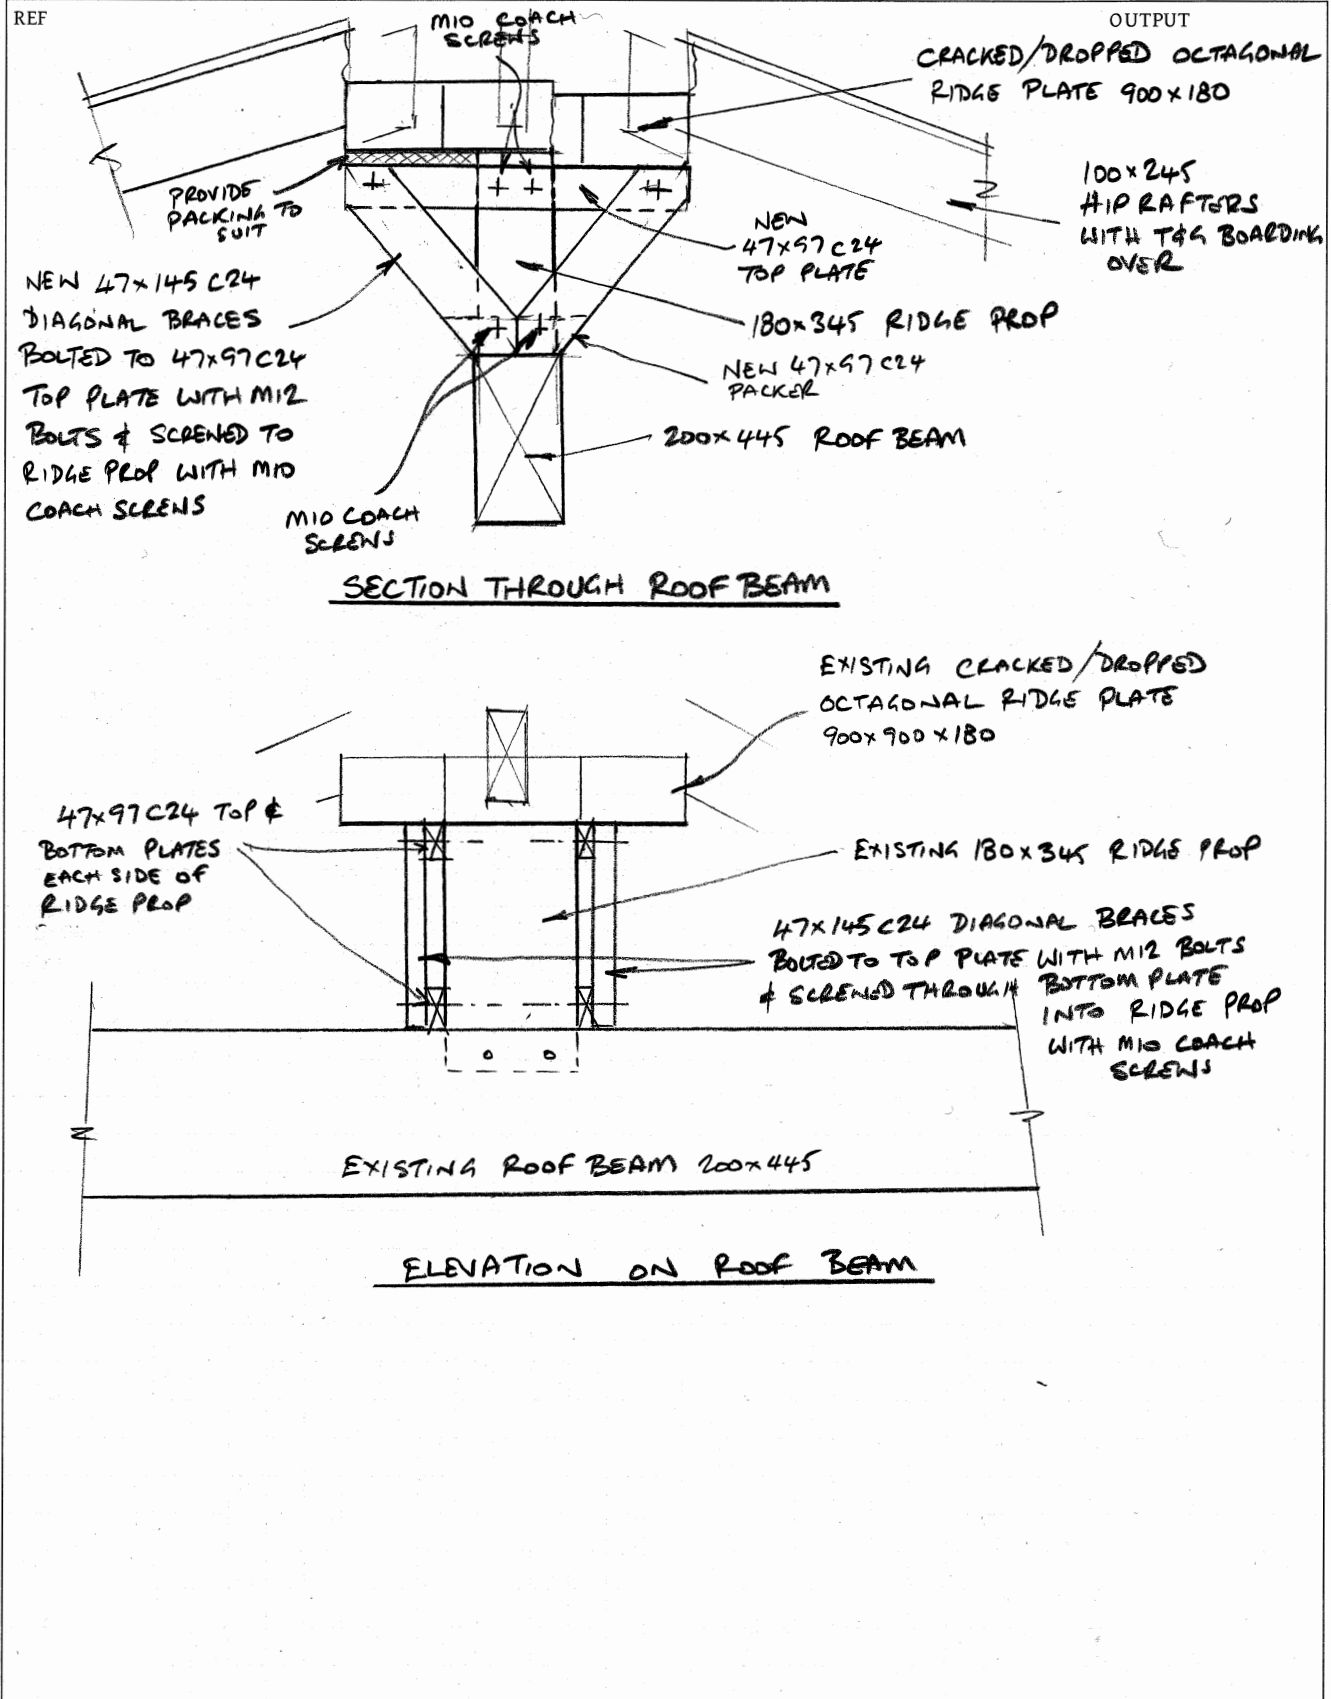

Staunton Farm Gothic Library, Roof Beam Images

