NOTE:

DO NOT SCALE IF IN DOUBT ASK!

ALL DIMENSIONS AND LEVELS MUST BE VERIFIED ON SITE PRIOR TO COMMENCEMENT AND ANY DISCREPANCIES NOTIFIED.

THIS DRAWING TO BE READ IN CONJUNCTION WITH RELEVANT SPECIALIST DRAWINGS, DETAILS AND SPECIFICATIONS.

REFER TO GENERAL ARRANGEMENTS PLANS FOR SETTING OUT AND LOCATION.

REFER TO BUILDING REGULATION AND NBS SPECIFICATION (LATEST REVISION) FOR FULL DETAILS AND SPECIFICATION.

FOR ALL STRUCTURAL DETAILS REFER TO STRUCTURAL ENGINEERS DRAWINGS AND SPECIFICATION.

FOR ALL SERVICES REFER TO M & E ENGINEERS DRAWINGS AND SPECIFICATION.

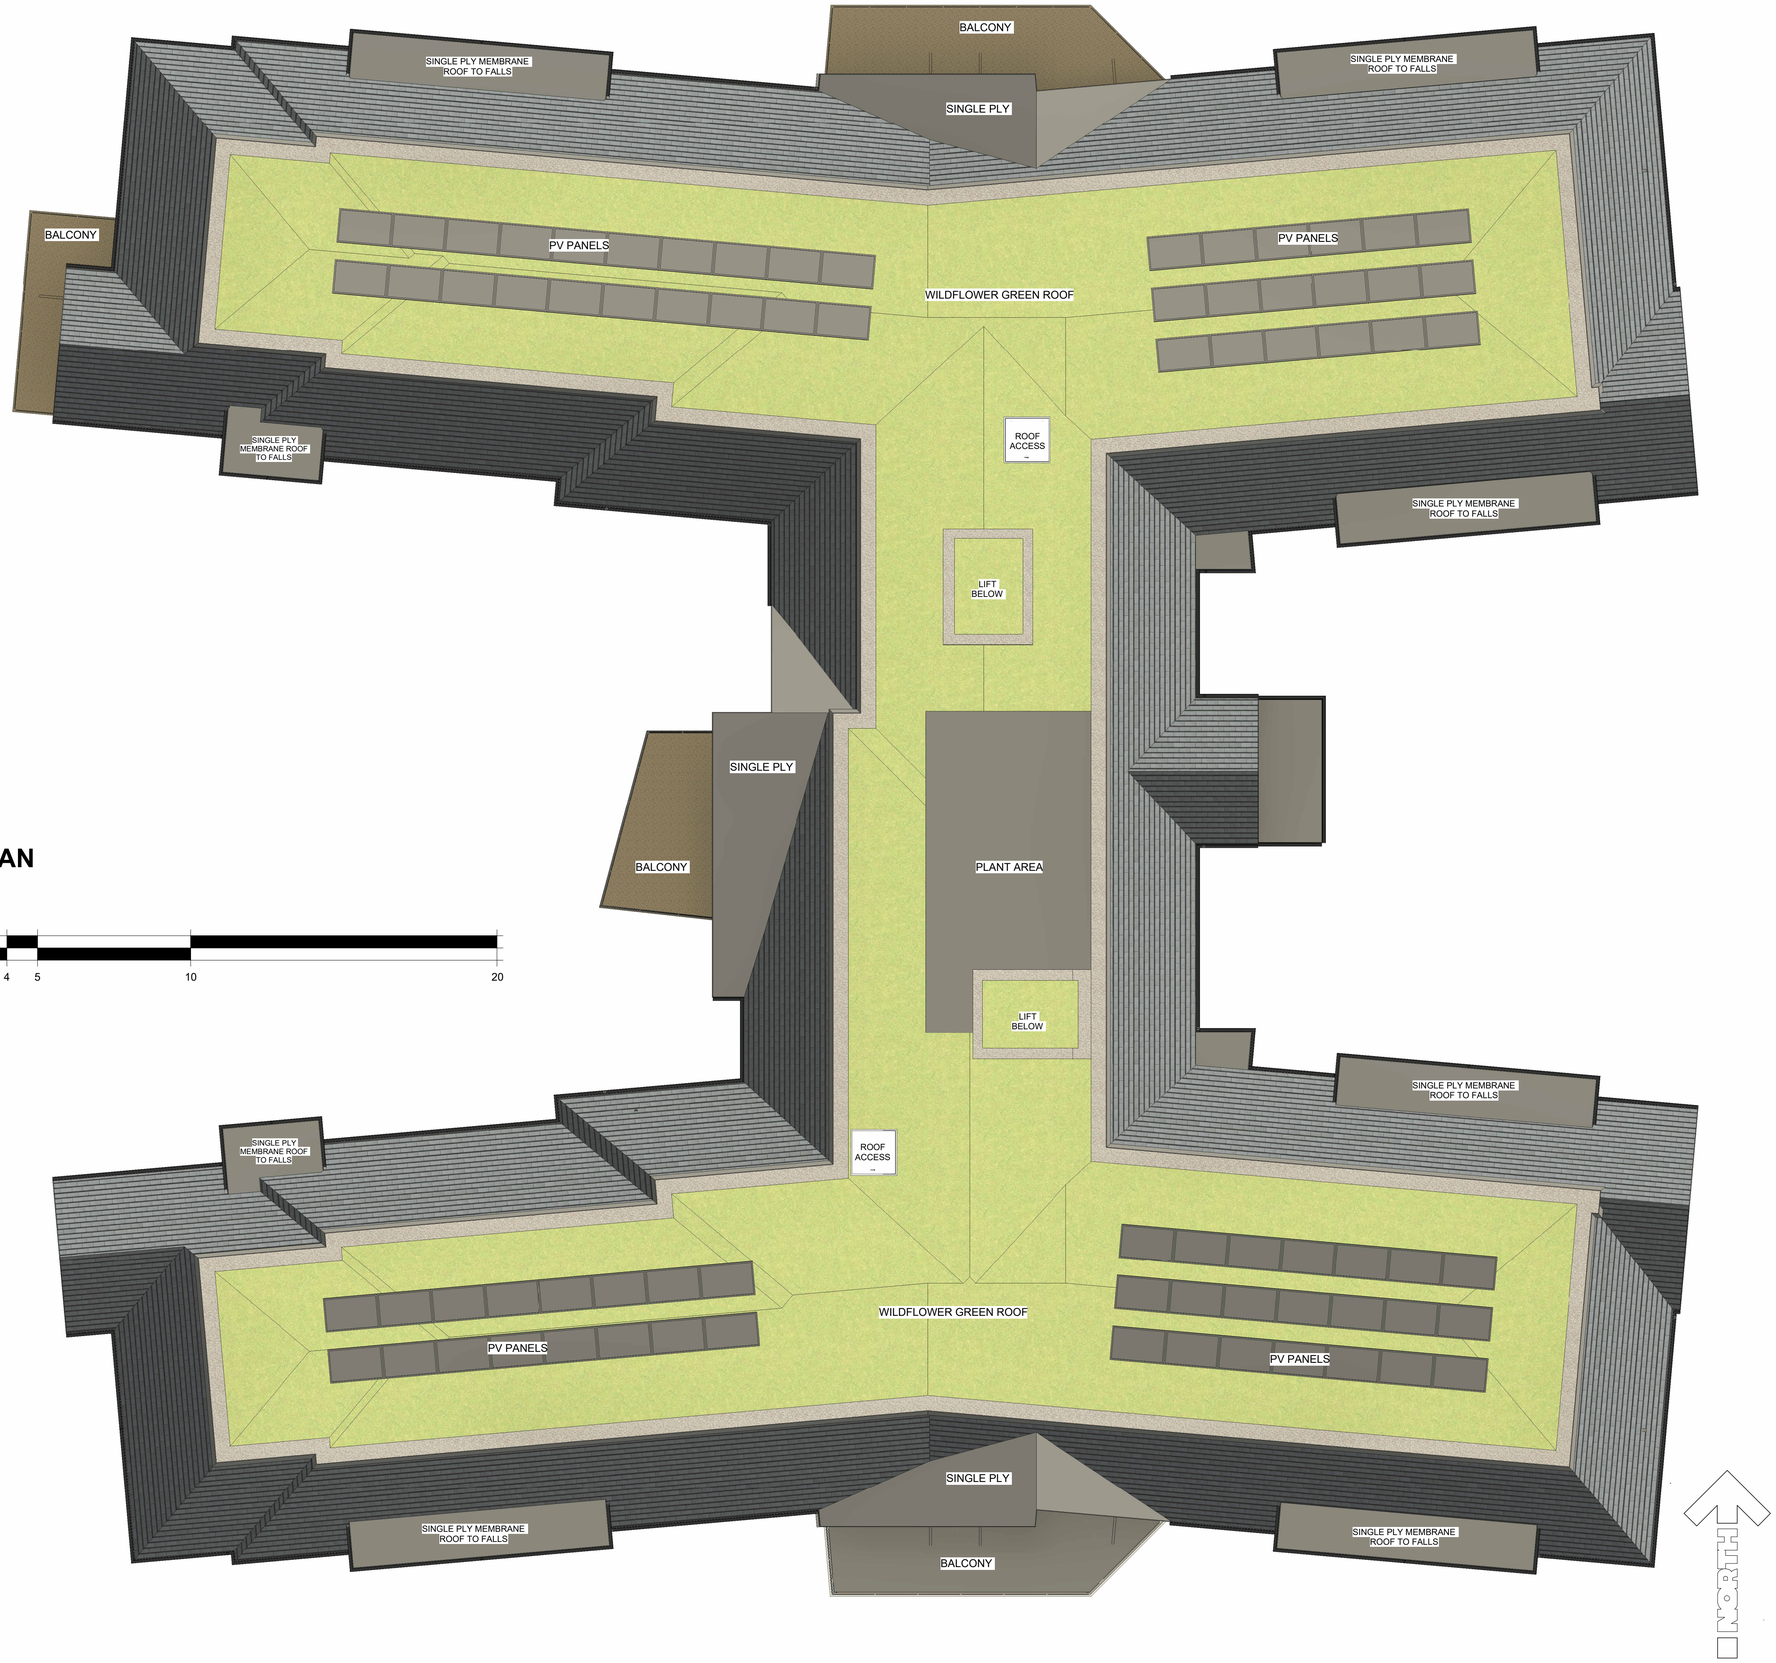

ROOF PLAN

1 : 100

0 1 2 3 4 5 10 20

Scale 1:100 (m)

Rev.	Description	Author	Checked	Date
A	ISSUED FOR NMA	PG	AK	24.03.25

CARLESS + ADAMS

01628 665131 enquiries@carless-adams.co.uk
carless-adams.co.uk

Design the best, to live the best

PLANNING

Client: ANAVO DEVELOPMENTS LIMITED

Project: HAVANT CARE HOME
BARTONS ROAD, HAVANT, HAMPSHIRE PO9 5FH

Title: ROOF PLAN

CAP no.: A

scale	author	chk'd	date	sheet size
1 : 100	Author	Checker	09/01/22	A1

project.	org.	zone.	level.	type.	role.	class.	num.	status.	rev.
1014							01	PL	A

For construction purposes dimensions shall not be scaled & figured dimensions must be verified on site before work commences.
This drawing is Copyright ©

24/03/2025 16:21:23