


16 Cardinal Drive, PO7 8LZ

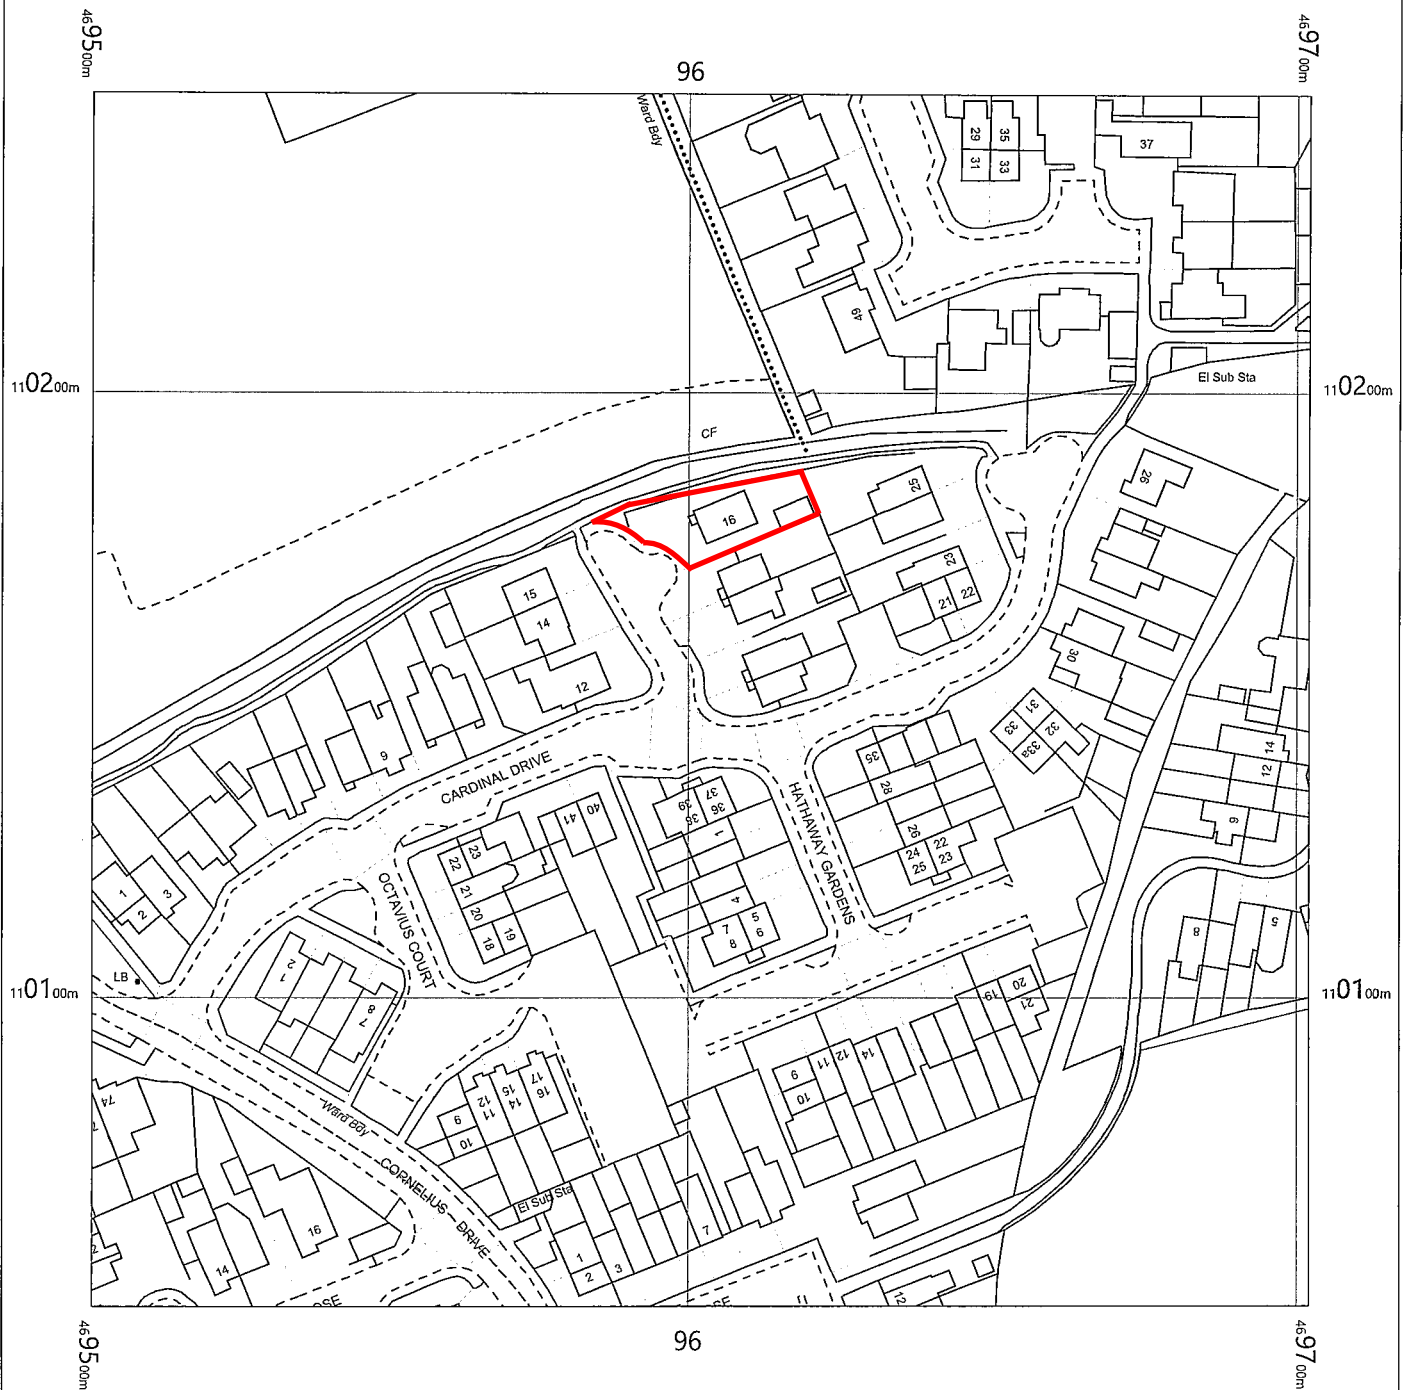


16 Cardinal Drive,
Waterlooville,
Hampshire
PO7 8LZ

OS MasterMap 1250/2500/10000 scale
Thursday, June 28, 2018, ID: MPMBW-00723430
www.blackwellmapping.co.uk

1:1250 scale print at A4, Centre: 469602 E, 110149 N

©Crown Copyright Ordnance Survey. Licence no. 100041041

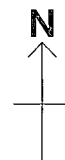

BLACKWELL'S
MAPPING SERVICES
PERSONAL & PROFESSIONAL MAPPING
www.blackwellmapping.co.uk

TEL: 0800 151 2612
maps@blackwell.co.uk