




CAD

Critchley Architecture And Design Ltd.
Contact: 02392 474 919 | info@caad.online

The Old Brewery, 15E South Street, Havant, PO9 1BU

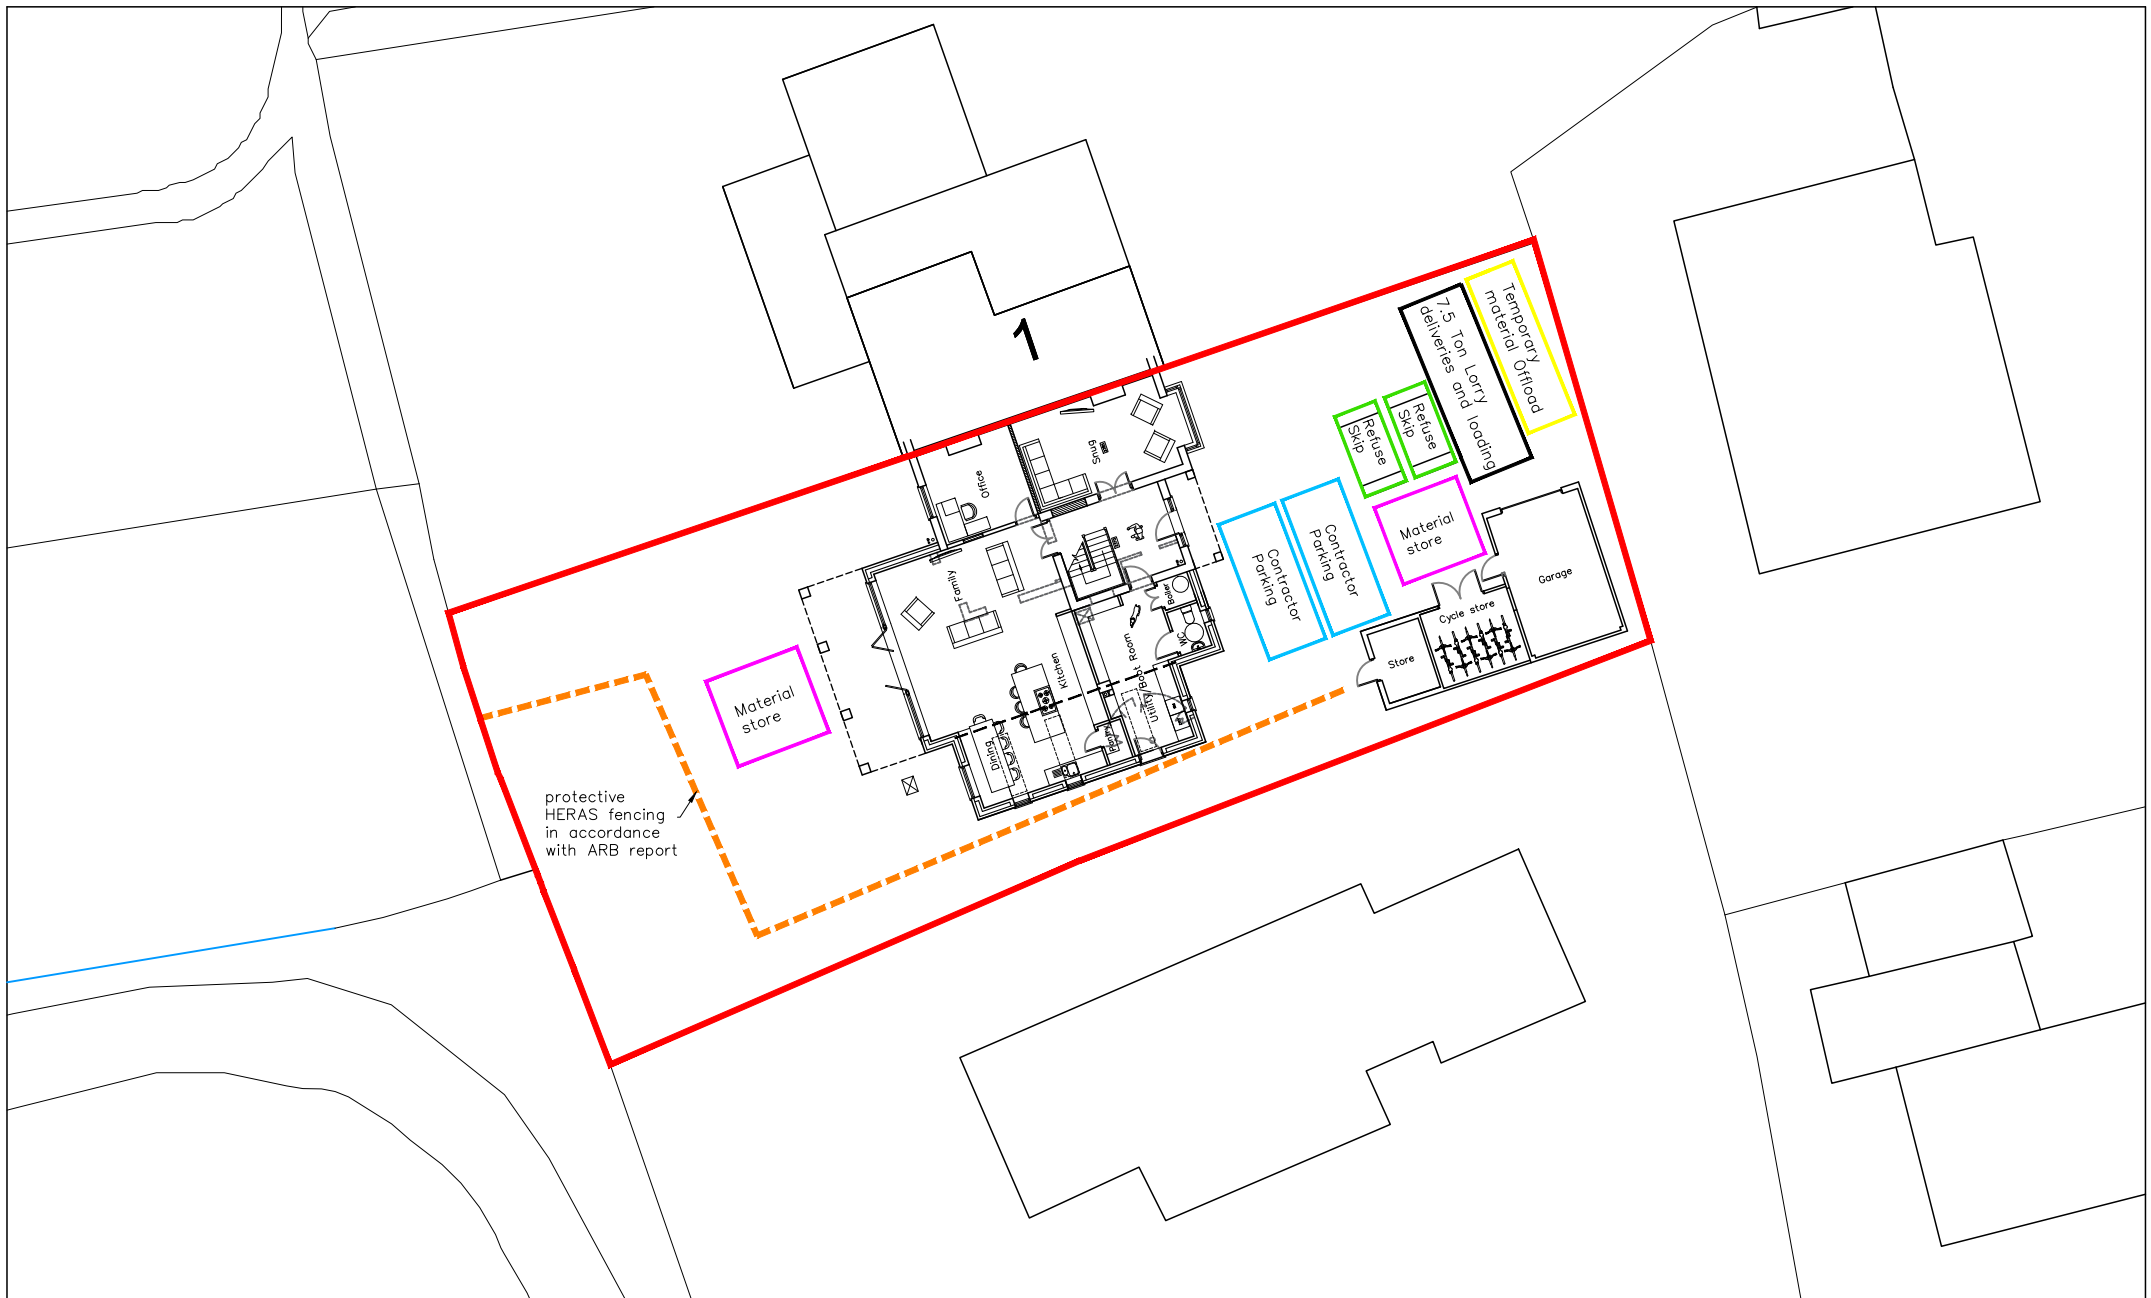

CONSTRUCTION MANAGEMENT PLAN

Revisions

- a) Conservation revision/18.06.2024/JHL
- b) Delivery vehicle revisions/26.09.2024/JHL
- c)
- d)

2 Church Orchard,
St Peters Road,
Hayling Island,
PO11 0RT

Scale A1=1:100, A3=1:200
Drawn OS/JGF
Date 12/10/2023

23053-104^B

20m

40m

60m

80m