


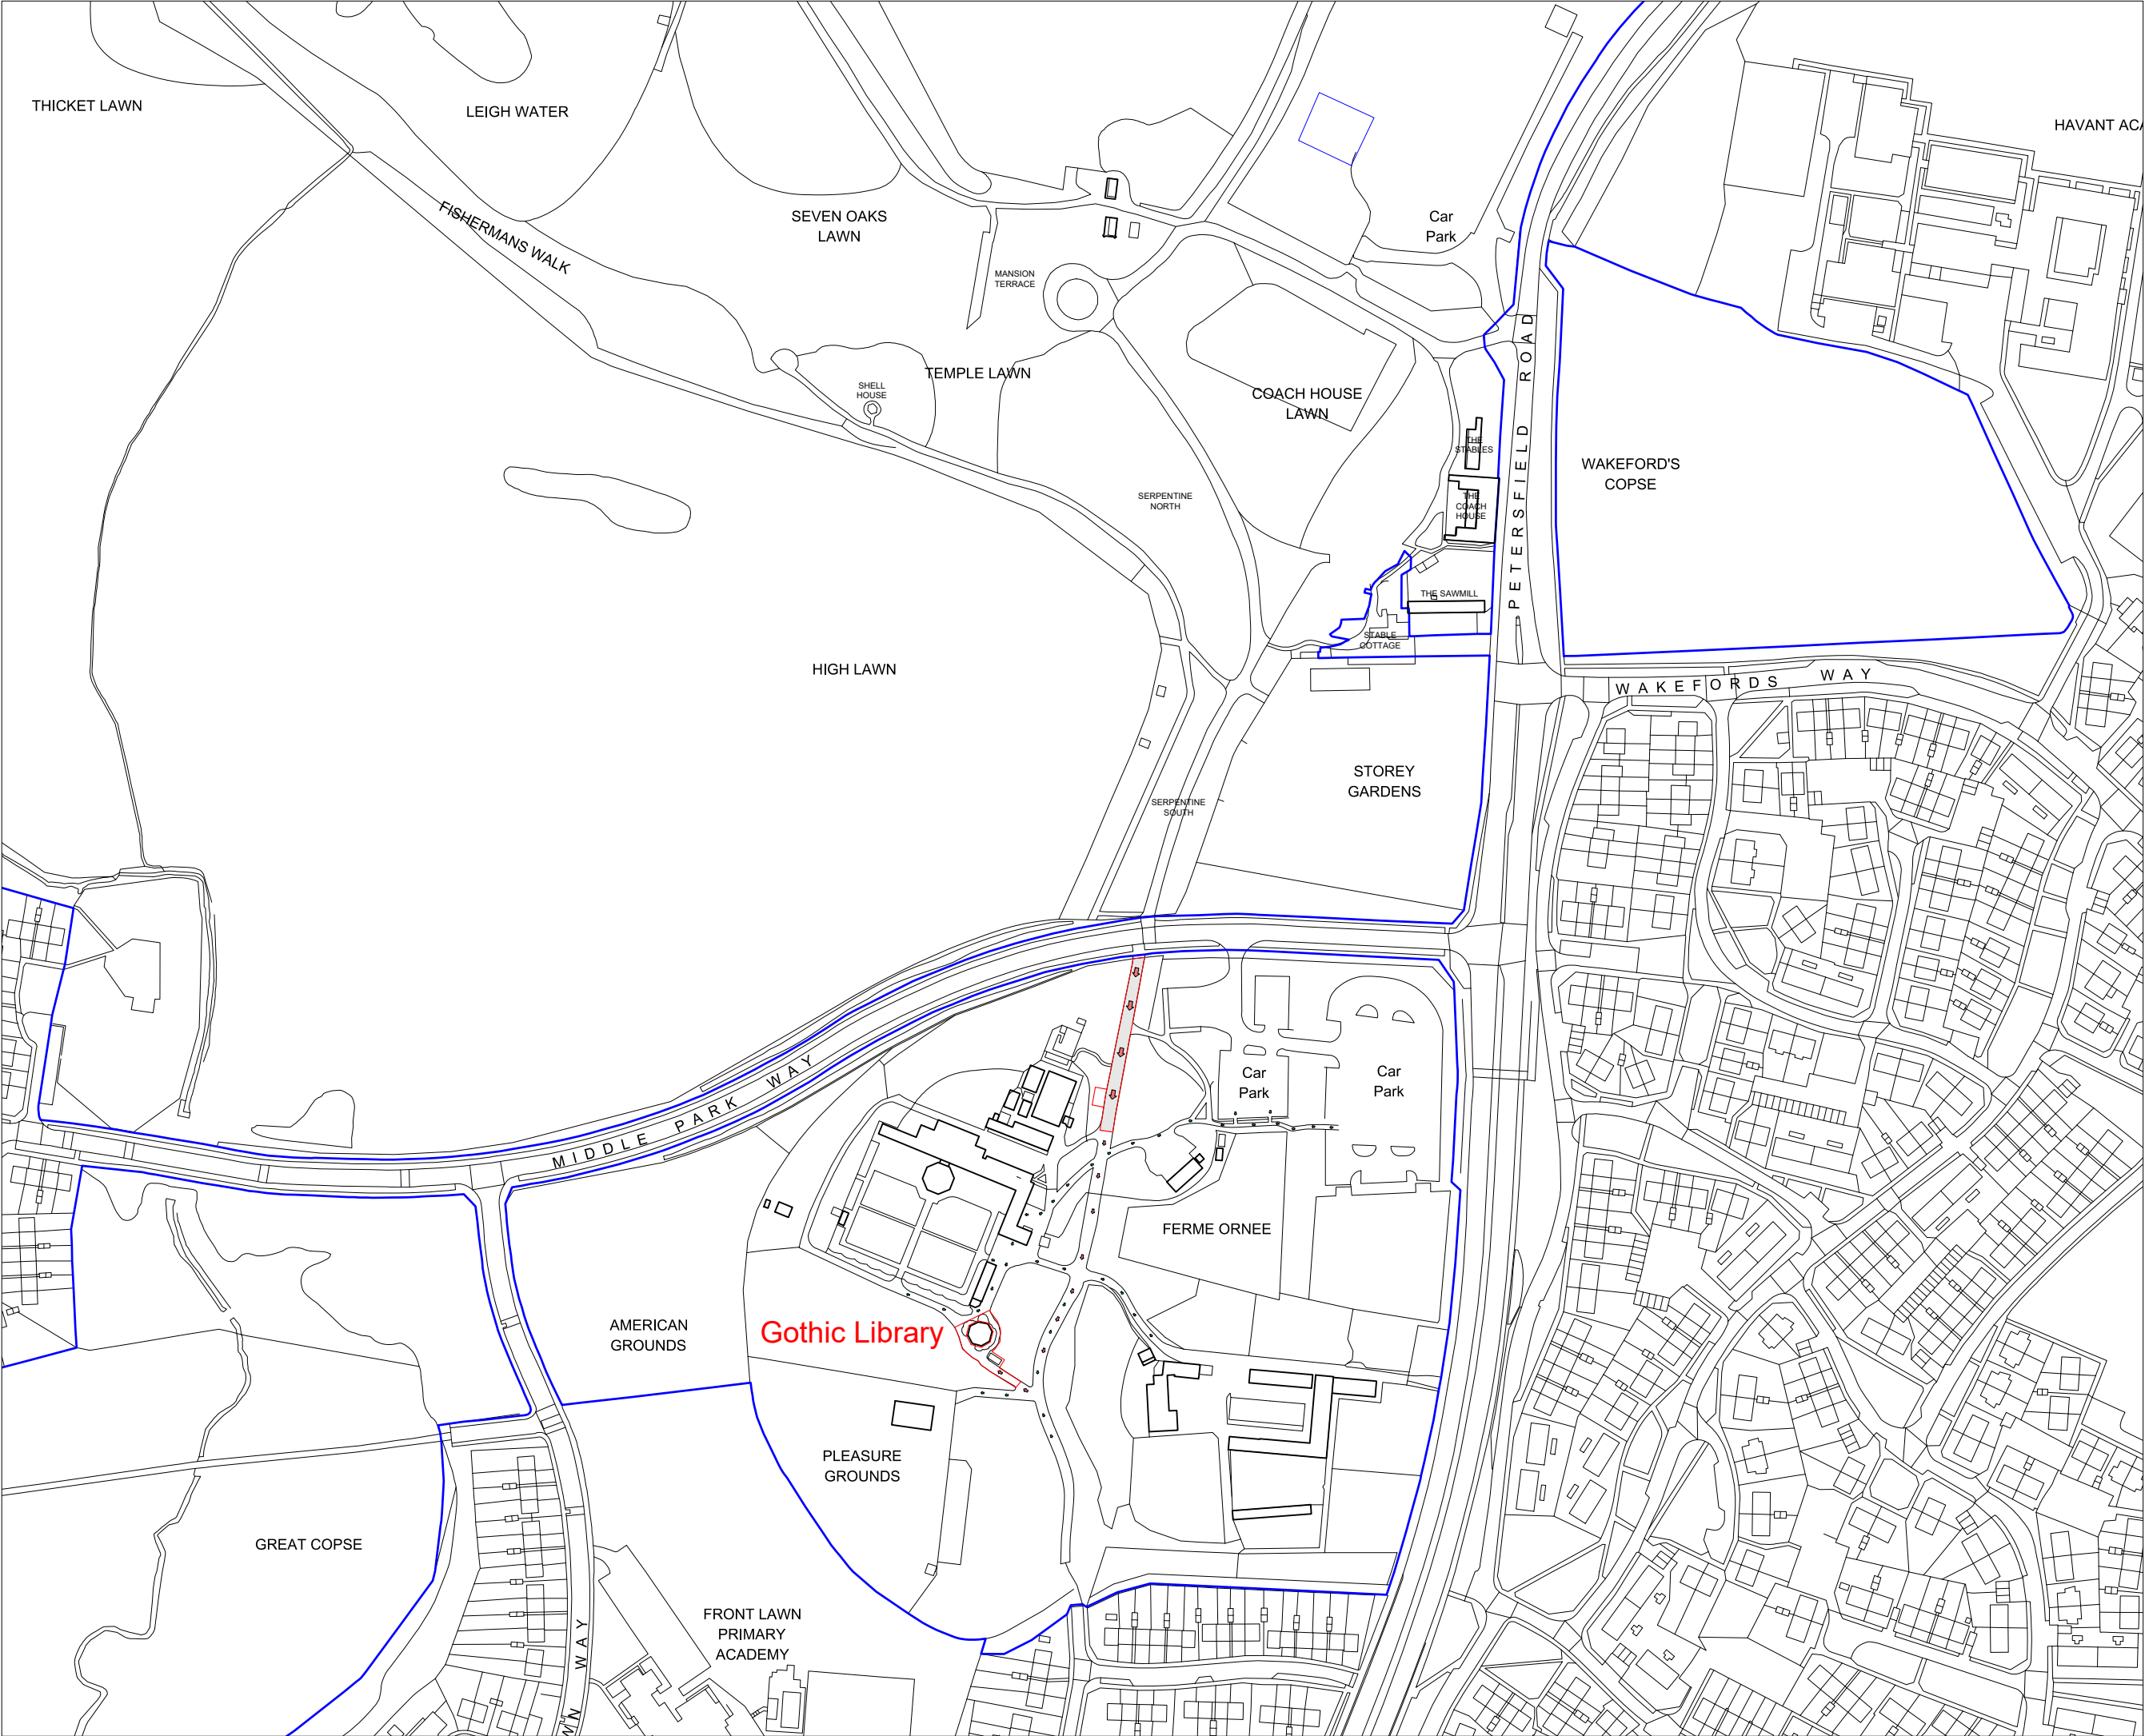

General Notes

1. This drawing is © copyright Hampshire County Council 2019. No unauthorised reproduction of any kind is permitted.
2. No dimensions to be scaled from this drawing. Verify all dimensions prior to construction. Immediately report any discrepancies on the document to the Architect/Contract Administrator. This document shall be read in conjunction with associated models, specifications and related consultant's documents.
3. Drawing to be read with all relevant Architectural, Interiors, Structural, M&E, Drainage/Public Health, Landscape, Civils and Interiors drawings and specifications.
4. This map is reproduced from Ordnance Survey material with the permission of Ordnance Survey on behalf of the controller of Her Majesty's Stationary Office © Crown copyright. Unauthorised reproduction infringes Crown Copyright & may lead to prosecution or civil proceedings (100019180) 2019.

 Hampshire County Council

 Application Area

 Contractor Access

 Property Boundary



0 50 100 Meters

L2	Consent	0/10/2024	SA	js
L1	Consent	19/09/2024	SA	js

Rev	Description	Date	By	Chkd
-----	-------------	------	----	------

HCC Property Services,
Three Minsters House,
76 High Street, Winchester SO23 8UL
tel: (01952) 847801



PROJECT NAME
Staunton Farm and Country Park

SHEET NAME
Staunton Farm, Gothic Library
Location Plan

SCALE
1:1250 @ A1

DRAWN SA **CHKD** JS **APRV** XXX

DRAWING No.
project code - originator - volume - level - type - role - number version

P13926-HCC-ZZ - 001 L2 00

SUITABILITY
code description

A2 APPROVED FOR PLANNING STAGE