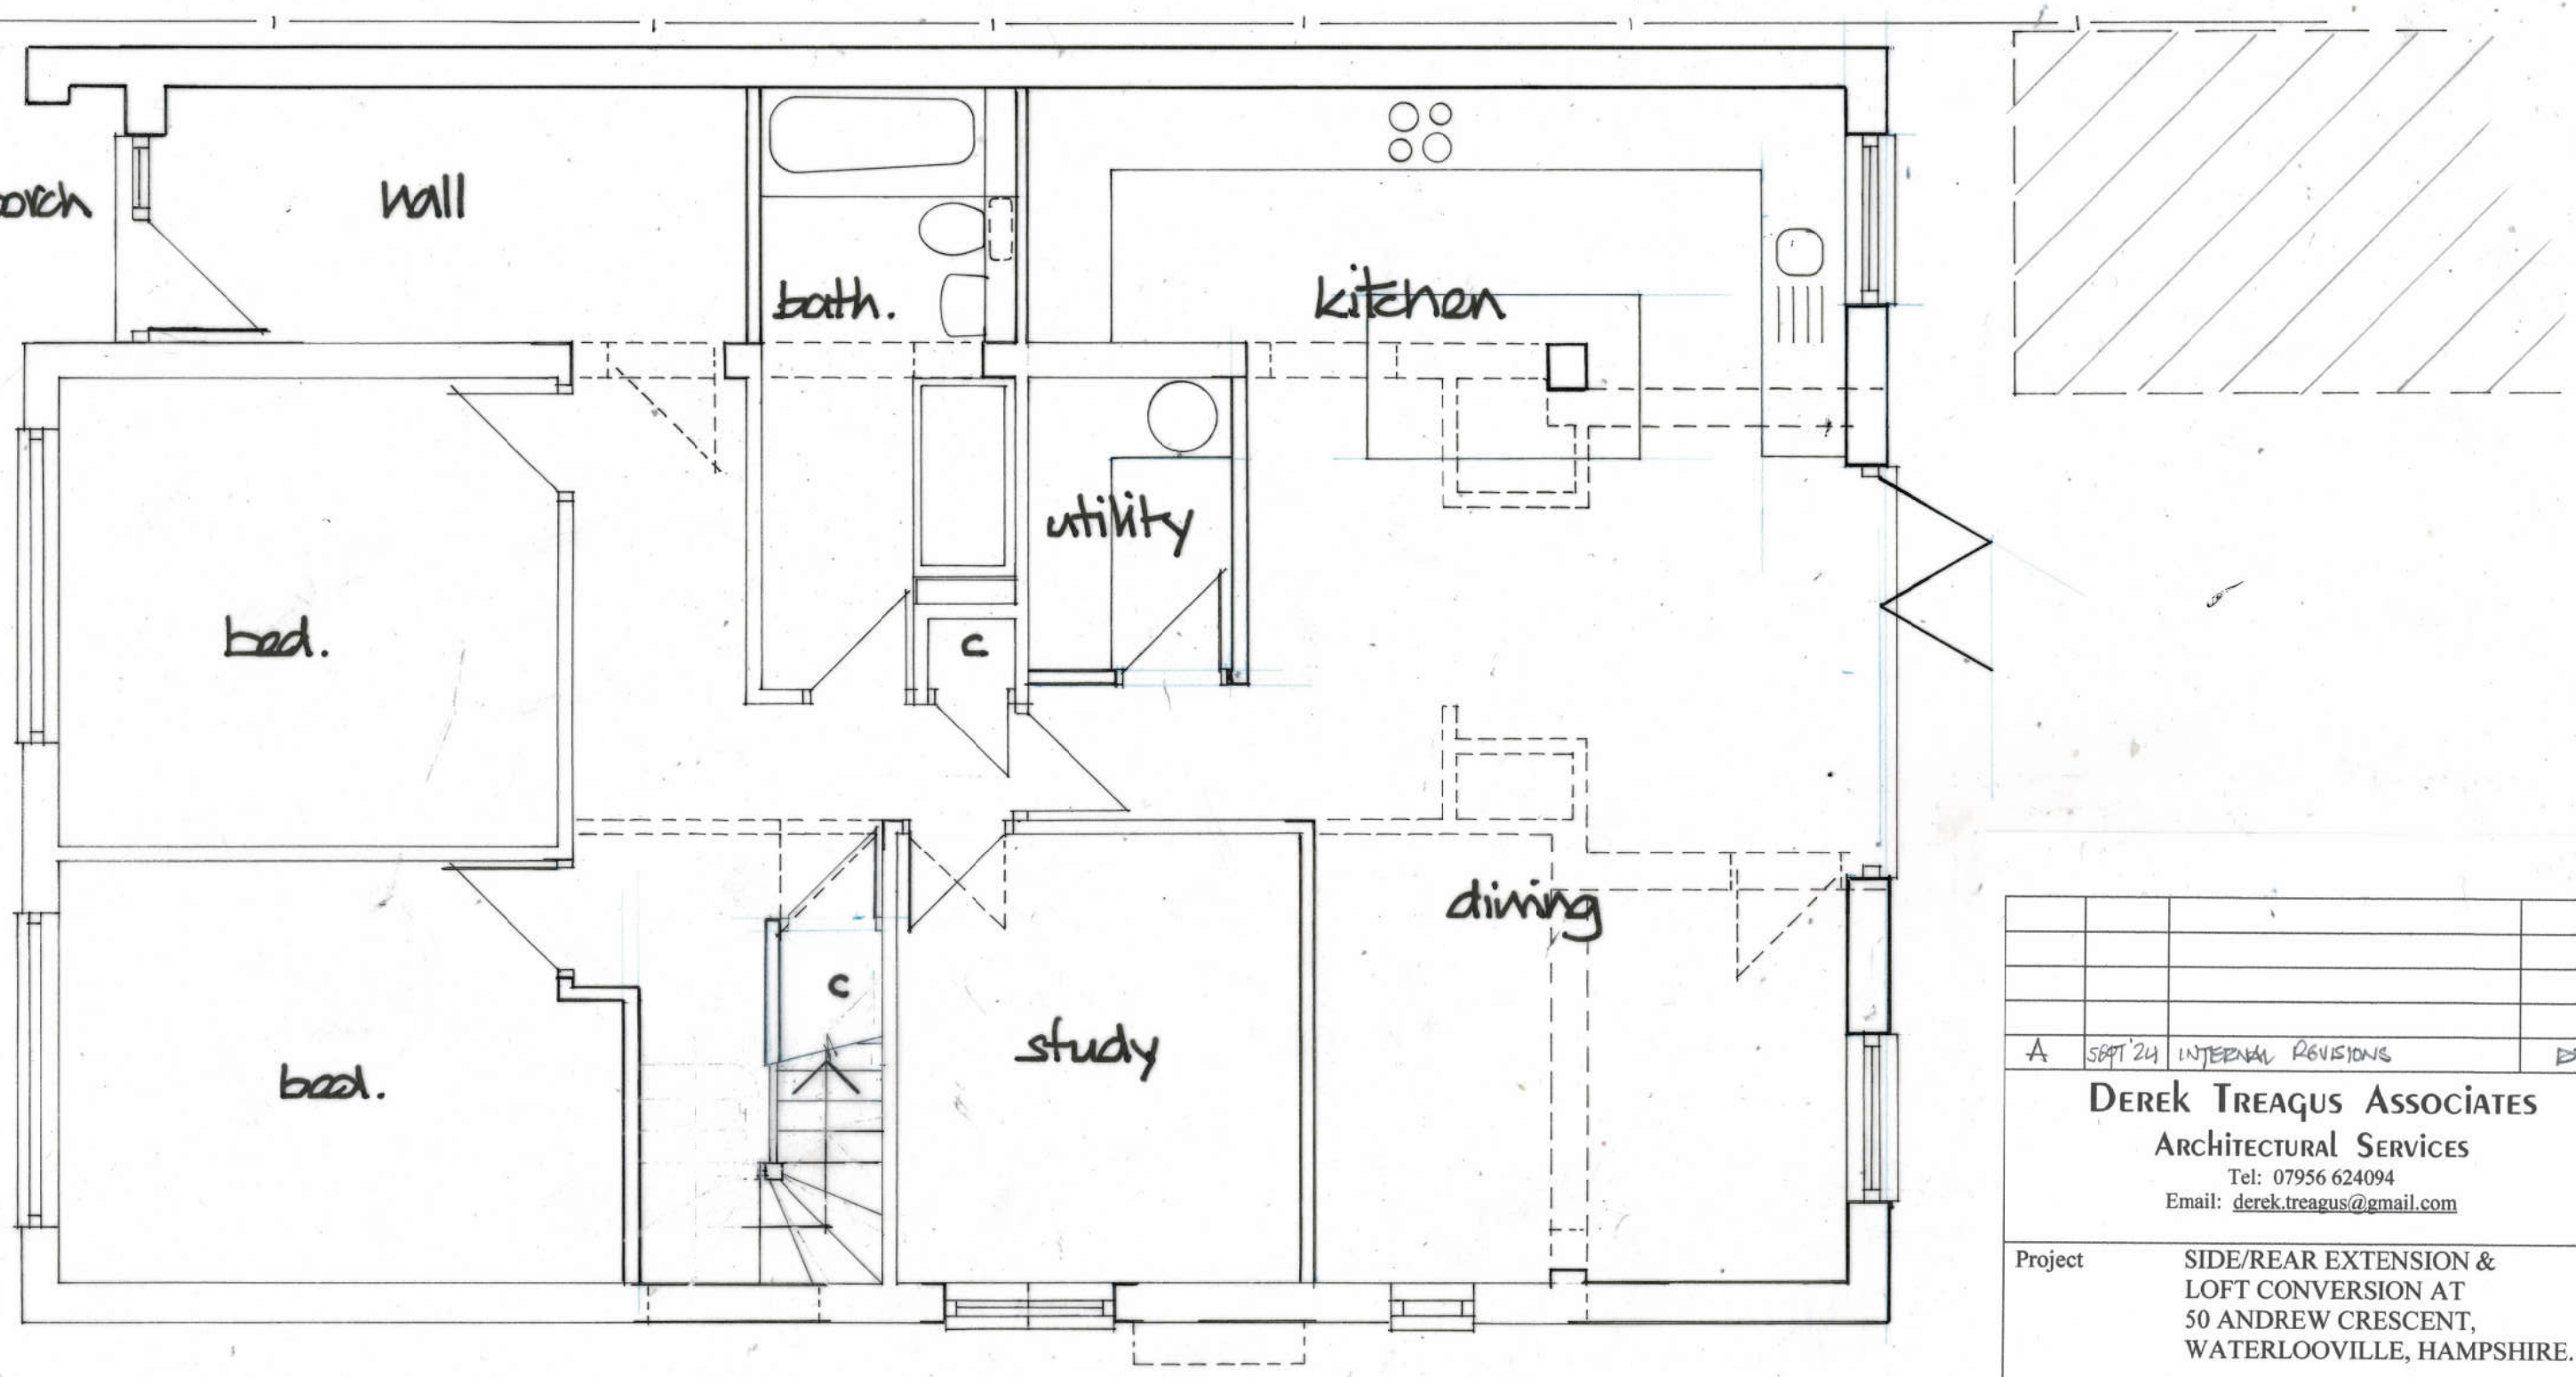

A	SEPT '24	INTERNAL REVISIONS	DT

DEREK TREAGUS ASSOCIATES
ARCHITECTURAL SERVICES
Tel: 07956 624094
Email: derek.treagus@gmail.com

Project	SIDE/REAR EXTENSION & LOFT CONVERSION AT 50 ANDREW CRESCENT, WATERLOOVILLE, HAMPSHIRE.
Client	Mr K Razzell
Subject	Planning Drawing Proposed Ground Floor
Date: June 2024	Scale: 1:50
Rev: A	Drg. No. **24/390/01**

- **Copyright reserved.**
- **All dimensions are to be site confirmed and should not be scaled unless for Planning purposes.**
- **Verify all queries with the office.**