



PHYSICAL SCALE IN METERS @ 1:1250

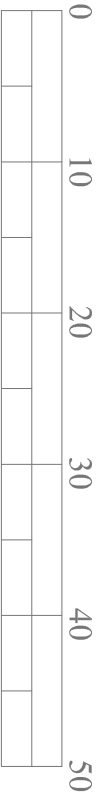


PHYSICAL SCALE IN METERS @ 1:500

NOTES:
This drawing has been produced solely for PLANNING/DESIGN.
Do not scale from this Drawing except for planning purposes.
Any drainage shown is presumed and to be checked on site before commencement of works.
This drawing is the copyright of MF Designs Ltd.

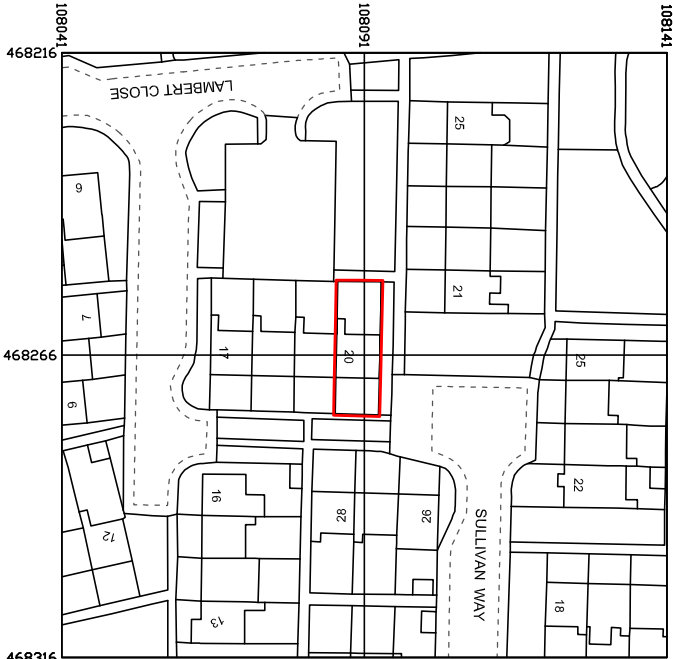

Produced on 11 December 2024 from the Ordnance Survey National Geographic Database and incorporating surveyed revision available at this date.
This map shows the area bounded by 468216 108041, 468316 108041, 468216 108141, 468216 108041
Crown copyright and database rights 2024 OS 100054135. Supplied by copla ltd trading as UKPlanningMaps.com a licensed Ordnance Survey partner (OS 100054135).
Data licence expires 11 December 2025. Unique plan reference v1f//1185945/1593735

Location

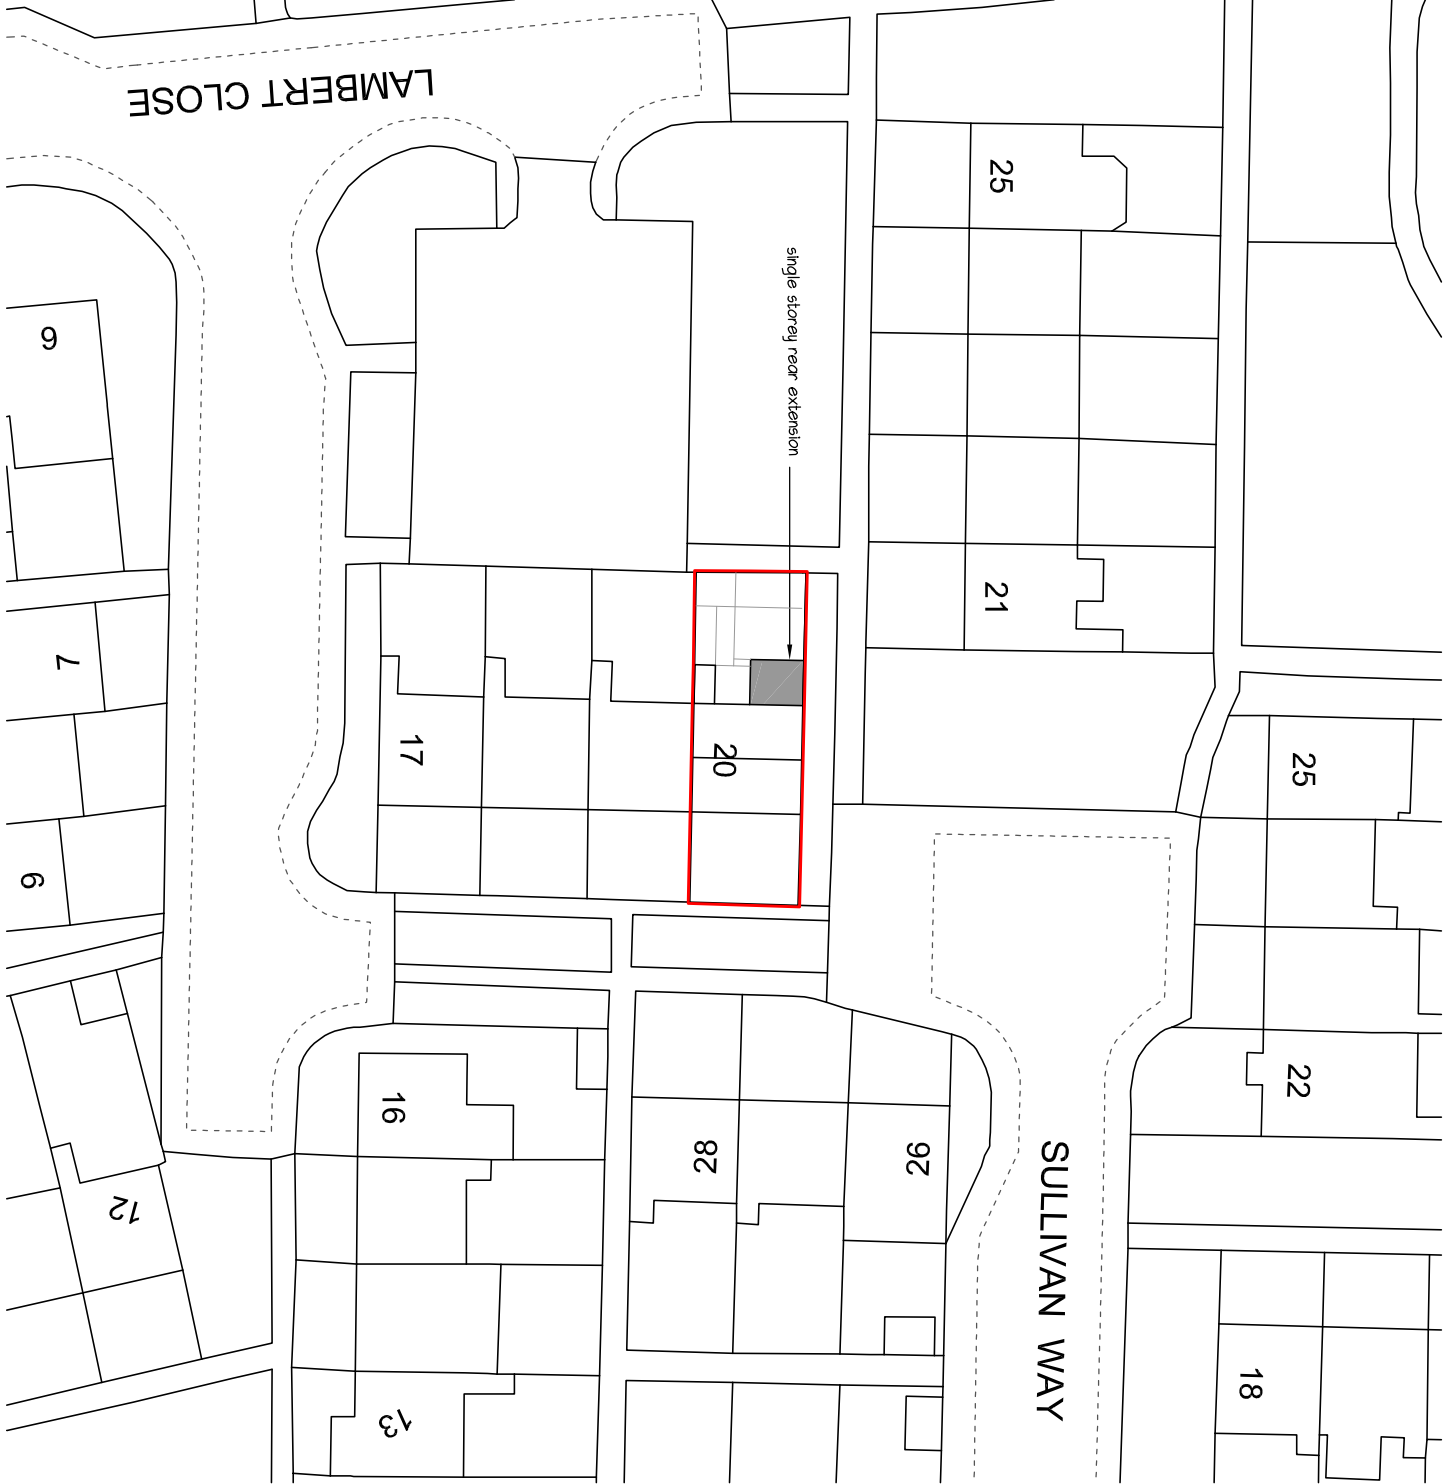

Block



mf designs ltd

Chartered Architects



36 Grove Road • Havant • Hampshire • PO9 1AR
Director: Martin Farrer RIBA • Co Registration No.4507379

t/f 02382 470967
e adm@mfdesigns.org.uk

Date: Dec 2024
Scale: 1:1250/500 @ A3

Job No: 3352
Dwg No: P_03

SINGLE STOREY REAR EXTENSION - 20 Lambert Close, Waterlooville. PO7 5XA