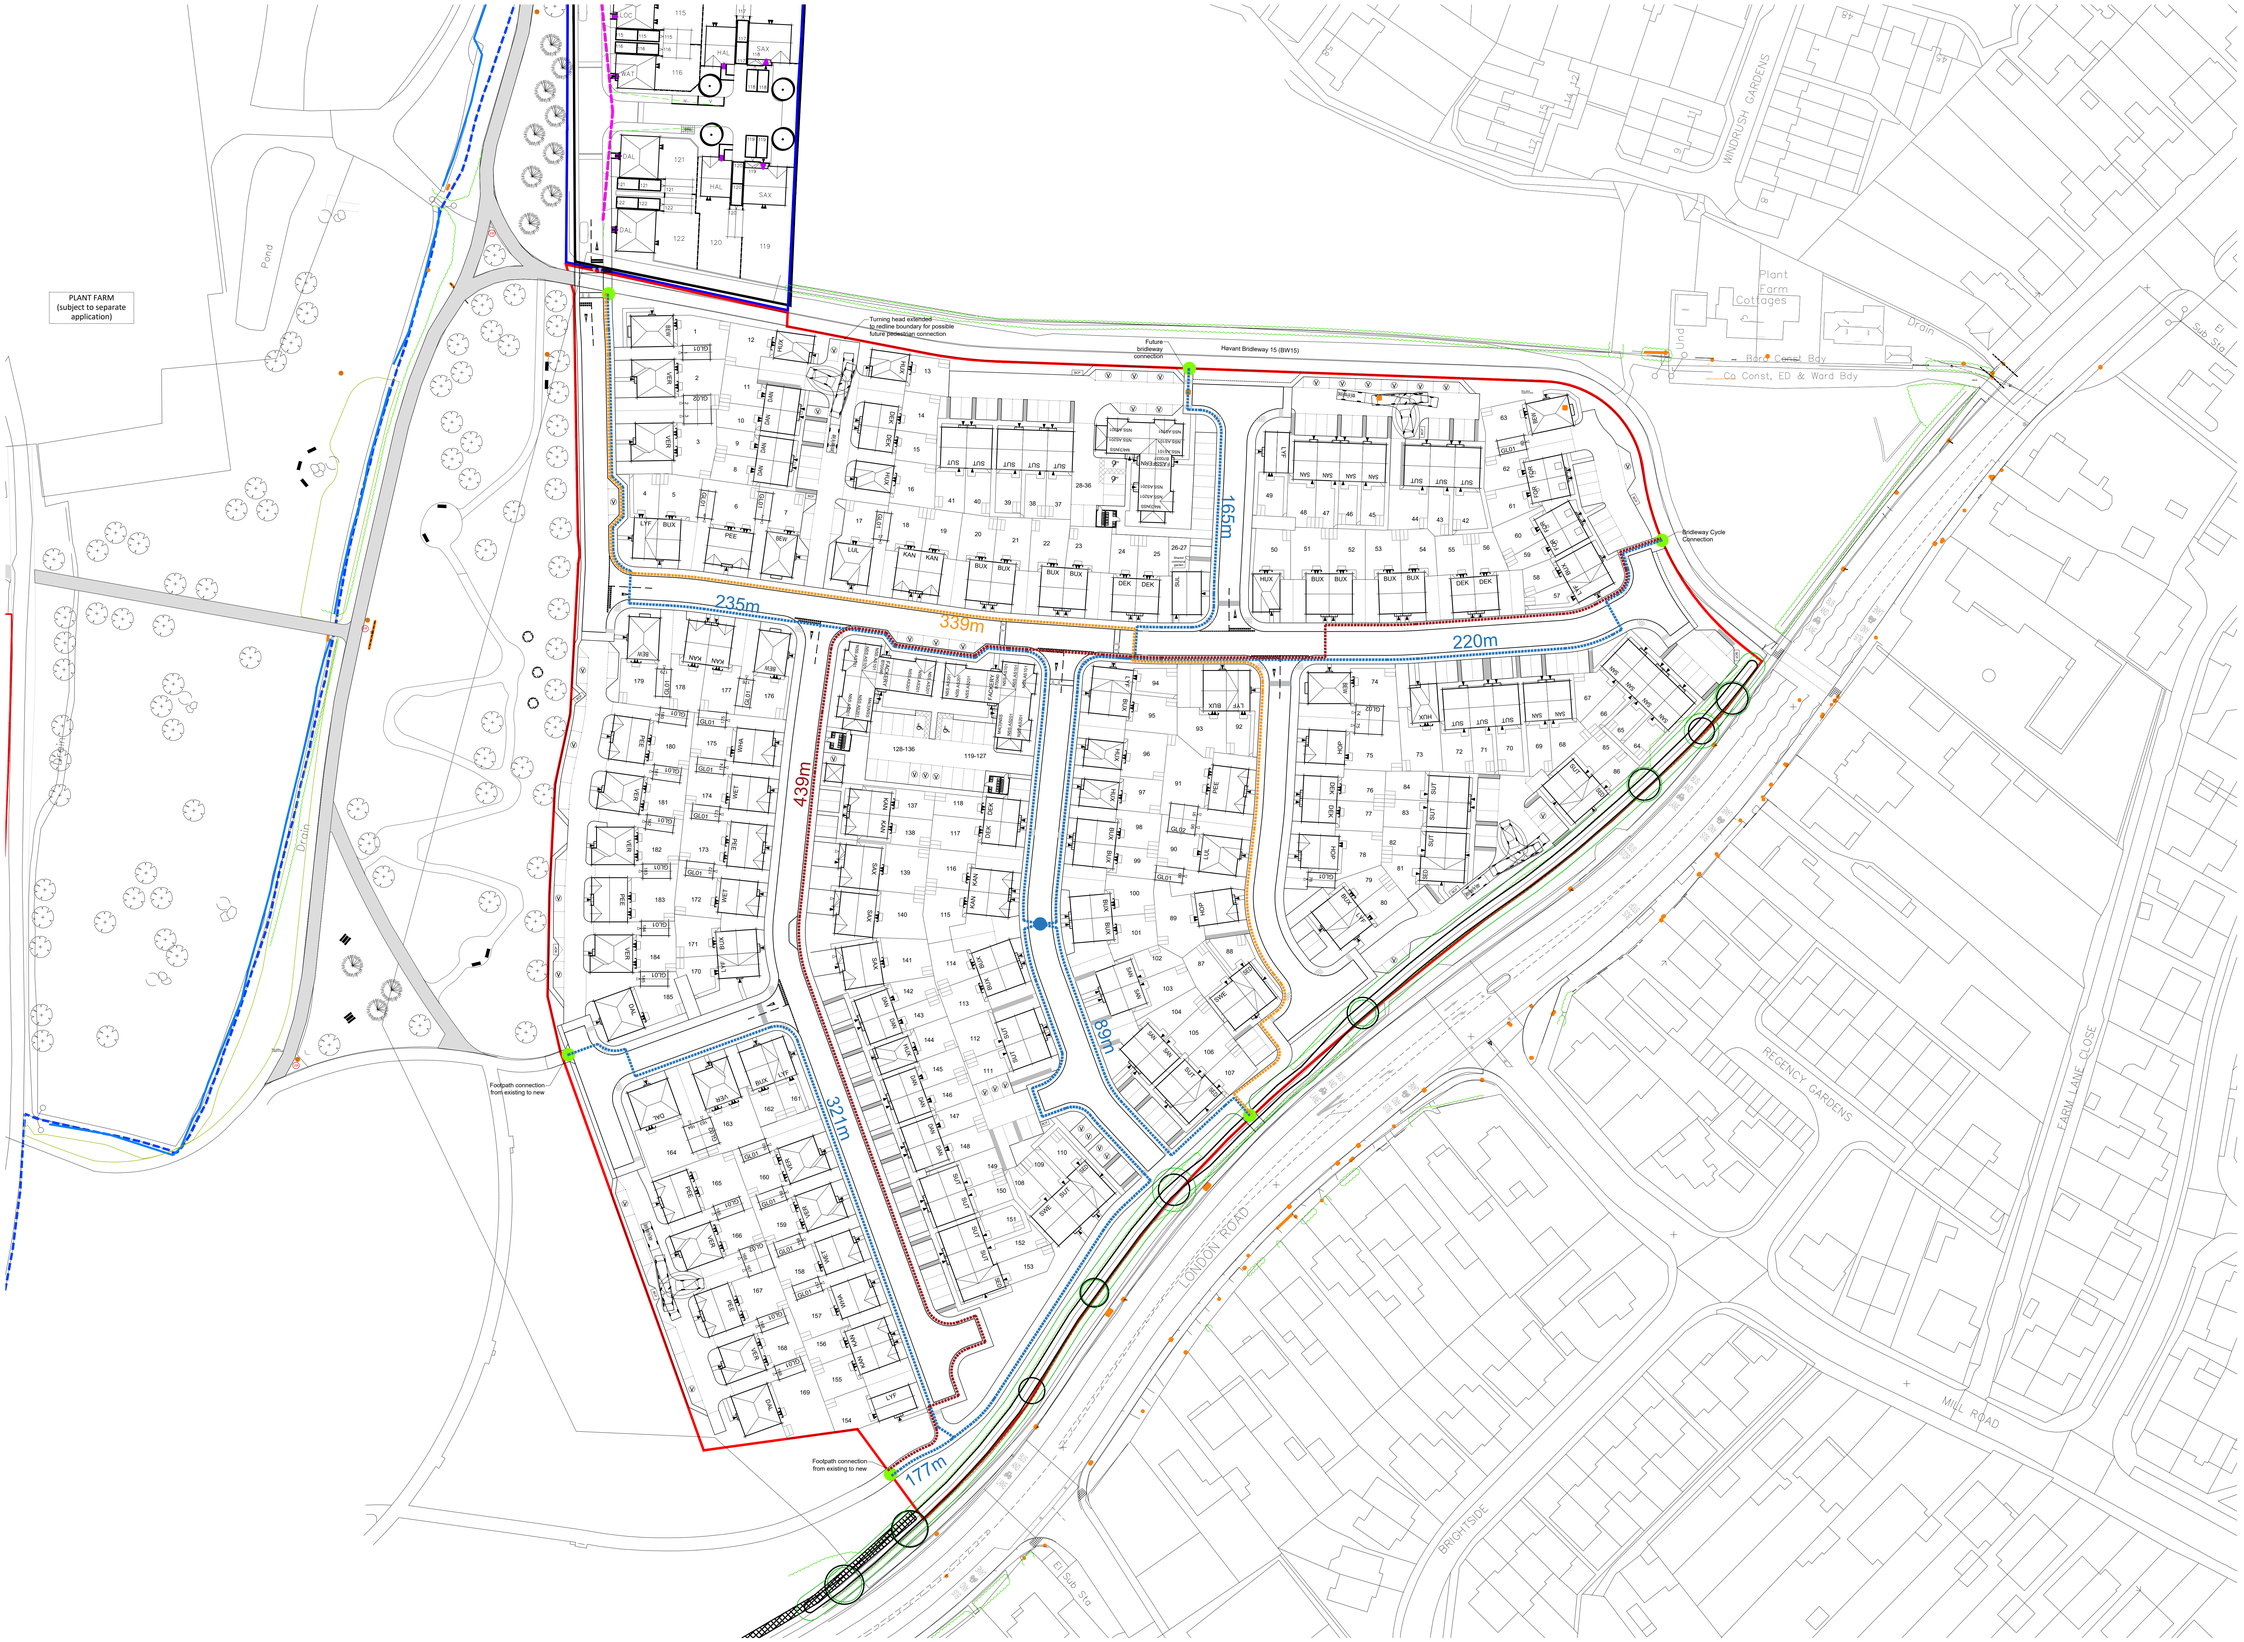

Berewood, Hampshire - Phase 8A

J S BLOOR (SERVICES) LIMITED
ASHBY ROAD, MEASHAM, SWADLINCOTE,
DERBYSHIRE DE12 7DW
TELEPHONE 01530 270100 FACSIMILE 01530 272006

THIS DRAWING AND THE BUILDING WORKS DEPICTED ARE THE COPYRIGHT OF J.S.BLOOR (SERVICES) LIMITED AND MAY NOT BE REPRODUCED OR AMENDED EXCEPT BY WRITTEN PERMISSION. NO LIABILITY WILL BE ACCEPTED FOR AMENDMENTS MADE BY OTHER PERSONS.
DO NOT SCALE THIS DRAWING, USE FIGURED DIMENSIONS ONLY, IF IN DOUBT ASK.

THIS DRAWING IS TO BE READ IN CONJUNCTION WITH SEPARATE GROUP / SITE SPECIFIC CONSTRUCTION NOTES AND MATERIALS SPECIFICATION.

Notes.

SITE LEGEND:

- Pedestrian & cycle connection points in & out of site.
- Travel distances & routes from center of site to connection points out of site.
- Maximum travel distances across the site North to South.
- Maximum travel distances across the site East to West.

Revision.

Phase 8A
Berewood
Hampshire

Connectivity Plan

DATE: **MAY 2025**
SCALE: **1:500 @ A0**

DRAWN: **APTM**
CHECKED: **SD**

BLOOR HOMES

Drawing No. SOxxx-SL-903

0m 10m 20m 30m 40m 50m