


Please Note:

This drawing can only be scaled for planning purposes. Dimensions to be checked on site and any discrepancies are to be highlighted to the Architect prior to construction.

Topographical / Ordnance Survey information shown has been prepared by a third party. HGP accept no responsibility for accuracy or completeness of the survey.

This drawing is to be read in conjunction with all other project drawings, construction notes and / or project specifications including those by other project consultants and specialists. All discrepancies should be reported immediately.

Design subject to detail development / approval. Measurements and accommodation schedules subject to amendments following coordinated input by others. Costings cannot be finalised until approval / confirmation by relevant authorities and client

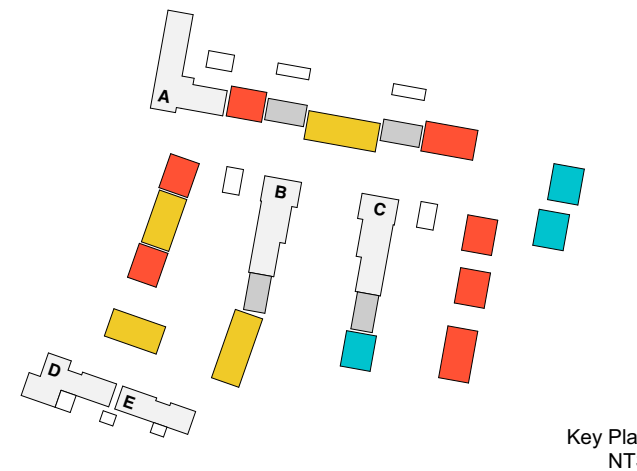

- Apartment Blocks
- HT21 - FOG 2B4P @ 70.5m²
- HT23 - 2B4P @ 79.2m²
- HT37 - 3B6P @ 108.6m²
- HT42 - 4B7P @ 113.5m²
- Outbuildings

17	For Planning	12.03.24	VF / CK
16	Amended in accordance to Highways	15.02.24	VF / CK
15	Central PCS updates	09.01.24	VF / CK
14	Central apartments moved south. Internal play areas indicated. SE corner updated	14.12.23	VF / CK
13	Fire tender/cycle route added. turning head updated. parking reconfiguration	01.12.23	VF / CK
12	General layout improvements	08.11.23	VF / CK
11	Amended layout to 50' wide following consultation with HBC	05.10.23	CK / CC
10	Updated tree key	20.09.23	VF / CC
09	Updated fence	15.09.23	VF / CC
08	Updated walls	14.09.23	VF / CC
07	Sheds indicated in gardens	27.04.23	VF / CK
06	Areas outlined	26.04.23	VF / CK
05	Layout amended. Retaining wall indicated.	08.01.23	VF / CK
04	Layout amended	08.04.22	VF / CK
03	Layout amended	26.03.22	VF / CK
02	Layout amended	18.03.22	VF / CC
01	For Planning		

21	PLANNING RESUBMISSION	03.02.25	VF / CK
20	Increased PCS to SE corner. Reduced density	08.12.24	VF / CK
19	Reconfiguration and tree retention / enhancement to 24-32, 30 & 51 now 45	08.11.24	VF / CK
18	Plots 24 to 27 joined as staggered terrace, step to plot 26 entrance	20.03.24	VF / CK
Rev	Description	Date	DB CB

Block Plan

PROJECT Havant College	JOB NO 20.001
SCALE 1:500@A1	DATE Mar 2024
DRAWN BY/CHECKED BY VF / CC	REVISION P21
DWG# 20.001.101	STATUS For Planning

© HGP Architects Ltd.
Furzehall Farm, Wickham Road
Fareham, Hampshire, PO16 7JH

01329 283 225
email@hgp-architects.co.uk
hgp-architects.co.uk

