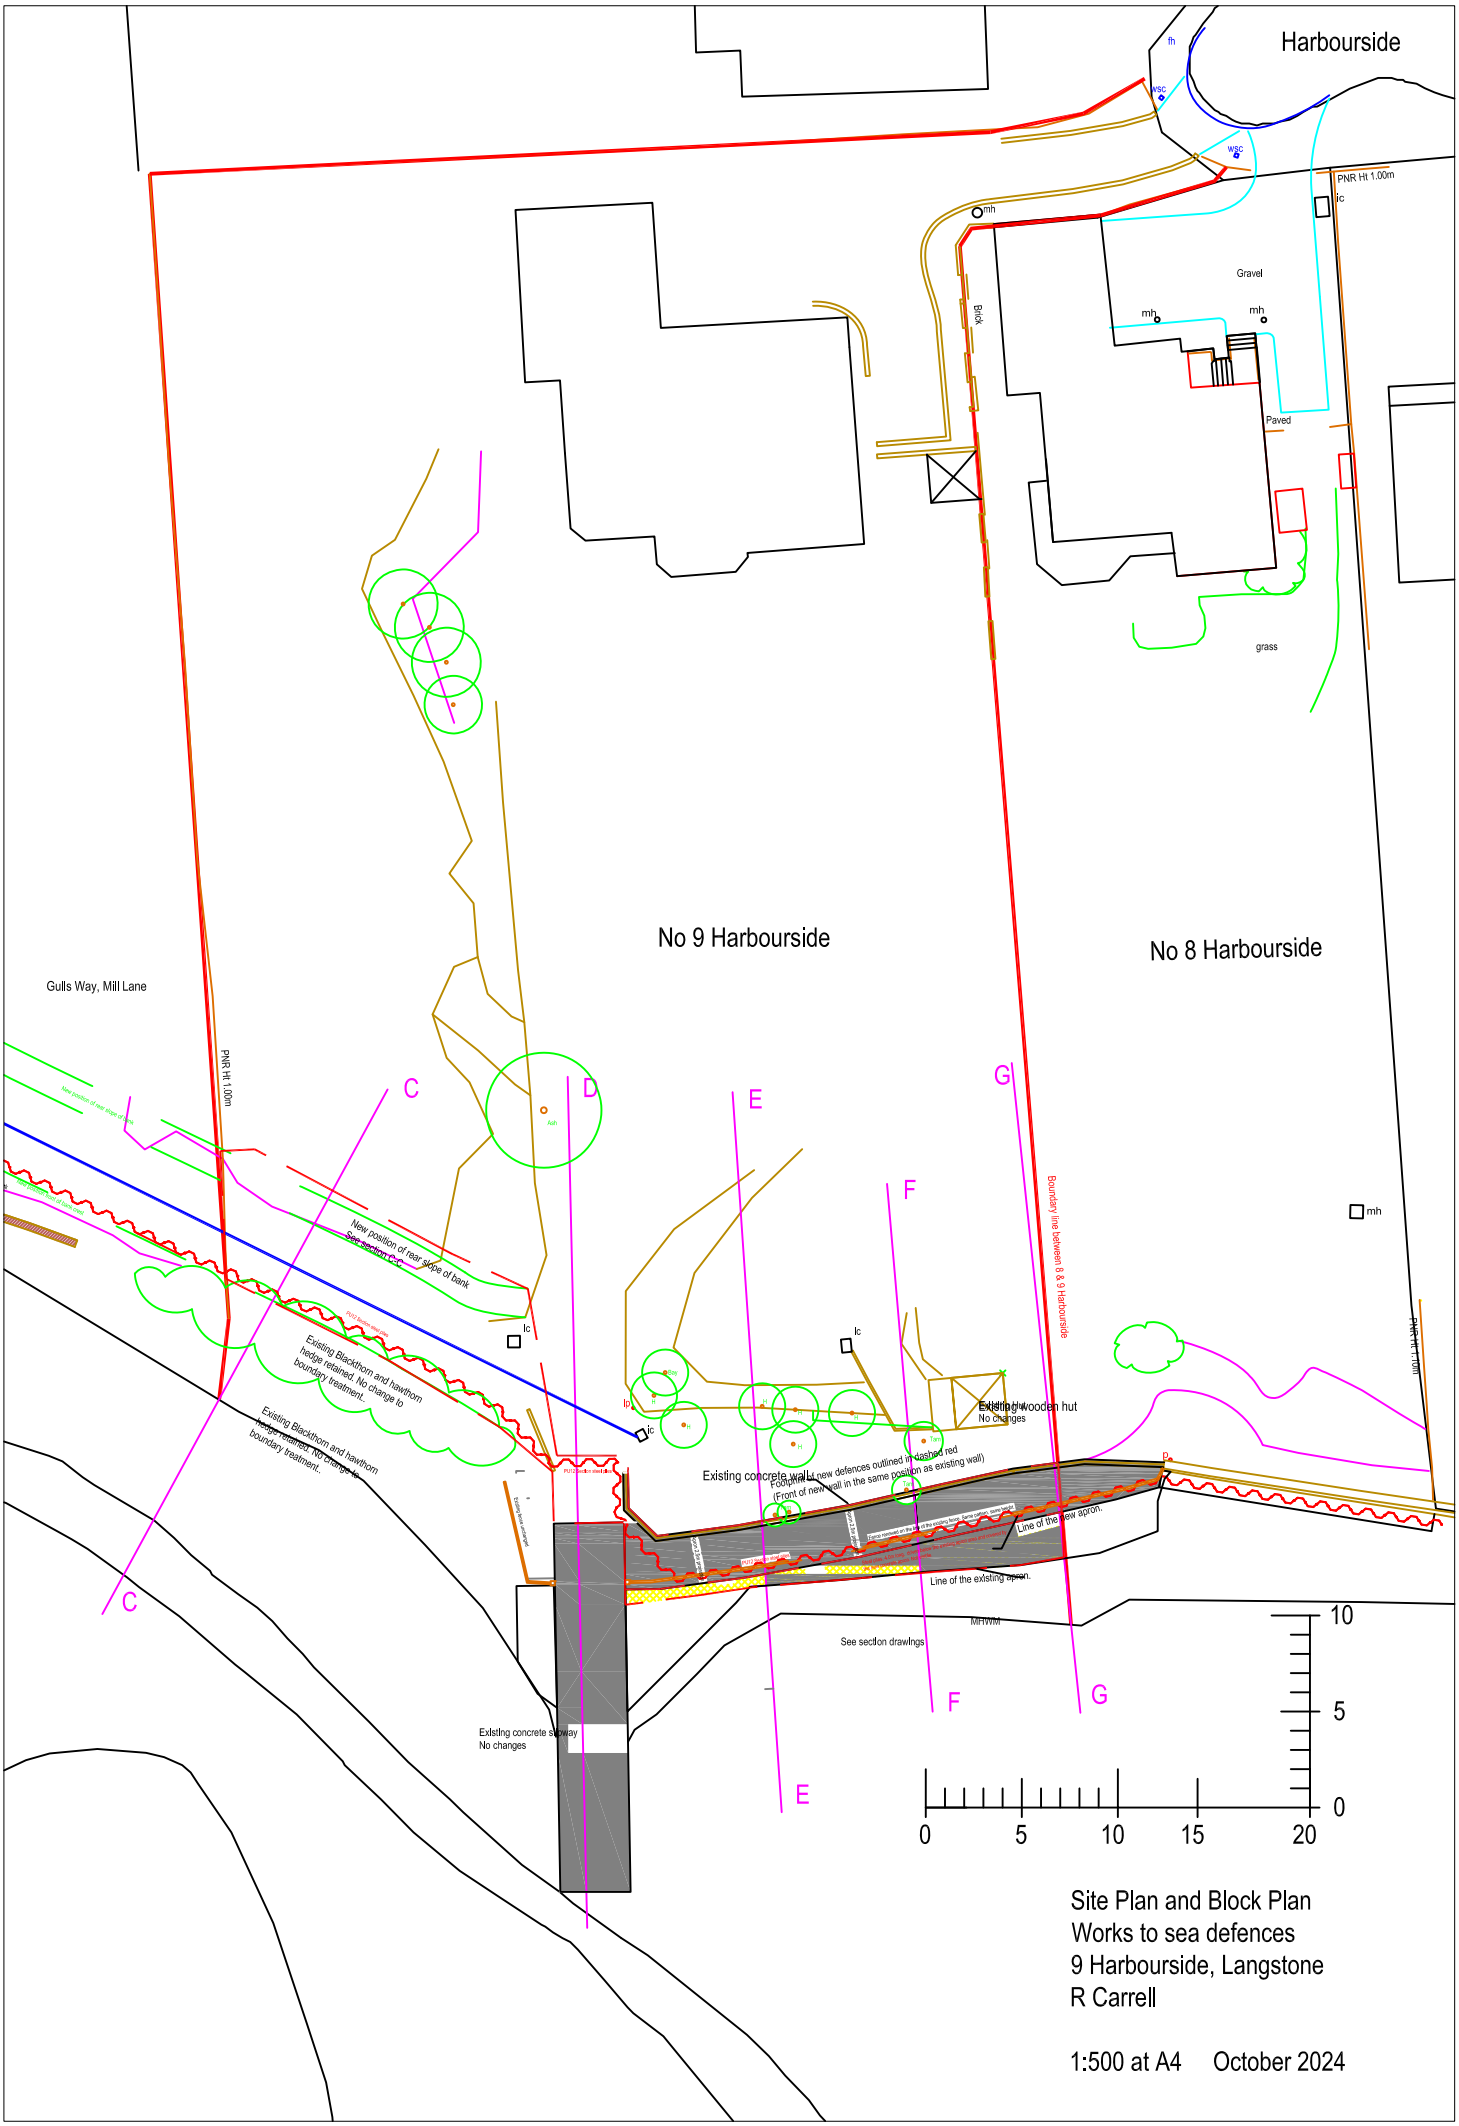

Site Plan and Block Plan
Works to sea defences
9 Harbourside, Langstone
R Carrell

1:500 at A4 October 2024