
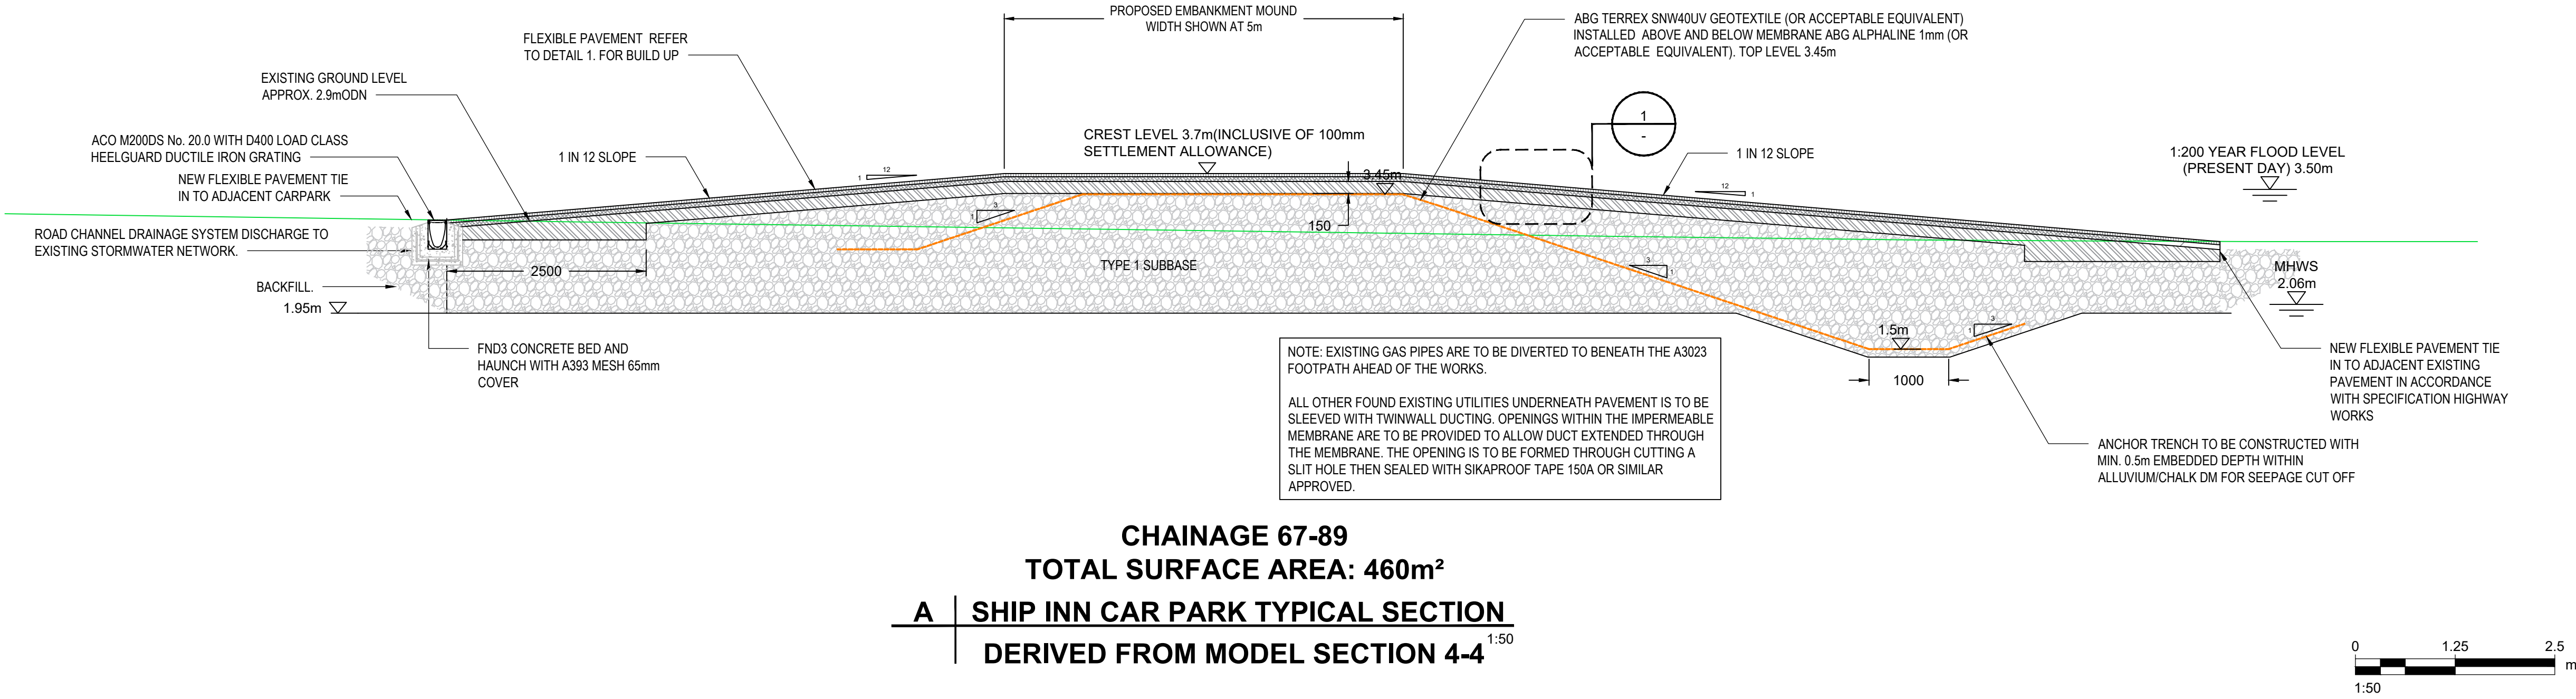
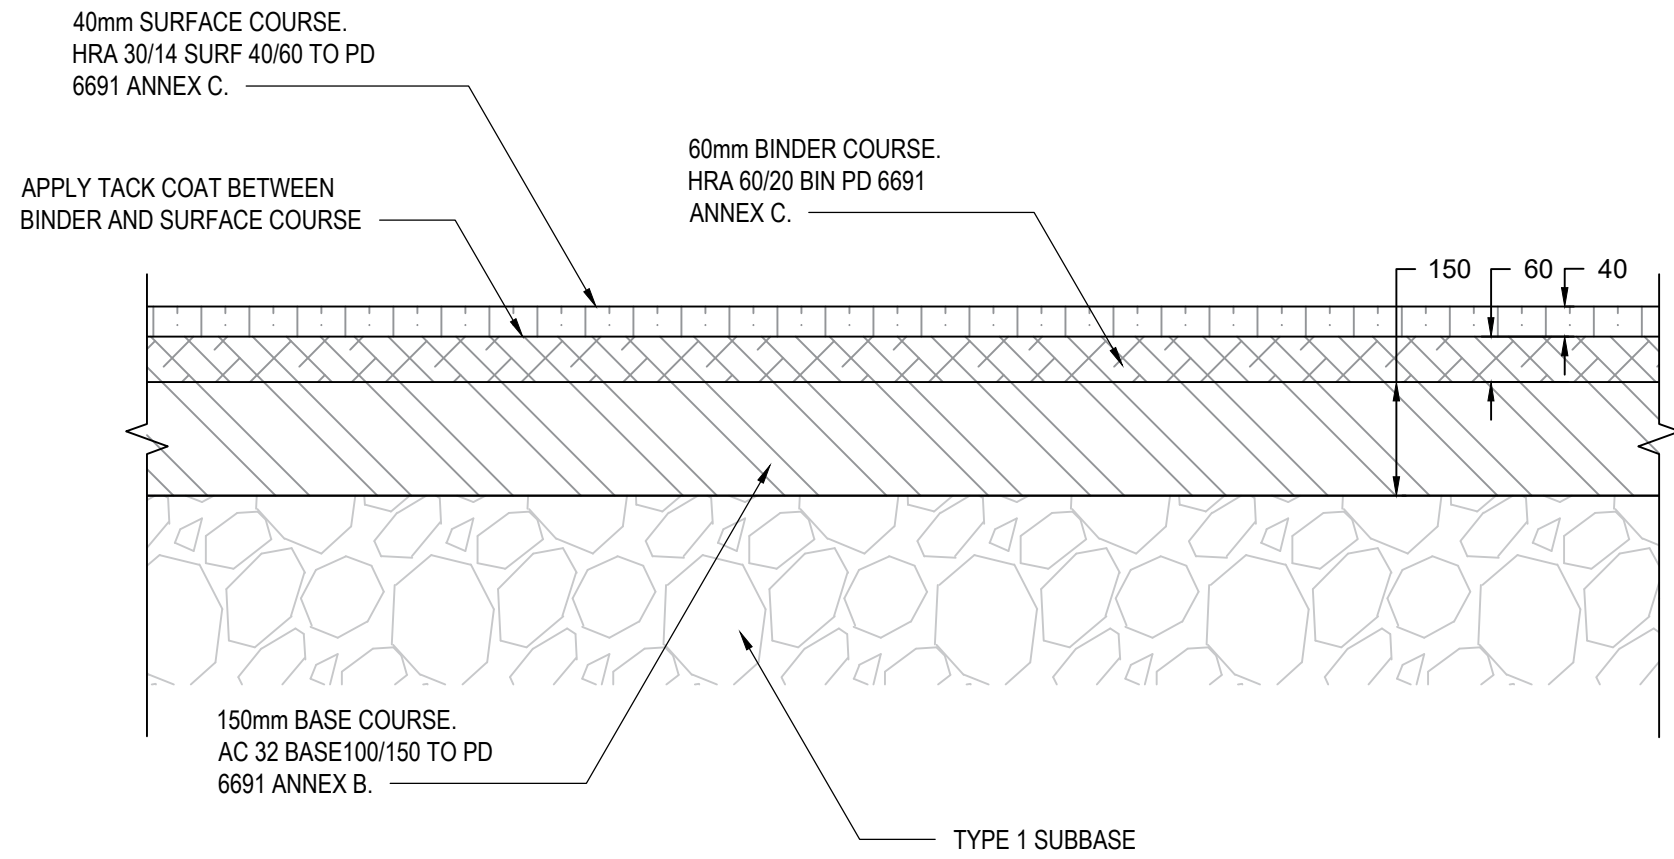
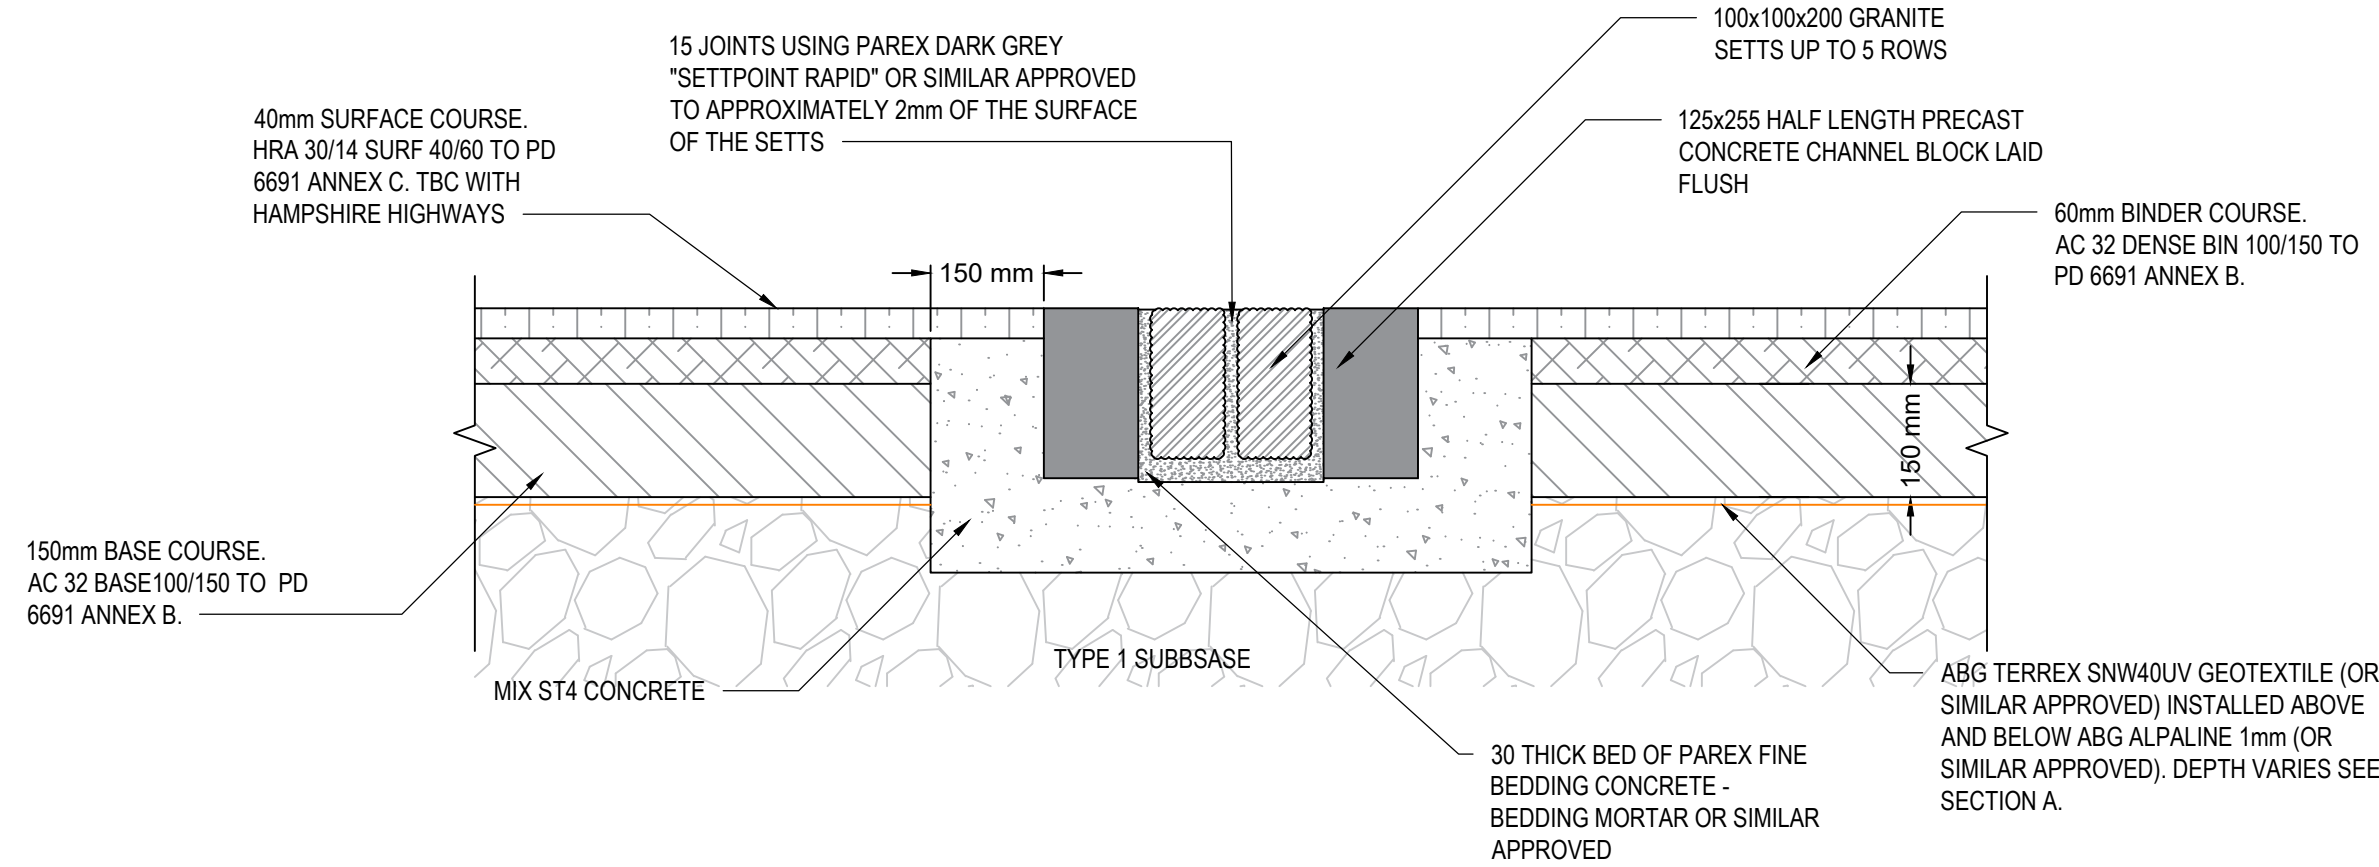


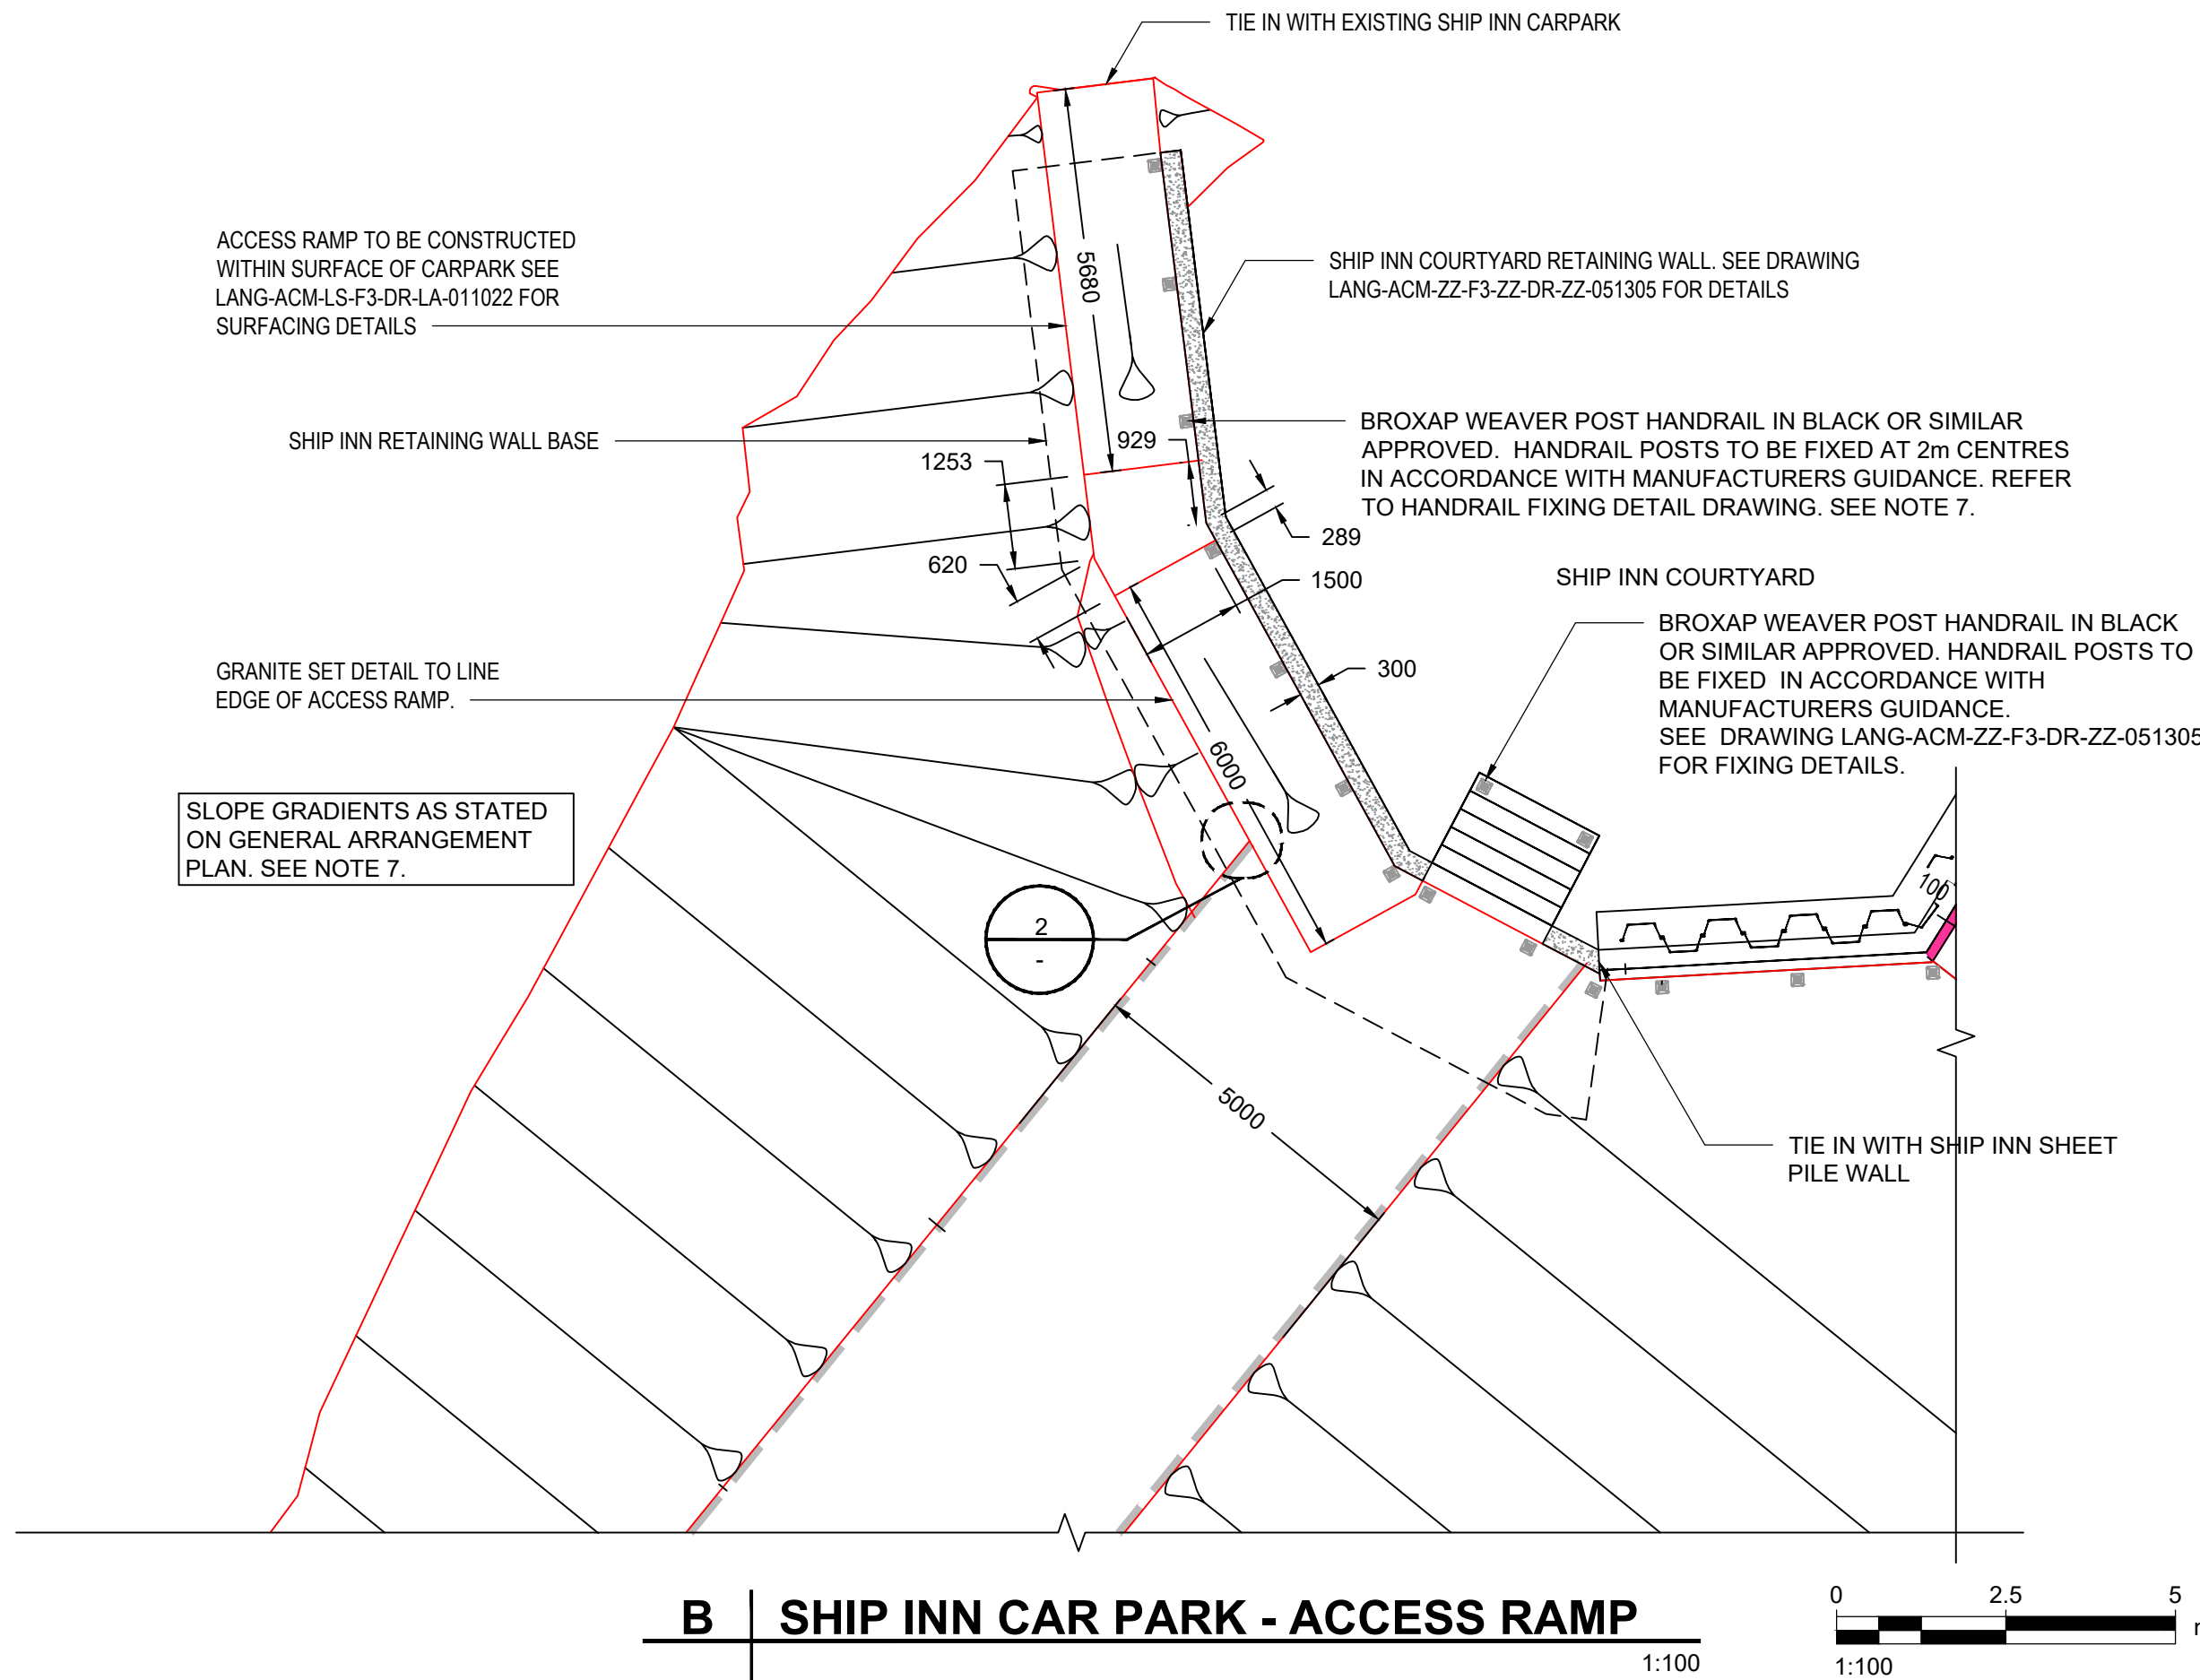

SAFETY HEALTH AND ENVIRONMENT INFORMATION
PLEASE REFER TO LANG-ACM-ZZ-F3-DR-ZZ-000001 FOR SHE INFORMATION.

AECOM

PROJECT

Langstone Flood and Coastal Erosion Risk Management Scheme

CLIENT

HAVANT BOROUGH COUNCIL

CONSULTANT

Midpoint, Alençon Link,
Basingstoke, Hampshire,
RG21 7PP
T:
www.aecom.com

NOTES

- GENERAL NOTES
- THIS DOCUMENT IS TO BE READ IN CONJUNCTION WITH ALL OTHER RELEVANT DOCUMENTATION.
 - DO NOT SCALE FROM THIS DRAWING. USE ONLY PRINTED DIMENSIONS.
 - ALL DIMENSIONS IN MILLIMETRES. ALL CHAINAGES, LEVELS AND COORDINATES ARE IN METRES, UNLESS DEFINED OTHERWISE.
 - DEFENCE LENGTH/EXTENT SHOWN ARE APPROXIMATE. THE EXACT EXTENT OF THE TYPICAL CROSS SECTION IS TO BE CONFIRMED ON SITE WITH THE SUPERVISOR.
 - EXISTING PATH LEVELS VARIES ALONGS DEFENCE LENGTH, AND BEACH LEVEL VARY SPATIALLY AND WITH TIME.
 - THIS DRAWING IS TO BE READ IN CONJUNCTION WITH THE RISK REGISTER (LANG-ACM-ZZ-ZZ-RK-ZZ-000106) FOR ANY IDENTIFIED POTENTIAL RISKS.
 - ALSO REFER TO DRAWINGS:
GENERAL ARRANGEMENT - ##011301
MODEL SECTIONS - ##031302 & ##031303
HANDRAIL FIXING - ##051065
REBAR DETAILS - ##081930 TO ##

DRAWING SPECIFIC NOTES:
8. ALL SERVICE DIVERSIONS ARE TO BE IN ACCORDANCE WITH UTILITY PROVIDER GUIDANCE.

ISSUE/REVISION

ISSUE/REVISION	DATE	DESCRIPTION
P01	21/11/23	100% Detailed Design
C01	21/11/23	Construction Issue
I/R	DATE	DESCRIPTION

ISSUE PURPOSE / SUITABILITY

Detail Design Authorised/Accepted

KEY PLAN

PROJECT NUMBER

60656877

SHEET TITLE

FRONTAGE 3
TYPICAL DETAILS
SHEET 1 SHIP INN CAR PARK

SHEET NUMBER

LANG-ACM-ZZ-F3-DR-ZZ-051304